


Plat of Naylor's Addition No. 1 To the Village of Marquette
 A true copy recorded and recorded 29th Nov 1870 at the Clerk N.M.
 and N.B. Ranney Deputy Register

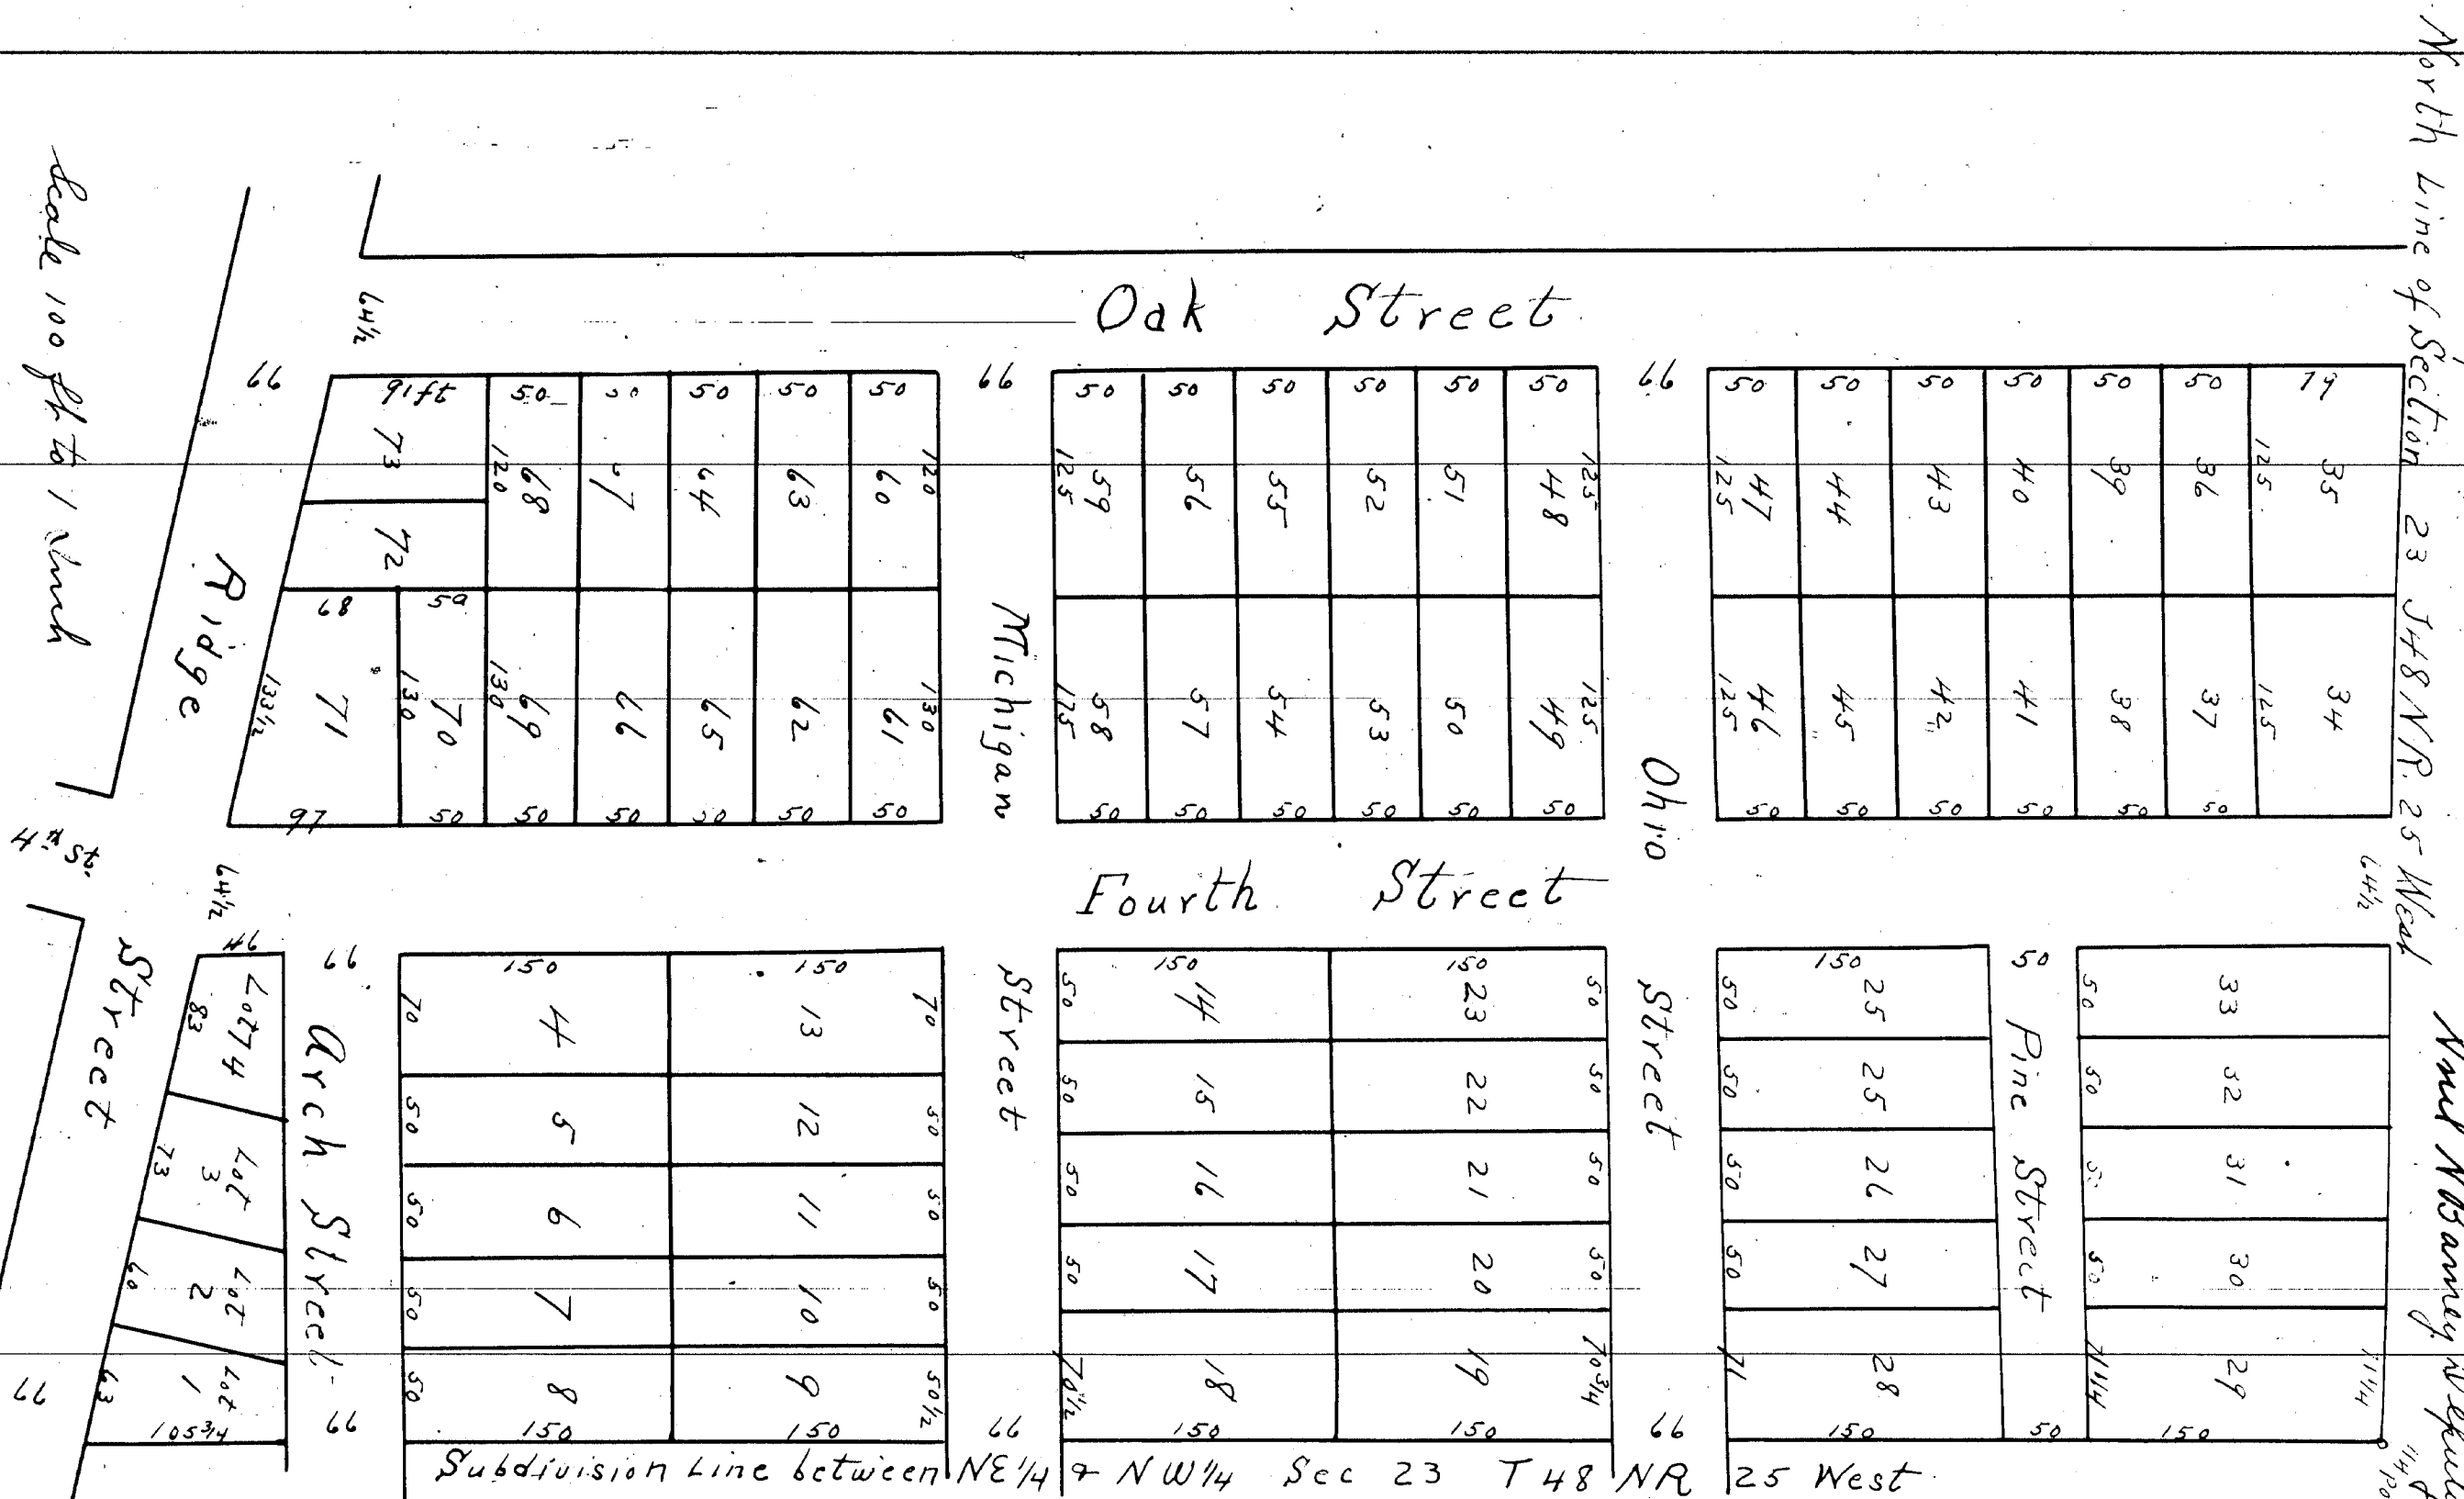

The above plat embraces part of the North West of Section Twenty (23) in Township forty eighth (48) north of range twenty first (25) west and is bounded on the north by the north line of said section number twenty three (23) and on the east by the east boundary line of said north west quarter in the Village of Marquette in the said plat as dedicated and in part only of the said streets are hereafter vacated the same shall revert to the plat proprietors, her heirs and assigns

Martha W Bacon

State of Michigan
 County of Marquette

On this twentieth day of December A.D. 1870 before me a Notary Public in and for said County personally appeared the above named Martha W. Bacon known to me to be the person who made the above plat and signed the foregoing statement and acknowledged the same to be her free act and deed

Witness
 A.P. Shawler
 Notary Public

A.R. Anderson
 Notary Public

A hereby certify that the above is a correct copy of the plat now on record in the Registry of Deeds of said County being made under the supervision of the Auditor General in tracing the plat of record and affixing hereto a carefully compared copy of the dedication and certification

Dated this 1st day of June 1911

John B. Anderson, Notary Public