


NEGAUNEE.

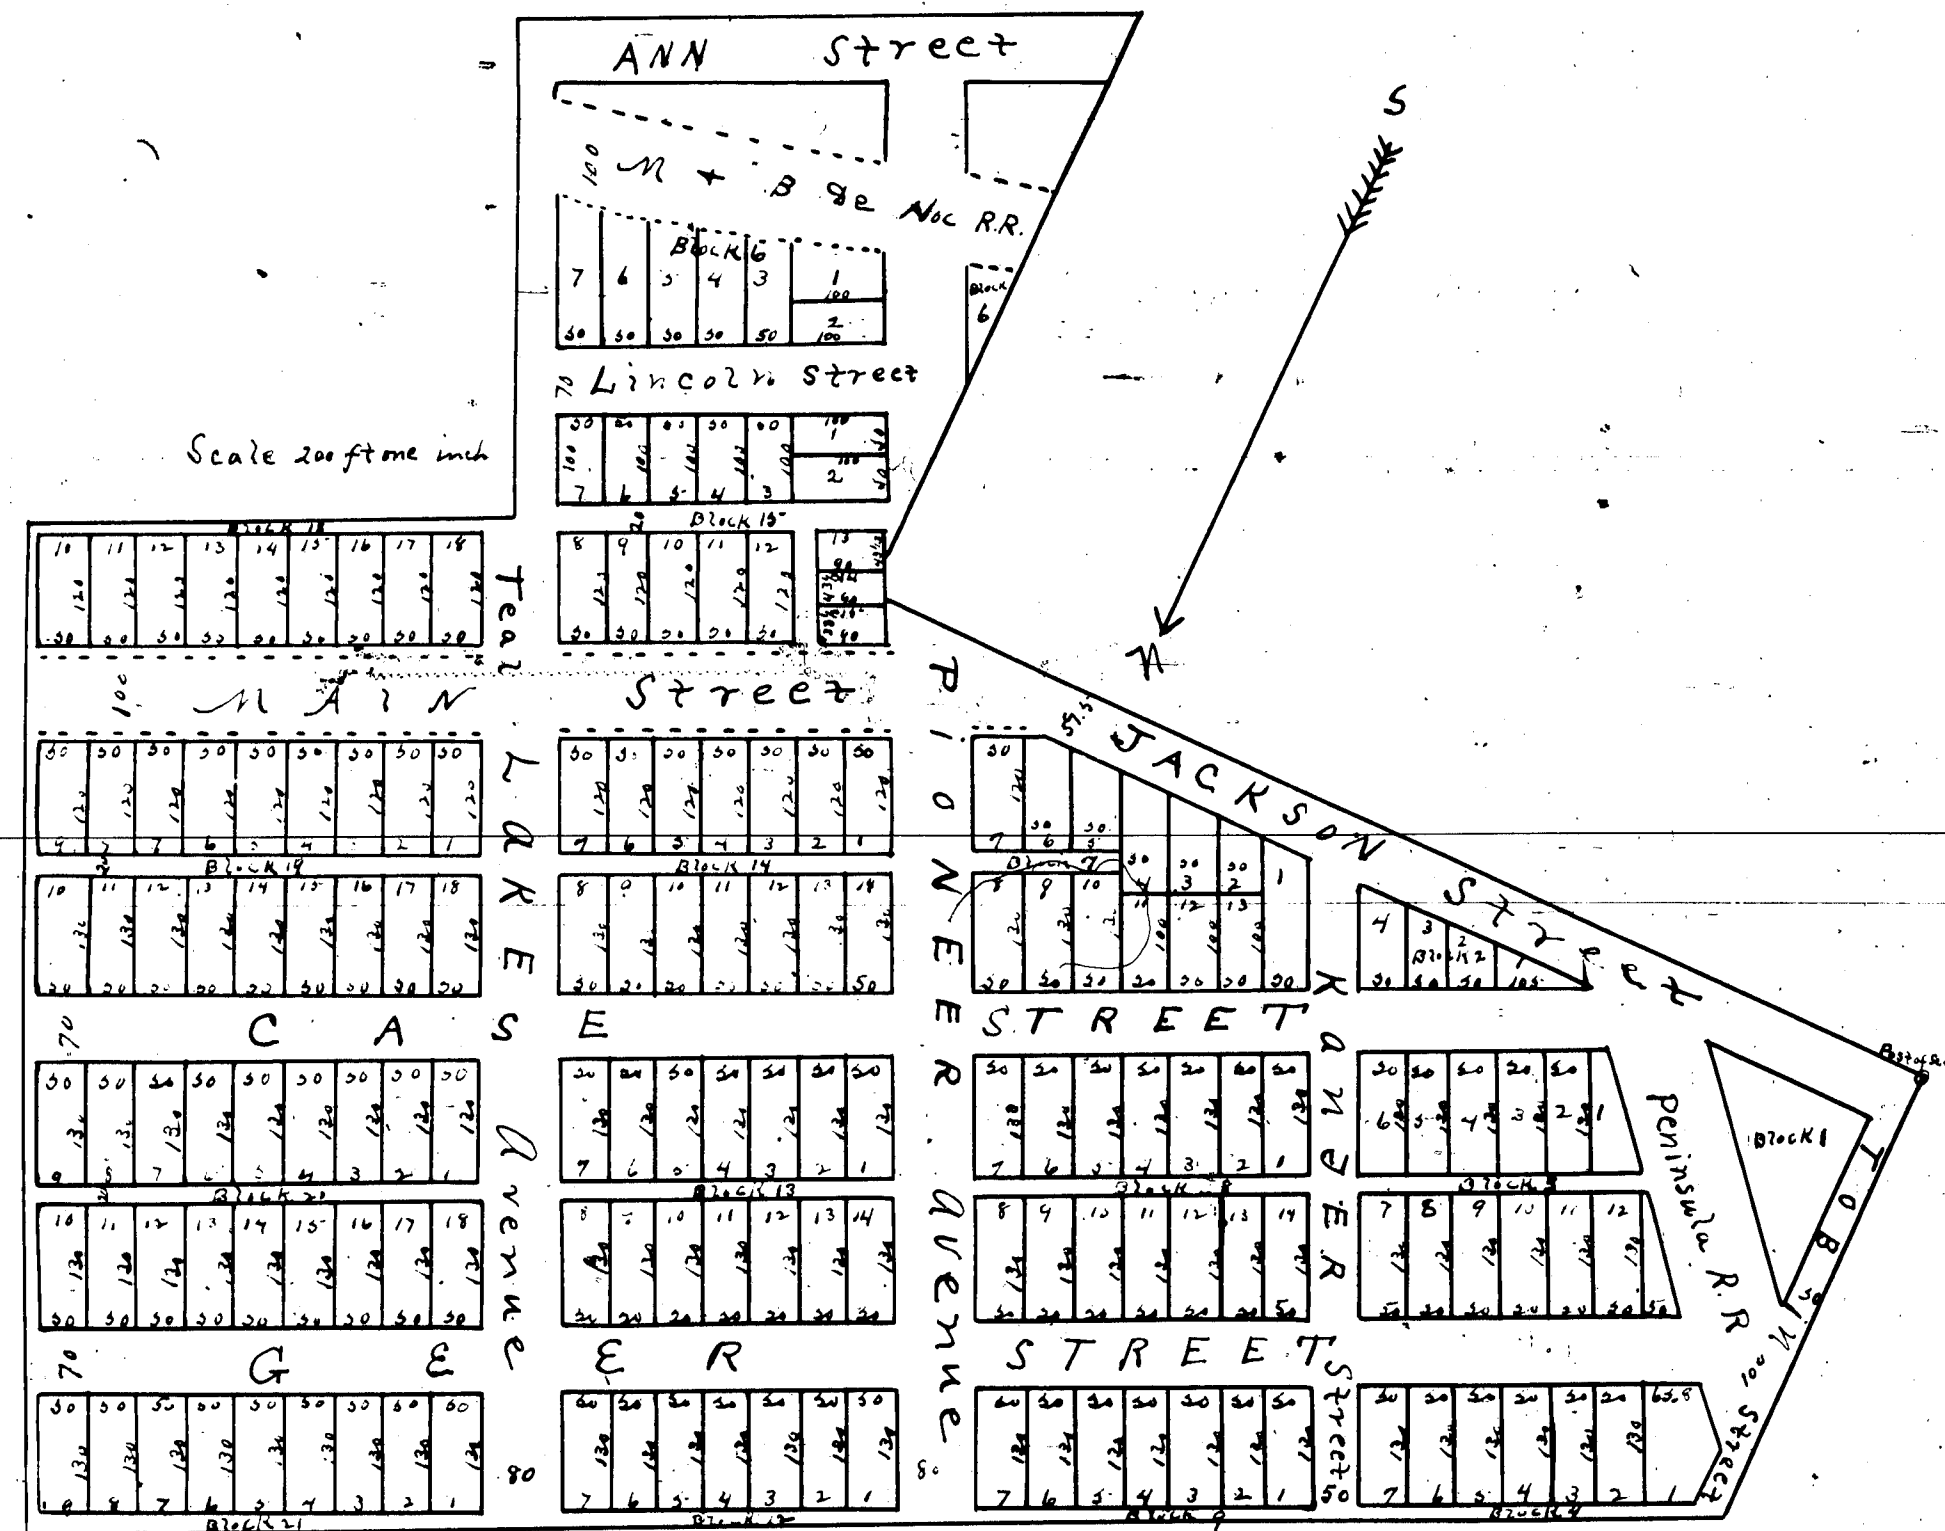

The figures opposite the word Block in black ink indicate the No. of said Block.
 The figures in black ink on each lot indicate the No. of said lot.
 The figures in red ink on each lot indicate the dimensions of said lot.
 The figures in the R.R. indicate its width.
 The figures in red ink on each street indicate its width.
 The figures on the alleys in red ink indicate their width.
 On Main Street the front corner of the map indicates where the front posts were placed,
 but the right of way of Jackson Street is 10 feet therefore the second
 line 10 feet back from the post will indicate the front of lots (Should be N. R. 26 W.)
 The above plat of ground is located in section 6 Town 47 N. R. 26 W.
 and known as the village of Negaunee.
 I certify the above tracing to be a correct dedication of the
 village of Negaunee surveyed by me June 1865.

F. B. Clark
 Surveyor

Know all men by these presents that the Pioneer Iron Company a corporation organized and existing under the laws of the State of Michigan being the owners of the several parcels of land numbered and described as follows, viz: the entire blocks numbers one (1) two (2) three (3) four (4) five (5) six (6) seven (7) eight (8) thirteen (13) fourteen (14) fifteen (15) sixteen (16) seventeen (17) and twenty the south half of Block number four (4) nine (9) twelve (12) and twenty-one (21) and the north half of block number eighteen (18) laid out and shown upon the foregoing map, plat or survey of the Village of Negaunee Township of Negaunee County of Marquette and State of Michigan made by F. B. Clark Civil Engineer and Surveyor have caused said map, plat or survey of their said property to be prepared and the said Pioneer Iron Company does hereby certify that the said map, plat or survey is their free act and deed and correctly and accurately sets forth their said property thereon laid down

In witness whereof the said Iron Company have hereunto set their hand by their President and Secretary at this thirtieth day of October the thousand eight hundred and eighty five at their office in New York

Witness Notary
 S. C. Newson

John C. McHenry President
 Henry Baldwin Secretary

State of New York

City and County of New York.

Be it remembered that on this first day of November One thousand eight hundred and eighty five before me the subscriber a Commissioner in and for said State appointed by the Governor of the State of Michigan to take the acknowledged print and proof of deeds and instruments of writing under seal to be used and recorded and to administer oaths and affirmations appeared John C. McHenry President to me to be President and Henry Baldwin known to me to be Secretary of Pioneer Iron Company and acknowledged to me that each they executed the foregoing certificate as the act and deed of the said Company and affixed thereto their corporate seal on behalf and authority of said Company

Witness my hand and official seal

Alfred Thornell

Commissioner for Mich. in New York.

I hereby certify that this plat is a correct copy of the plat now on record in the Register of Deeds office being made under the supervision of the Auditor General by tracing the plat on record and affixing thereto a copy of the dedication and certificate.

Dated this 6th day of June 1911

Alon Robinson
 Clerk Aud. Gen. Dep't.