

That to wit a plat addition to the City of Marquette made by George D. Burns of Marquette, being a plat of that part of the North half of the South half of Lot 71 in the Twenty, west (26) in Marquette No Forty, right (11) north of Range 7. Twenty five 25 west which will be west of the center of the State Road crossing said road and said road as far as the same is included in said plat. Division of 100 No one being identical with third sheet so shown on the Plat. The said figures on the plat show the length in feet of the lines bounding the lots and the width of the sheets and the figures in black denote the numbers of the lots.


Dated at Marquette April nineteenth 1873.
 Witnessed in the presence of
 H. J. Barnett
 E. B. Palmer
 William L. Withmore Register
 G. P. Cummings Surveyor

State of Michigan }
 County of Marquette }

On this nineteenth day of April A. D. 1873 before me a Notary Public in and for said County personally appeared William L. Withmore proprietor of the stone plat and George D. Burns in the Surveyor who were the same and avowedly acknowledged that they had executed the same for want to the State of this plat relating to the recording of said plat and for the use here set forth in said plat, being books 32 of the compiled laws of 1871.

This plat and books received for record and filing the 17 day of July A. D. 1873 at 2 o'clock P. M. and is a true copy of the original
 Francis M. Moore
 Register

Burns Addition to the City of Marquette

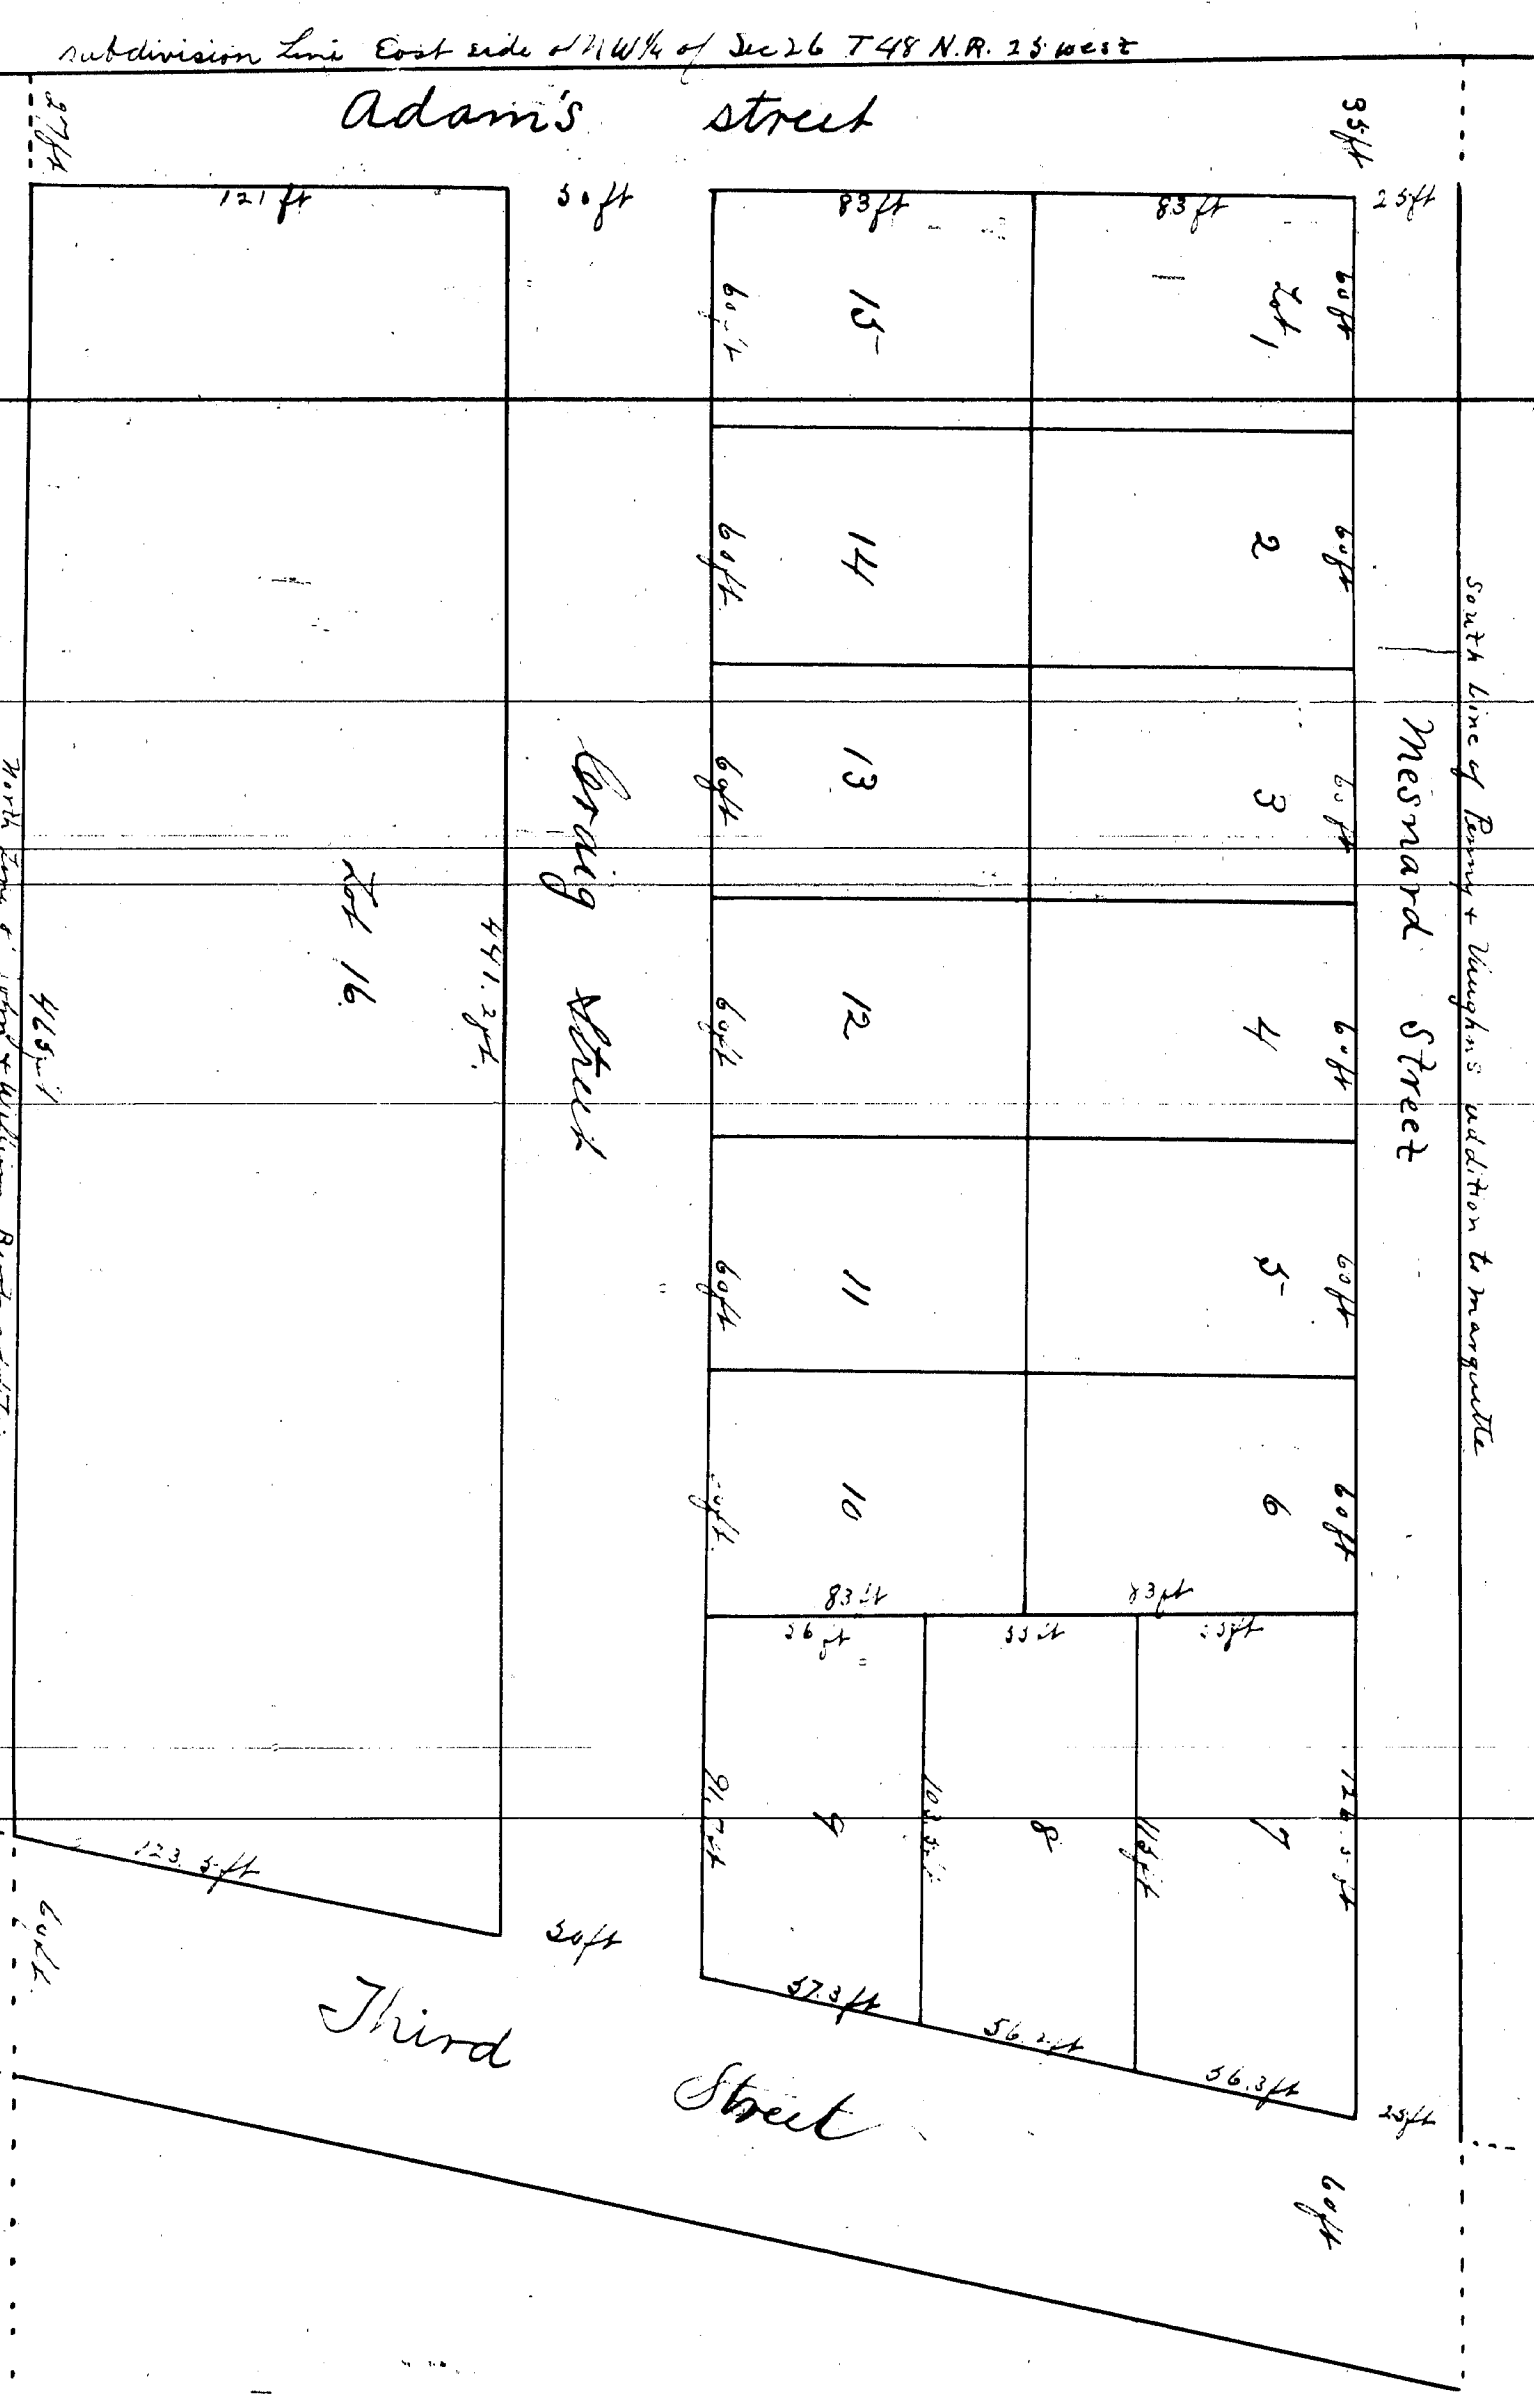

I hereby certify that this plat is a correct copy of the plat now on record in the Register of Deeds of said County under the supervision of the Auditor General by tracing the plat on record and copying therefrom a correct and true copy of the addition and certification.

Dated this 3rd day of June 1873
 John C. Peterson
 Clerk and Gen. Dep't