
A Plat

of that part of the Village of Marquette in the County of Marquette and State of Michigan situated on the North half of Lot No One of Section Twenty six in Township Forty eight North of Range Twenty-five West by Wm. T. Durand Surveyor.

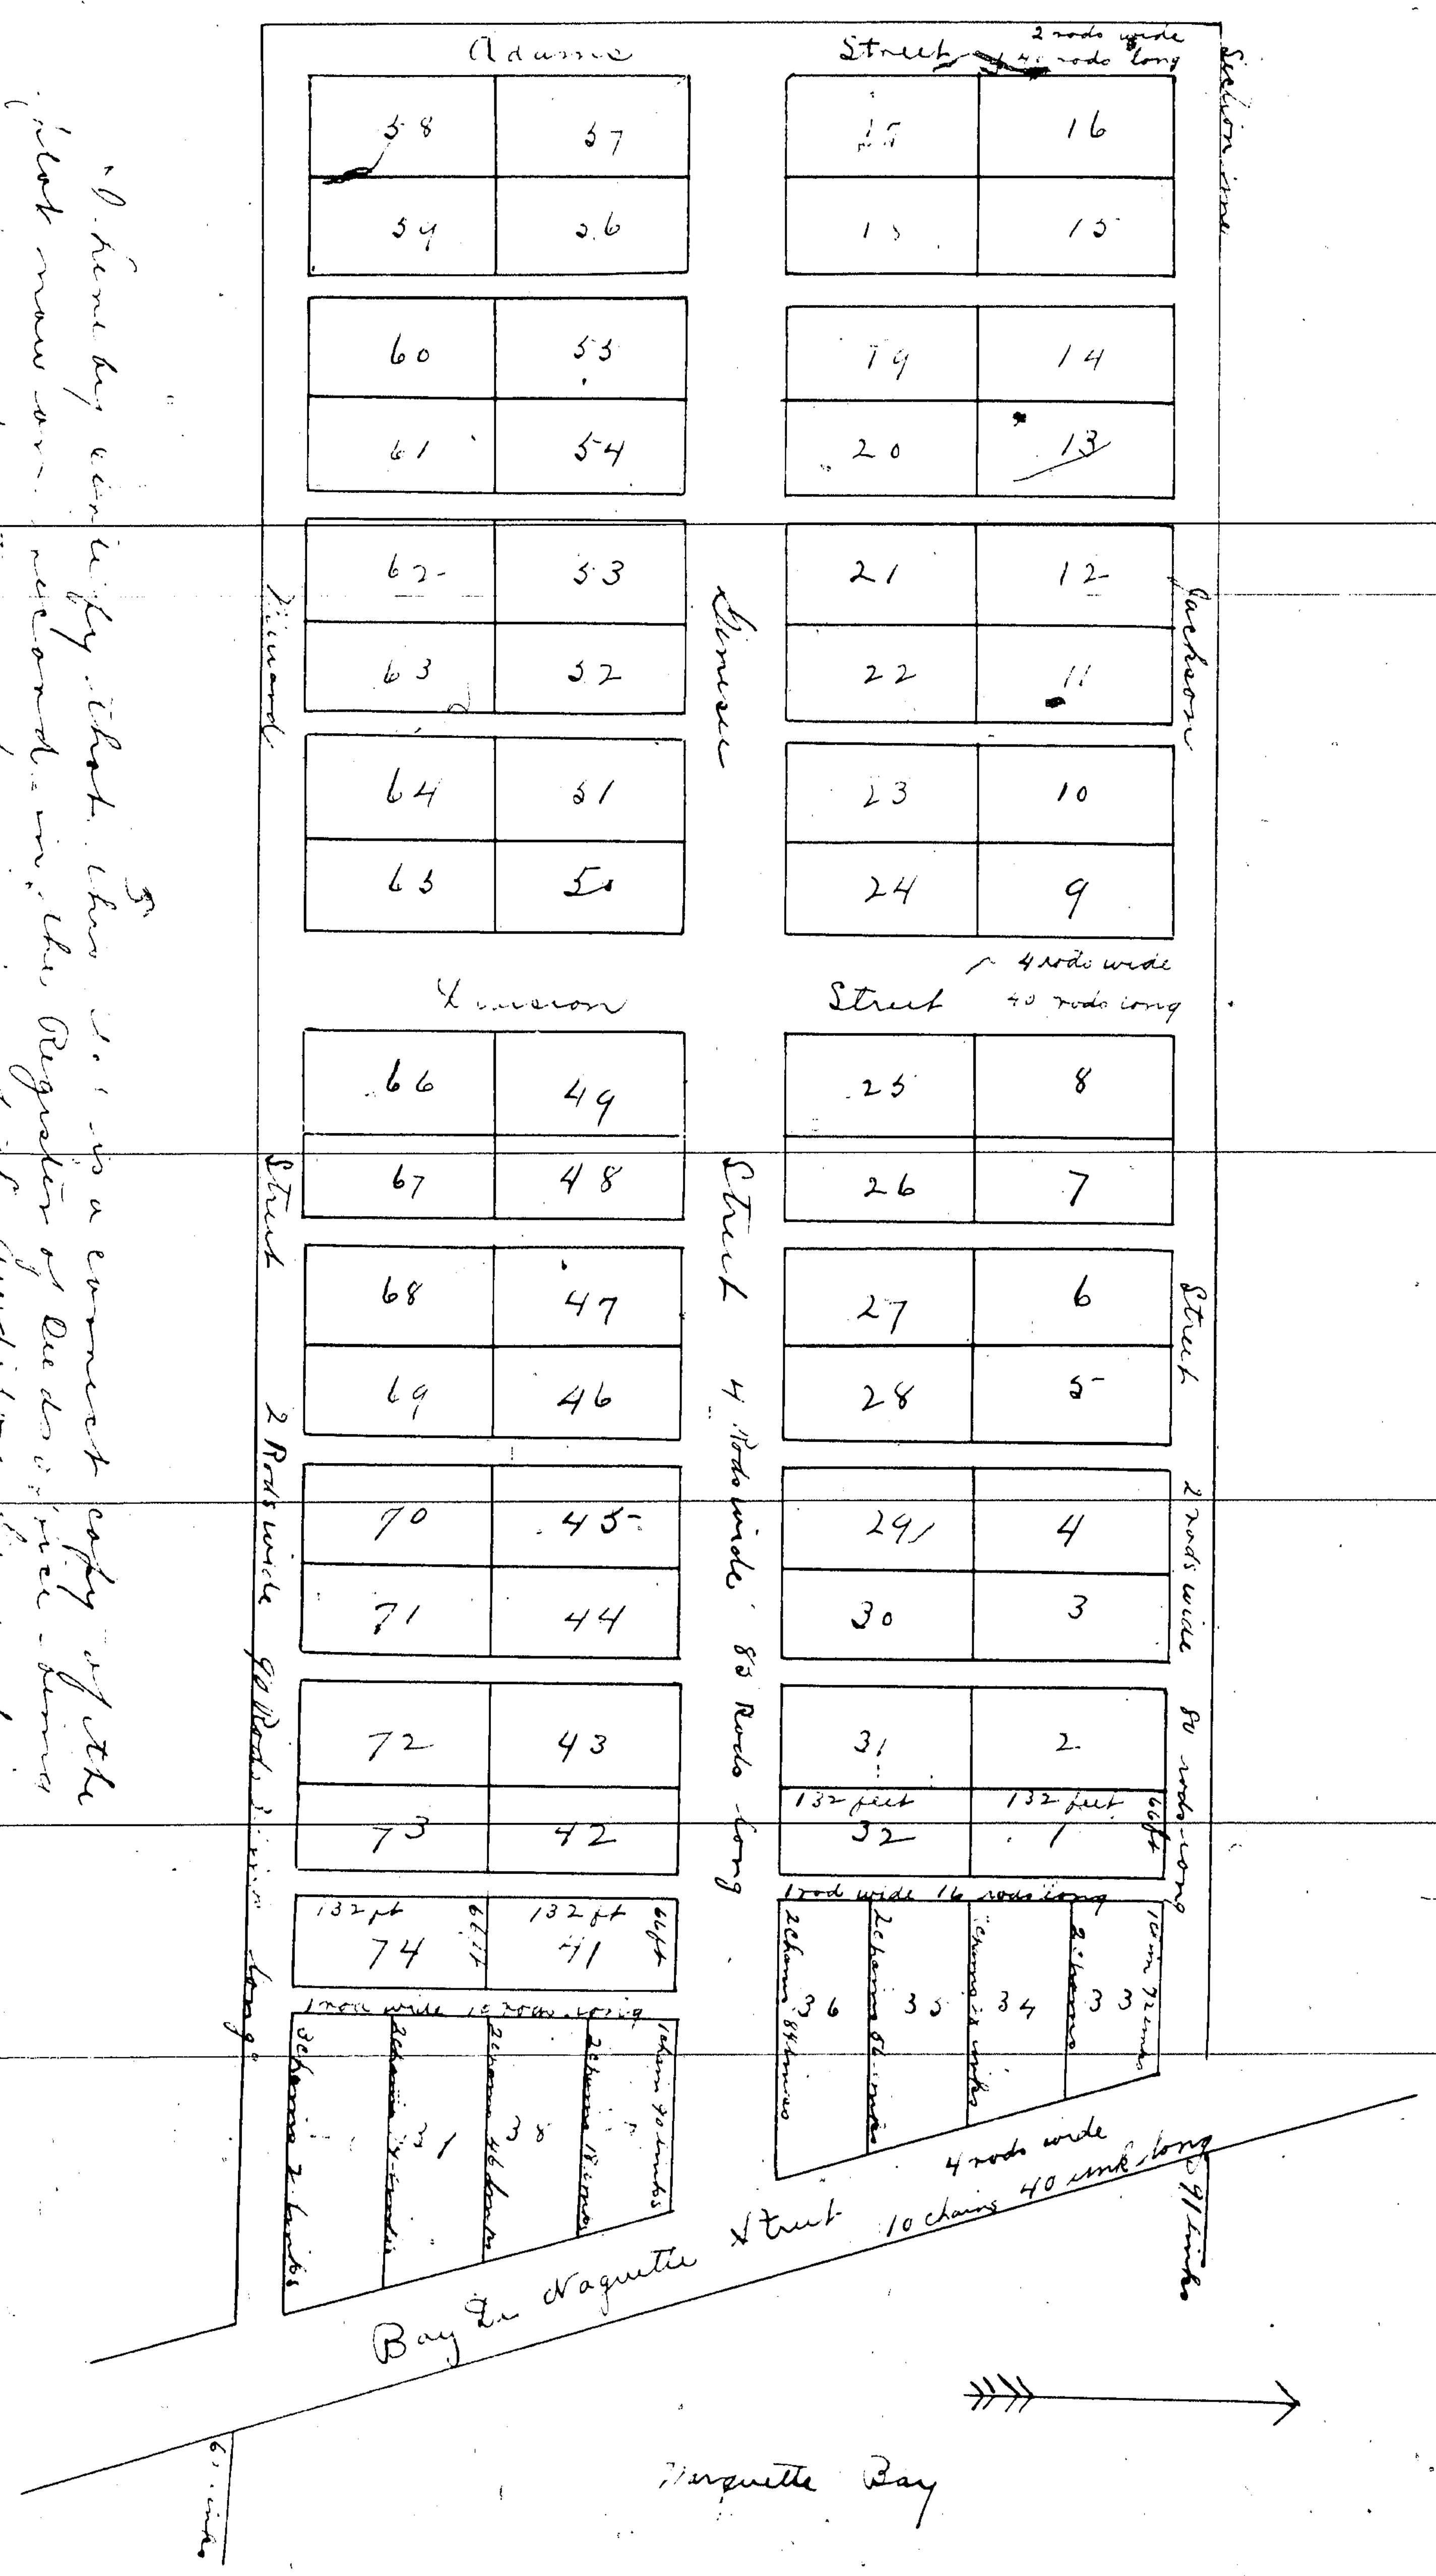

I hereby certify that this is a correct copy of the plat now on record in the Register of Deeds office, same is made under the supervision of the Auditor General by tracing the plat on record and affixing thereto a copy of the dedication and certificates carefully compared. Dated this [illegible] day of June 1911.
Solon Robinson
Clerk Aud. Gen. Dept.

Know all men by these presents that we Lewall T. Vaughn and Hellen his wife and Charles W. Penny of the City of Jackson and State of Michigan have freely and voluntarily executed the annexed Plat of that portion of the Village of Marquette situated on the North half of Lot number one of Section number Twenty six in Township number Forty eight North of Range Twenty Five West according to the United States Survey and the Streets and Alleys therein laid out are forever excepted and reserved for public use. Bay De Noquette street and Genesee Street are each four rods wide. The latter running due east and west. Division Street is four rods wide and runs due North and South. That part of Jackson, Menard and Adams Streets which lies on the above described premises is one rod wide and is hereby deeded for the public use. Provided sufficient land shall be added to said streets to make them four rods wide for public use. The Alleys on said plat are each one rod wide & sixteen rods long and run due North and South. All the lots on said plat are four rods by eight rods except those fronting on Bay de Noquette Street which are four rods wide and have their depth marked on said plat.

In Witness Whereof, We have hereunto set our hands and seals this Twentieth day of August A.D. one thousand eight hundred and fifty nine.

Signed Sealed and delivered in presence of

C. W. Brown
Thos. M. Gee

Lewall T. Vaughn (Seal)
Hellen A. Vaughn (Seal)
C. W. Penny (Seal)

State of Michigan
County of Jackson } ss On this twenty third day of August in the year one Thousand eight hundred and fifty nine before me the subscriber Judge of Probate for said County personally appeared Lewall T. Vaughn and Hellen A. Vaughn Wife of said Lewall T. Vaughn and C. W. Penny, to me known to be the same persons described in and who executed the foregoing Instrument who severally acknowledged the same to be their free act and deed and the said Hellen A. Vaughn on a private examination by me separate and apart from her said husband acknowledged that she executed the same freely and without any fear or compulsion from any one.

In Testimony Whereof, I have hereunto set my hand and affixed the seal of the Probate Court of said County it being a Court of Record at the City of Jackson this 23rd day of August A.D. 1859.

(Seal)

Thomas McGee
Judge of Probate
for said County

A True Copy

Received for record August 29, 1859 at 1 o'clock P.M.
M.A. Maynard
Register.

12746