


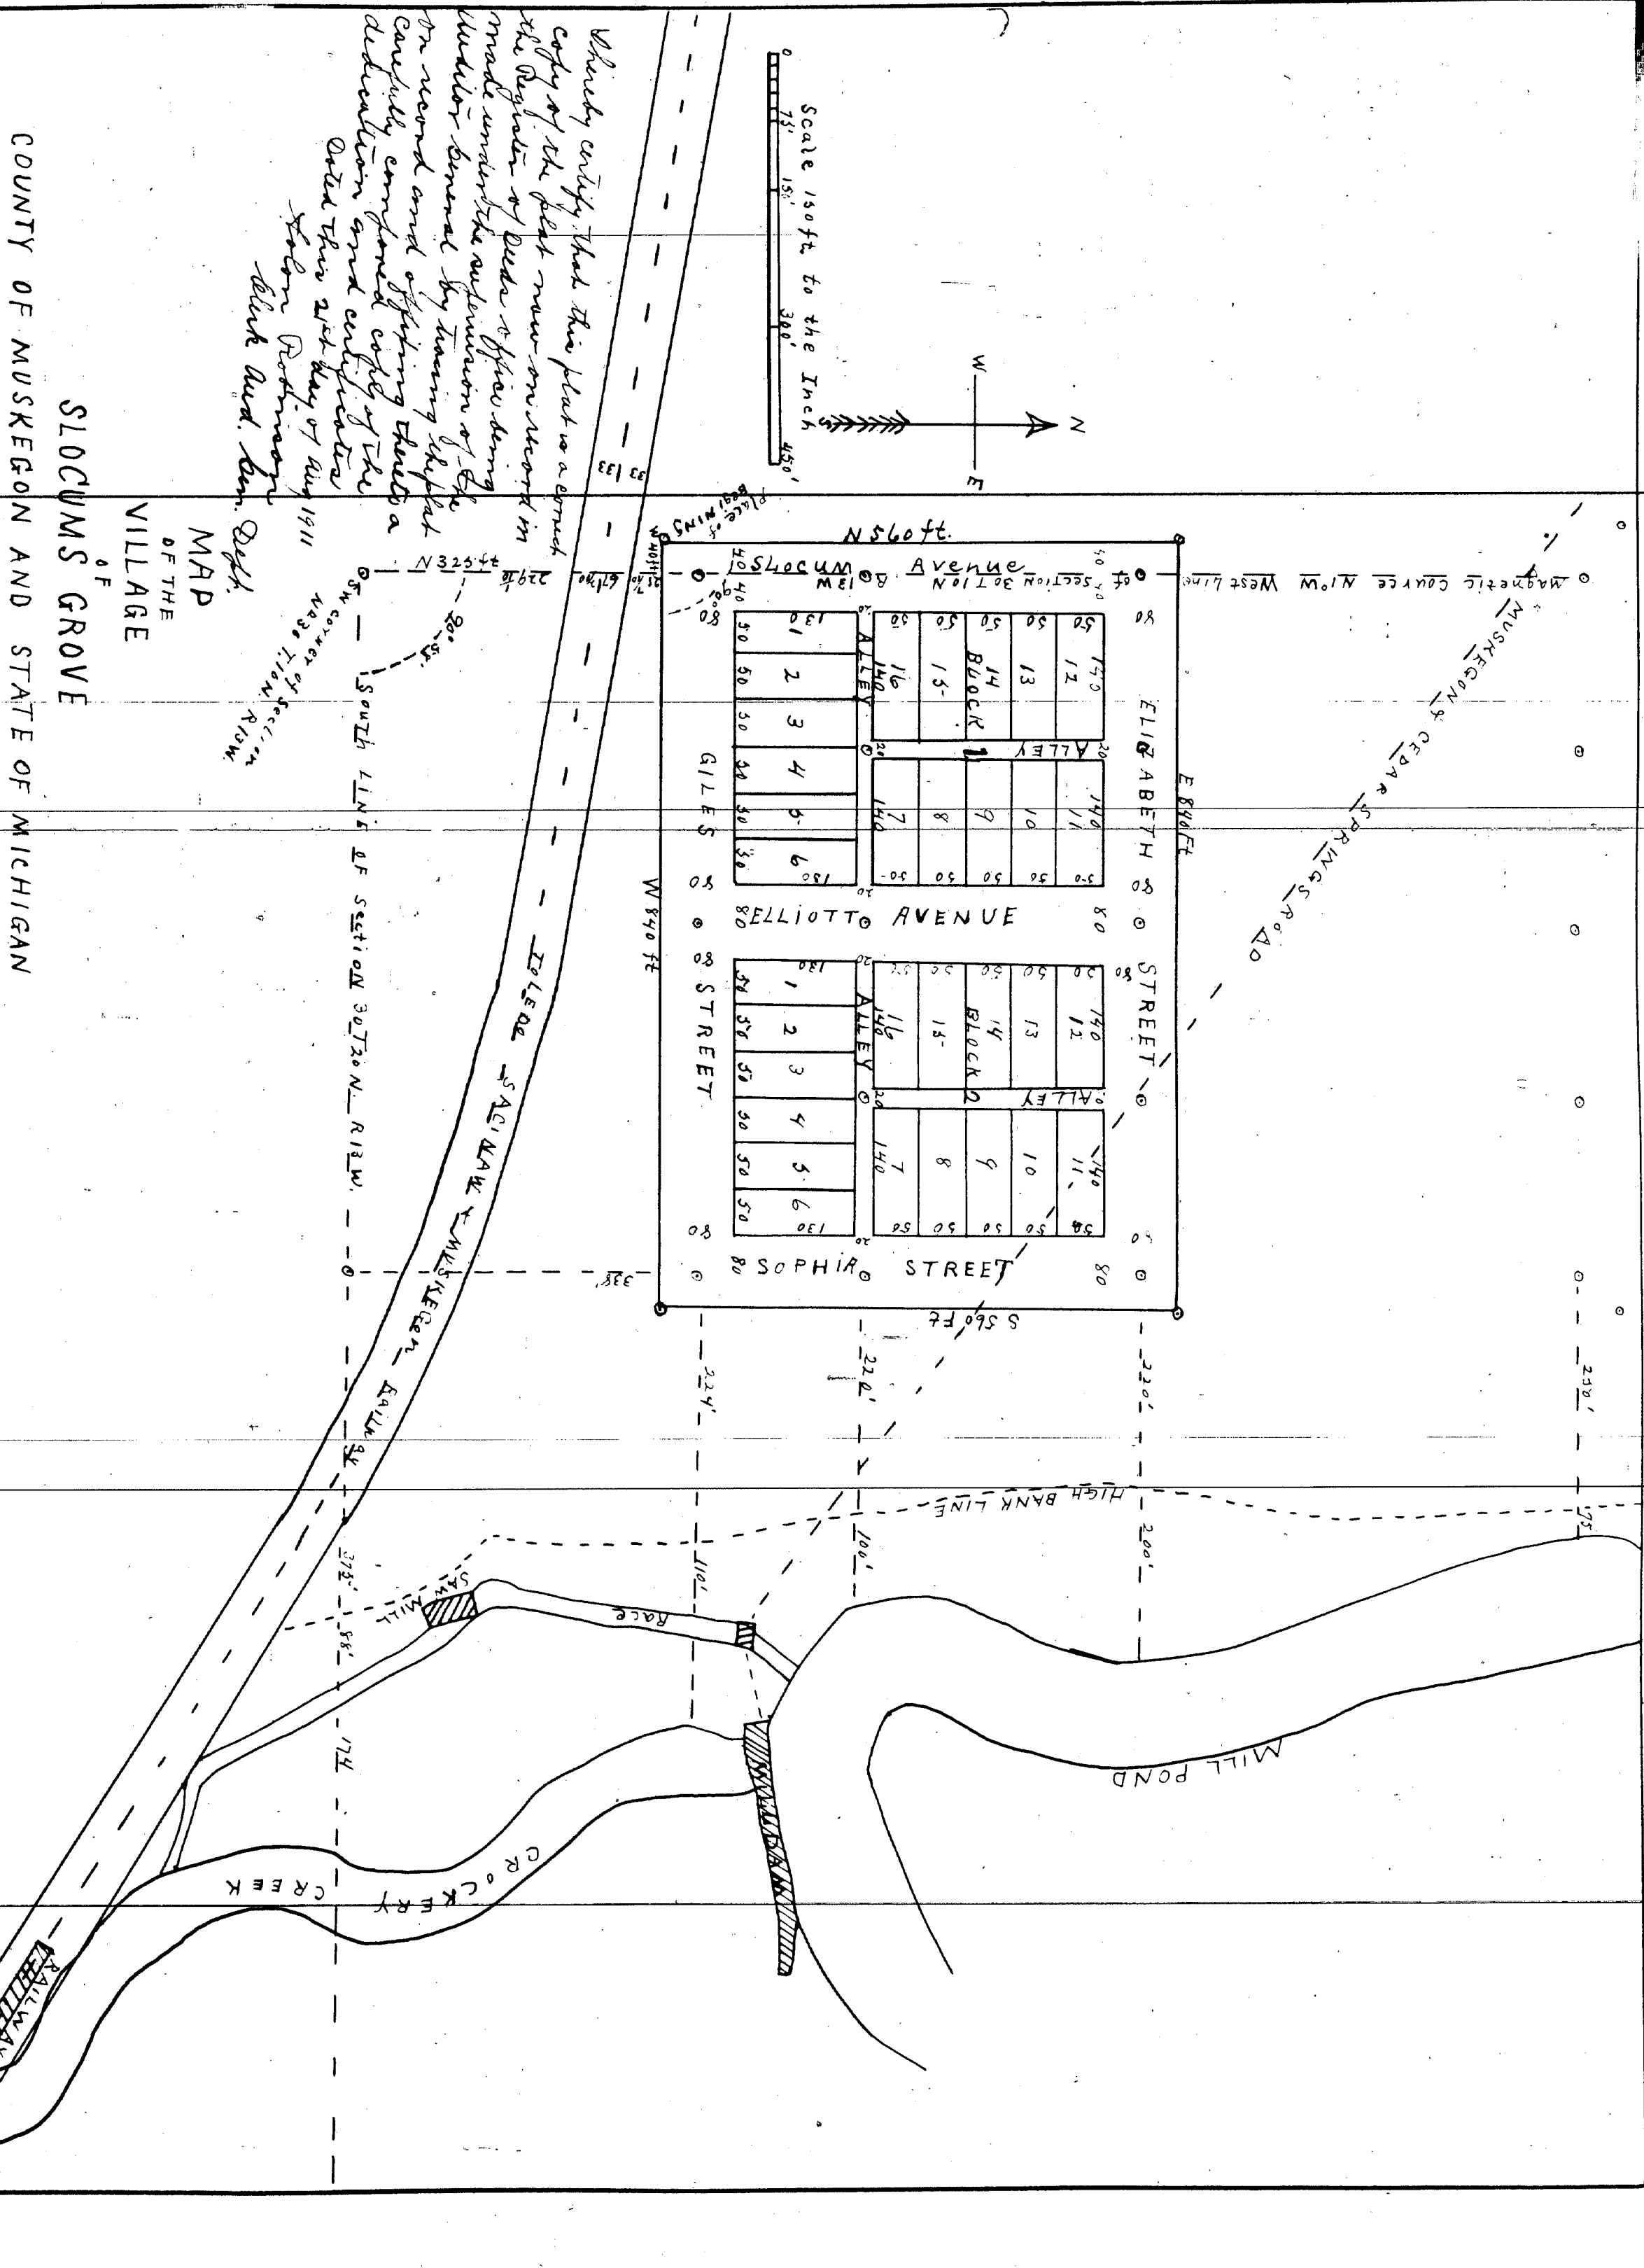

The land embraced in the annexed plat of the VILLAGE of SLOCUMS GROVE is described as follows:

Beginning at a point three hundred and twenty five feet (325 ft) north and forty feet (40 ft) west of the south west corner of Section thirty (30) Township 14 north (T14 N.) range thirteen west (R13 W.) thence north five hundred and sixty feet (560 ft) and parallel with and forty feet distance from west line of said Section thence east and at right angles with the above described line eight hundred and forty feet (840 ft) thence south and parallel with west line of said Section five hundred and sixty feet (560 ft) thence west eight hundred and forty feet (840 ft) to point of beginning. All in the County of Muskegon and State of Michigan.

delimited to a corner one, and that permanent movement consisting of four bolts being three fourths of an inch and one inch in diameter and two and one half feet long have been planted at points marked thus D being a red circle with a black center as shown at all angles in the boundaries of the land plotted, and at all intersections of streets or streets and alleys, surveyed November 27th 1887

State of Michigan) ss We Charles A. Dodge, Registrar of Deeds
County of Washtenaw, hereby certify that we have each carefully com-
pared this copy with the original plat of the village of Securus Grove
and that it is an exact copy thereof and of the whole of said original map
or plat.

Charles V Dodge
Esq. St. Paul, Minn.

know all men by these Ruins. That we Elliott J. McLean and his wife Charlotte E. McLean and Elizabeth J. McLean proposed and advise here caused the land embraced in the marked plat to be surveyed, laid out and patented to be known as the Village of Slocum Grove, and that the Shute and allgo we claim on said plat are hereby dedicated to the use of the public.

Sydney and seated in front
 Jennie M. Walters
 Ada H. Baker

Elliot & Kocum	1.8
Charotte ! Kocum	1.8
Eligodeth & Micho	1.5

State of Michigan)
County of Wayne) ss. On this sixth day of January 1888
before me a Notary Public in and for said County & law-
fully came the stone named Elvett J. Wescum and his wife
Charlotte & Wescum and Elizabeth J. Nichols known to me to be
the persons who executed the stone dedication and acknowledged
the same to be their free act and deed
Examined and Approved
February 4 1888
Jennie M. Walters
Notary Public, Wayne Co. Michigan
H. W. Pratt

Deputy Auditor Genl.
State of Michigan
County of Macquegon

Discussed for next day
January 24th 1854 at 3³⁰ o'clock P.M. and
recorded in Book of Plot's number
of on day & number 5

Charles A. Dodge
Registrar of Deeds