12752

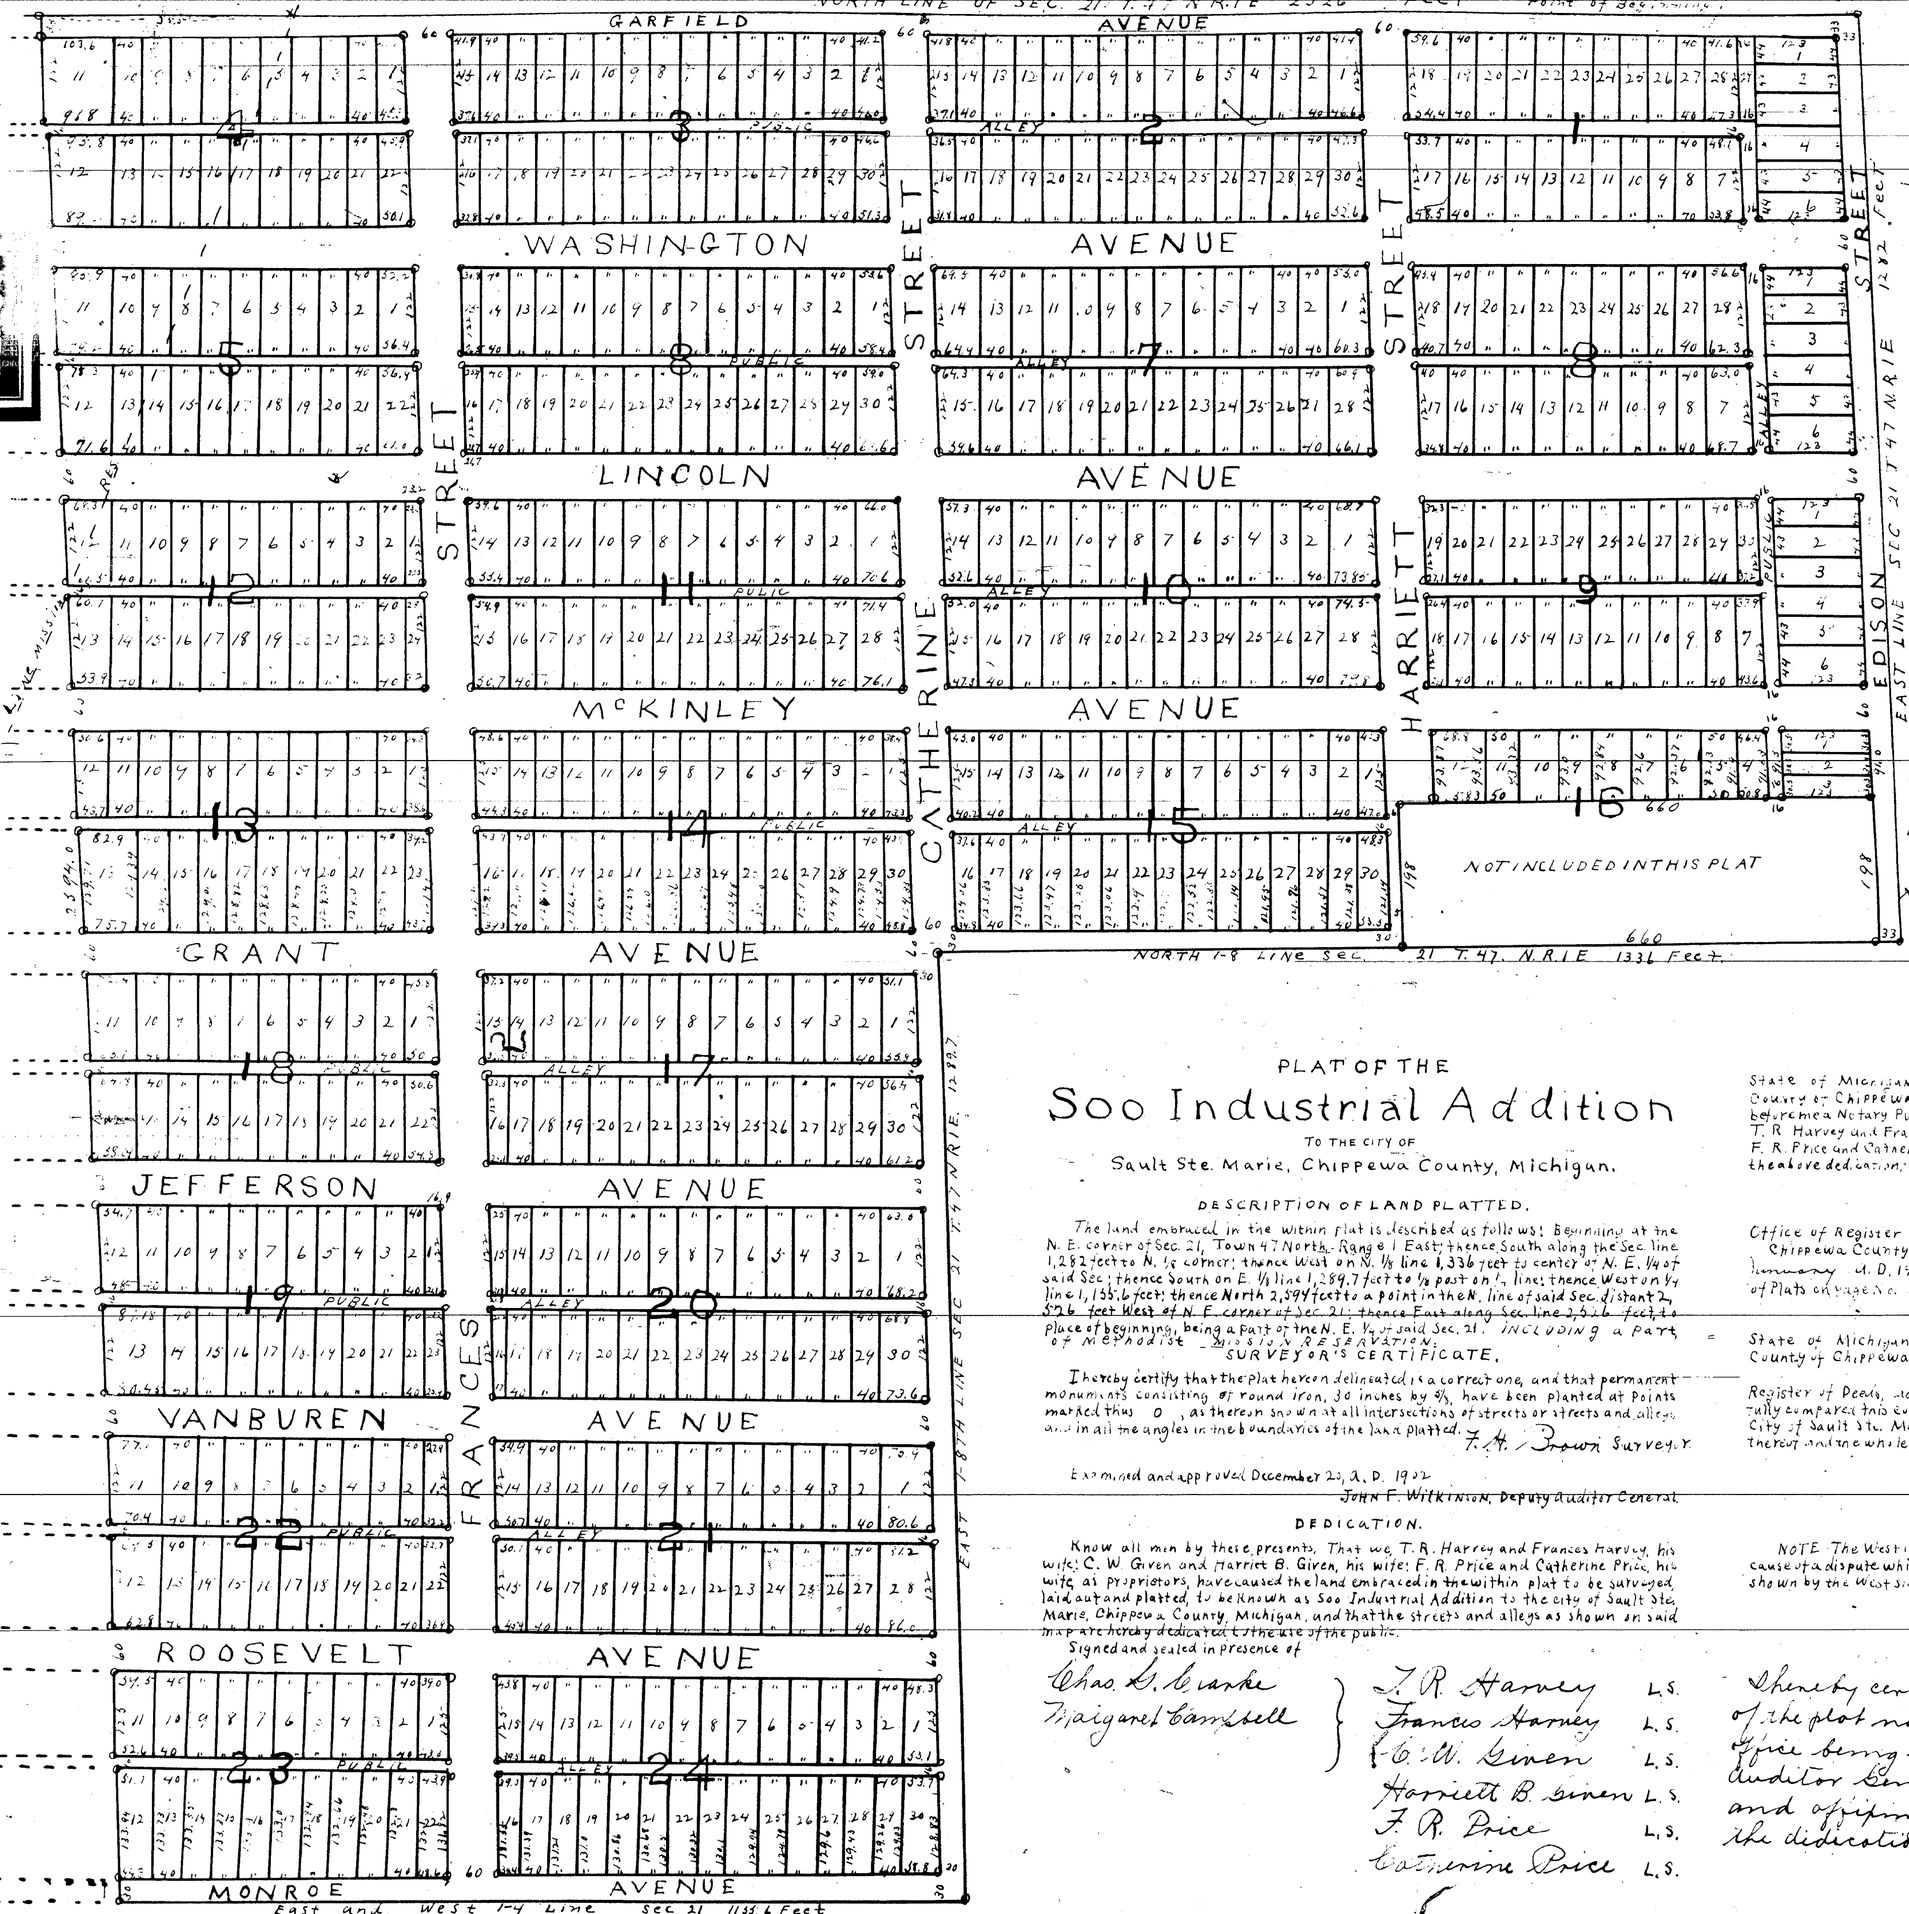

OFFICE OF COUNTY TREASURER.
CHIPPEWA COUNTY.
Sault Ste. Marie Mich January 3, 1903

County Treasurer's Certificate.
(Required by Sec. 114 Act 206 Laws of 1893)

This is to certify that there are no taxes [illegible] titles held on the State or any individual against, and that all taxes on lands described in the annexed instrument, counter Treasurer's [illegible] five years prior to the date thereof, according to the records of this office, except as stated.

Description	Section	Town	Range	Acres
71. E 1/4 of 71. E 1/4	21	47	1 E	
(Except x. 3 acres)				
Lot No 2	21	47	1 E	
W. 1/4 of N. E. 1/4	21	47	1 E	

James J Bennett
County Treasurer
E. V.

PLAT OF THE

Soo Industrial Addition

TO THE CITY OF

Sault Ste. Marie, Chippewa County, Michigan.

DESCRIPTION OF LAND PLATTED.

The land embraced in the within plat is described as follows: Beginning at the N. E. corner of Sec. 21, Town 47 North, Range 1 East; thence South along the Sec. line 1,282 feet to N. 1/8 corner; thence West on N. 1/8 line 1,336 feet to center of N. E. 1/4 of said Sec; thence South on E. 1/8 line 1,289.7 feet to 1/8 post on 1/4 line; thence West on 1/4 line 1,155.6 feet; thence North 2,594 feet to a point in the N. line of said Sec. distant 2,526 feet West of N. E. corner of Sec. 21; thence East along Sec. line 2,526 feet, to place of beginning, being a part of the N. E. 1/4 of said Sec. 21. INCLUDING a part of Methodist Mission Reservation.

SURVEYOR'S CERTIFICATE.

I hereby certify that the plat hereon delineated, is a correct one, and that permanent monuments consisting of round iron, 30 inches by 5/8, have been planted at Points marked thus O, as thereon shown at all intersections of streets or streets and alleys and in all the angles in the boundaries of the land platted.

F. A. Brown Surveyor.

Examined and approved December 23, A. D. 1902

~~JOHN F. WITKINSON, Deputy Auditor General.~~

DEDICATION.

Know all men by these presents, That we, T. R. Harvey and Frances Harvey, his wife; C. W. Given and Harriet B. Given, his wife; F. R. Price and Catherine Price, his wife as proprietors, have caused the land embraced in the within plat to be surveyed, laid out and platted, to be known as Soo Industrial Addition to the city of Sault Ste. Marie, Chippewa County, Michigan, and that the streets and alleys as shown on said map are hereby dedicated to the use of the public.

Signed and sealed in presence of

Chas. S. Clarke
Margaret Campbell

T. R. Harvey L. S.
Frances Harvey L. S.
C. W. Given L. S.
Harriett B. Given L. S.
F. R. Price L. S.
Catherine Price L. S.

ACKNOWLEDGEMENT.

State of Michigan, County of Chippewa } ss: On this [illegible] day of December A. D. 1902 before me a Notary Public, in and for said county, personally came the above named T. R. Harvey and Frances Harvey, his wife; C. W. Given and Harriet B. Given, his wife; F. R. Price and Catherine Price, his wife (known to me to be the persons who executed the above dedication) and acknowledged the same to be their free act and deed.

Isaac J. Moore
Notary Public, Chippewa County, Michigan.

Office of Register of Deeds, Chippewa County, Mich. } ss: Received for record this 3rd day of January A. D. 1903, in a map of which this is the duplicate being recorded in Book 3 of Plats on page No. 8

E. A. Scott Register of Deeds

State of Michigan, County of Chippewa } ss: We, E. A. Scott ——— Register of Deeds, and F. A. Brown, Surveyor, hereby certify that we have carefully compared this copy with the original plat of the Soo Industrial Addition to the City of Sault Ste. Marie, Chippewa County, Michigan, and that it is an exact copy thereof, and the whole of such map or plat.

E. A. Scott Register of Deeds.
F. A. Brown Surveyor

NOTE. The West line of this plat does not [illegible] the N. and S. 1/4 line of Sec. 21, because of a dispute which was settled by making the West boundary of this Addition as shown by the West side of Blocks 4, 5, 12, 13, 18, 19, 22 and 23.

F. A. Brown Surveyor

SCALE 150 FEET TO INCH.

I hereby certify that this plat is a correct copy of the plat now on record in the Register of Deeds office being made under the supervision of the Auditor General by tracing the plat on Record and affixing thereto a carefully compared copy of the dedication and certificates.

Dated this 13 day of June 1911
Holon Robinson
[illegible]