

Ref Register

The annexed plat embraces 3⁶³/₄ acres given in the N.W. 1/4 of the N.W. 1/4 of Section 23 T. 48 North R. 25 W. in the City of Marquette County of Marquette and State of Michigan described as follows to wit. Beginning at the quarter section corner on the line between Sections 22 & 23 running thence east 3⁶³/₄ feet to the W. line of 7th Street no land out upon the plat of H. P. Baldernow addition to the Village of Marquette thence N. 12° East along the west line of said 7th St. S 22-7. thence West to the section line thence North to place of beginning the street and parts of streets laid out upon this plat are hereby dedicated to the public use or highways, and in case the public authorities decline to accept and improve the same or shall hereafter vacate any of said streets the same shall revert to the undersigned his heirs or assigns.


In presence of
Addison A. Cole
Hyder A. Darrow.

William A. Burd
Proprietor
East

On the seventieth day of September A.D. 1872 personally appeared before me a Notary Public in and for the County of Marquette Wisconsin A. Round to me well known who acknowledged the foregoing instrument to be his free act and deed.

W. H. Harris
Snail

Motory Public
Marguerite & Co.
Mick

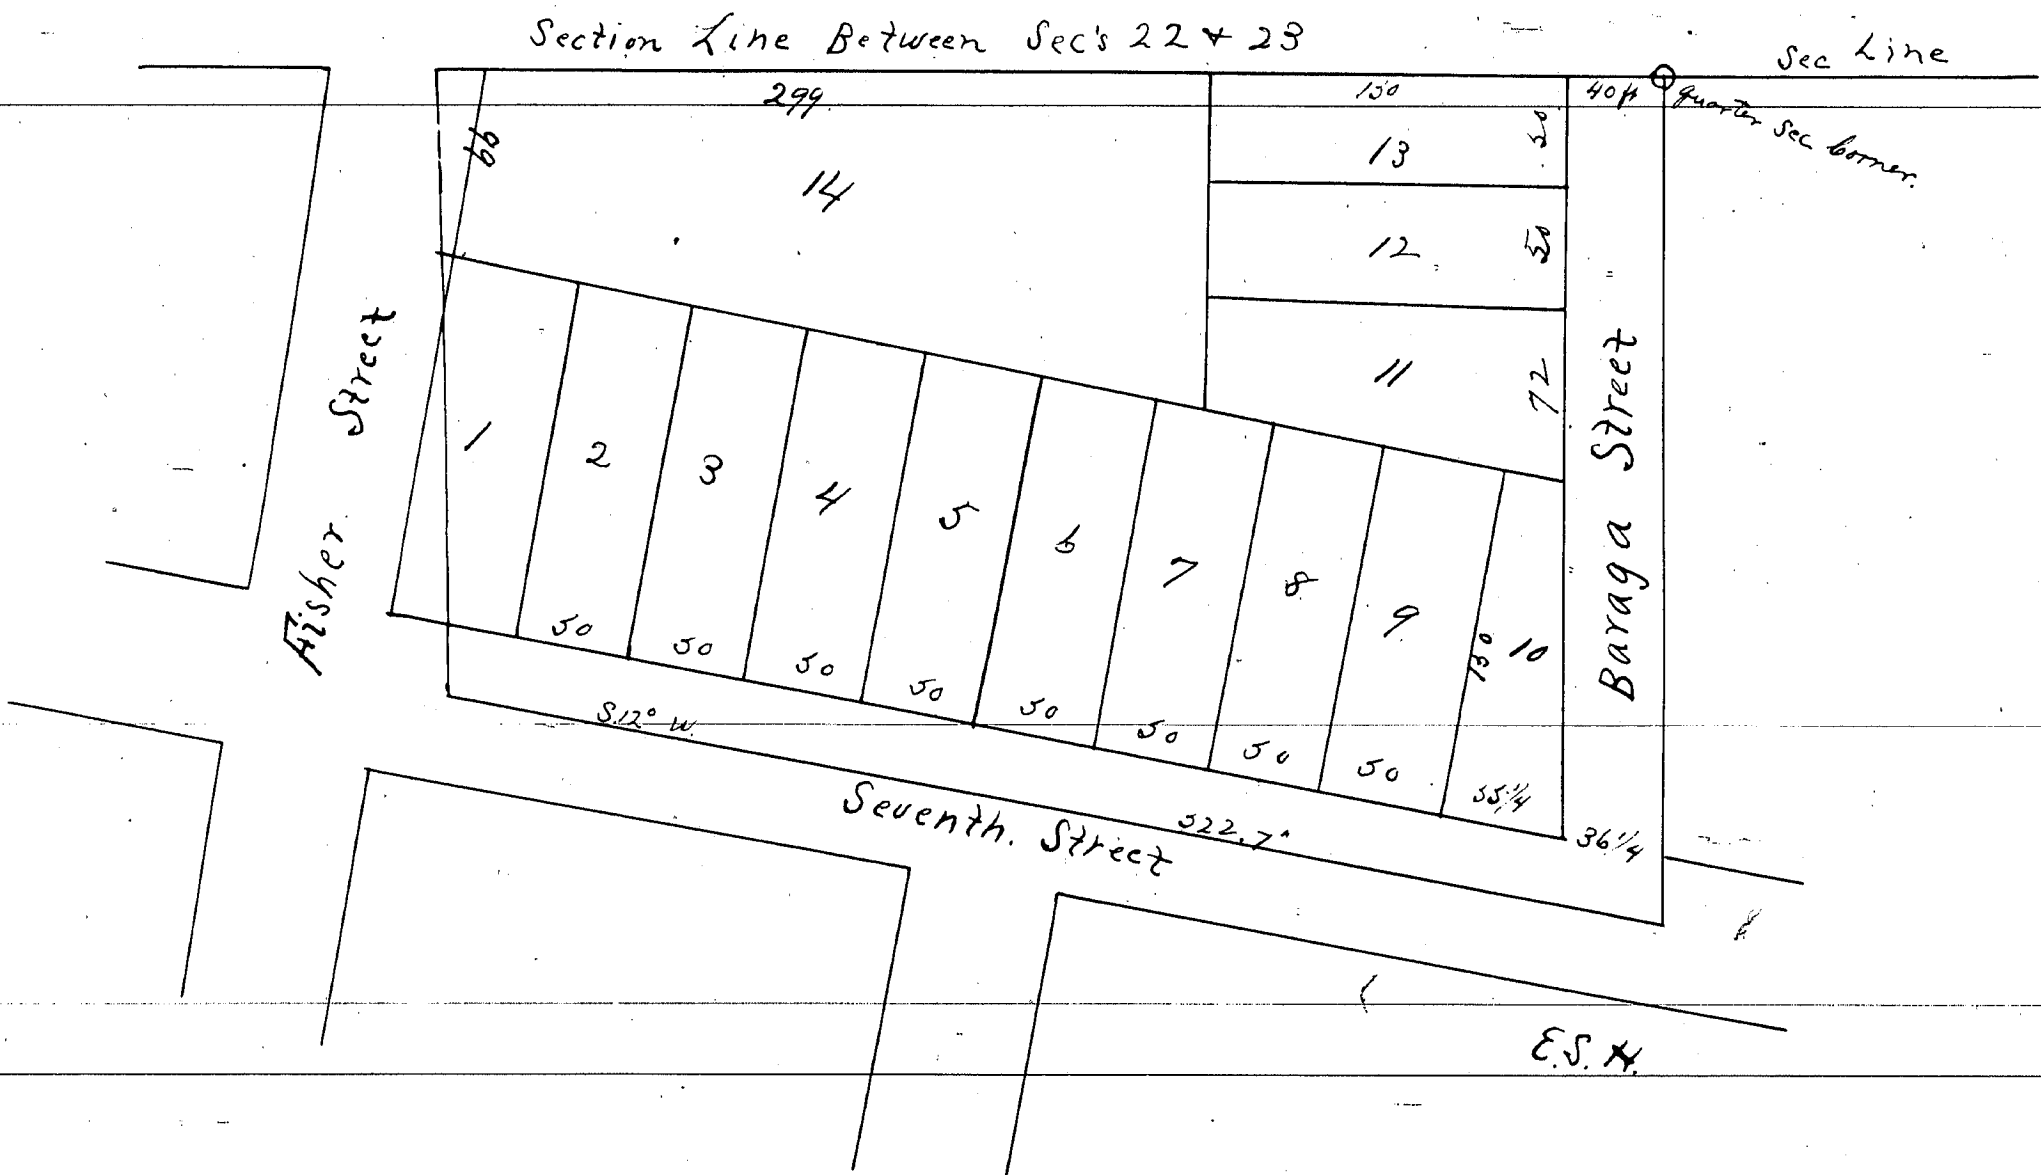

Scale. 80 feet to one inch

Whereby certify that, the plat is a correct copy of the plat now on record in the Reg. 107, & is also a correct copy made under the supervision of the Auditor General by tracing the plat on record and affixing thereto a correctly compounded copy of the dedication and certificate.

Watered the 3rd day of May 1911
 Saloon Robinson
 -less & Med. - Ben Dept.