


S.S. CURRY'S
Addition to the

CITY OF ISHPERING

Scale 1 in = 100 ft NB Stuart & Co

Registers Office
Michigan
Received for Record the
day of October A.D. 1884
at 11 o'clock A.M. and Recorded
in Book 2 of Plats
on Page 4
Book with Register

Know all men by these presents that the following and accompanying plat is an addition to the City of Ishpeming in the County of Marquette and State of Michigan. That Solomon S. Curry is the proprietor of said plat or addition, that the same has been laid out or surveyed by Henry B. Stuart & Co a Civil Engineer residing in the City of Ishpeming said county and state on the twelfth day of September A.D. 1884 at the request of said Solomon S. Curry proprietor aforesaid that the following is a full and true description of the land embraced in said plat to wit: - that containing irregular parcel of land situate in the South 1/2 of the South West 1/4 of Section 3 T47 N. R27 W. in said Marquette County Michigan described as follows: begin-
ning at a point on the East shore of Lake Bancroft where said shore is intersected by the North line of North Street in said city of Ishpeming running thence East on the North line of said North Street two hundred (200) feet thence N 21° 15' E two hundred and fourteen (144) feet thence East one hundred and ninety feet thence North three hundred and fifty-two (352) feet thence South 88° 20' West six hundred and eighty-three (683) feet thence South and East along shore of said Lake Bancroft to the place of beginning said point of beginning is located as follows: - Beginning at the 1/4 corner between sections three (3) and ten (10) T47 N - R27 W run West on section line eleven hundred and ninety-three and seven-tenths (1193.7) feet thence with deflection of 91° 00' North on the center of Lake Street seven hundred and fifty-four (754) feet to the North line of North Street two hundred and eighty-five (285) feet to the intersection of the shore of Lake Bancroft and said North line of North Street.
Said addition shall be known and is hereby designated as "Curry's Addition to the City of Ishpeming."
The streets on said plat are hereby dedicated to the use of the public forever as public highways saving and reserving to said Solomon S. Curry his heirs and assigns all ores or minerals in said land and the right to enter thereon in such manner as shall not prevent public travel thereon and explore for dig, mine and carry away such ores or minerals without let or hindrance from persons owning or occupying adjoining parcels of land from any municipal corporation having jurisdiction over said streets, or other persons whatsoever. Said streets have the course direction and width indicated on said plat.
In witness whereof the said Solomon S. Curry said proprietor and said Henry B. Stuart and Civil Engineer have united at their hands and seals the 12th day of September A.D. 1884

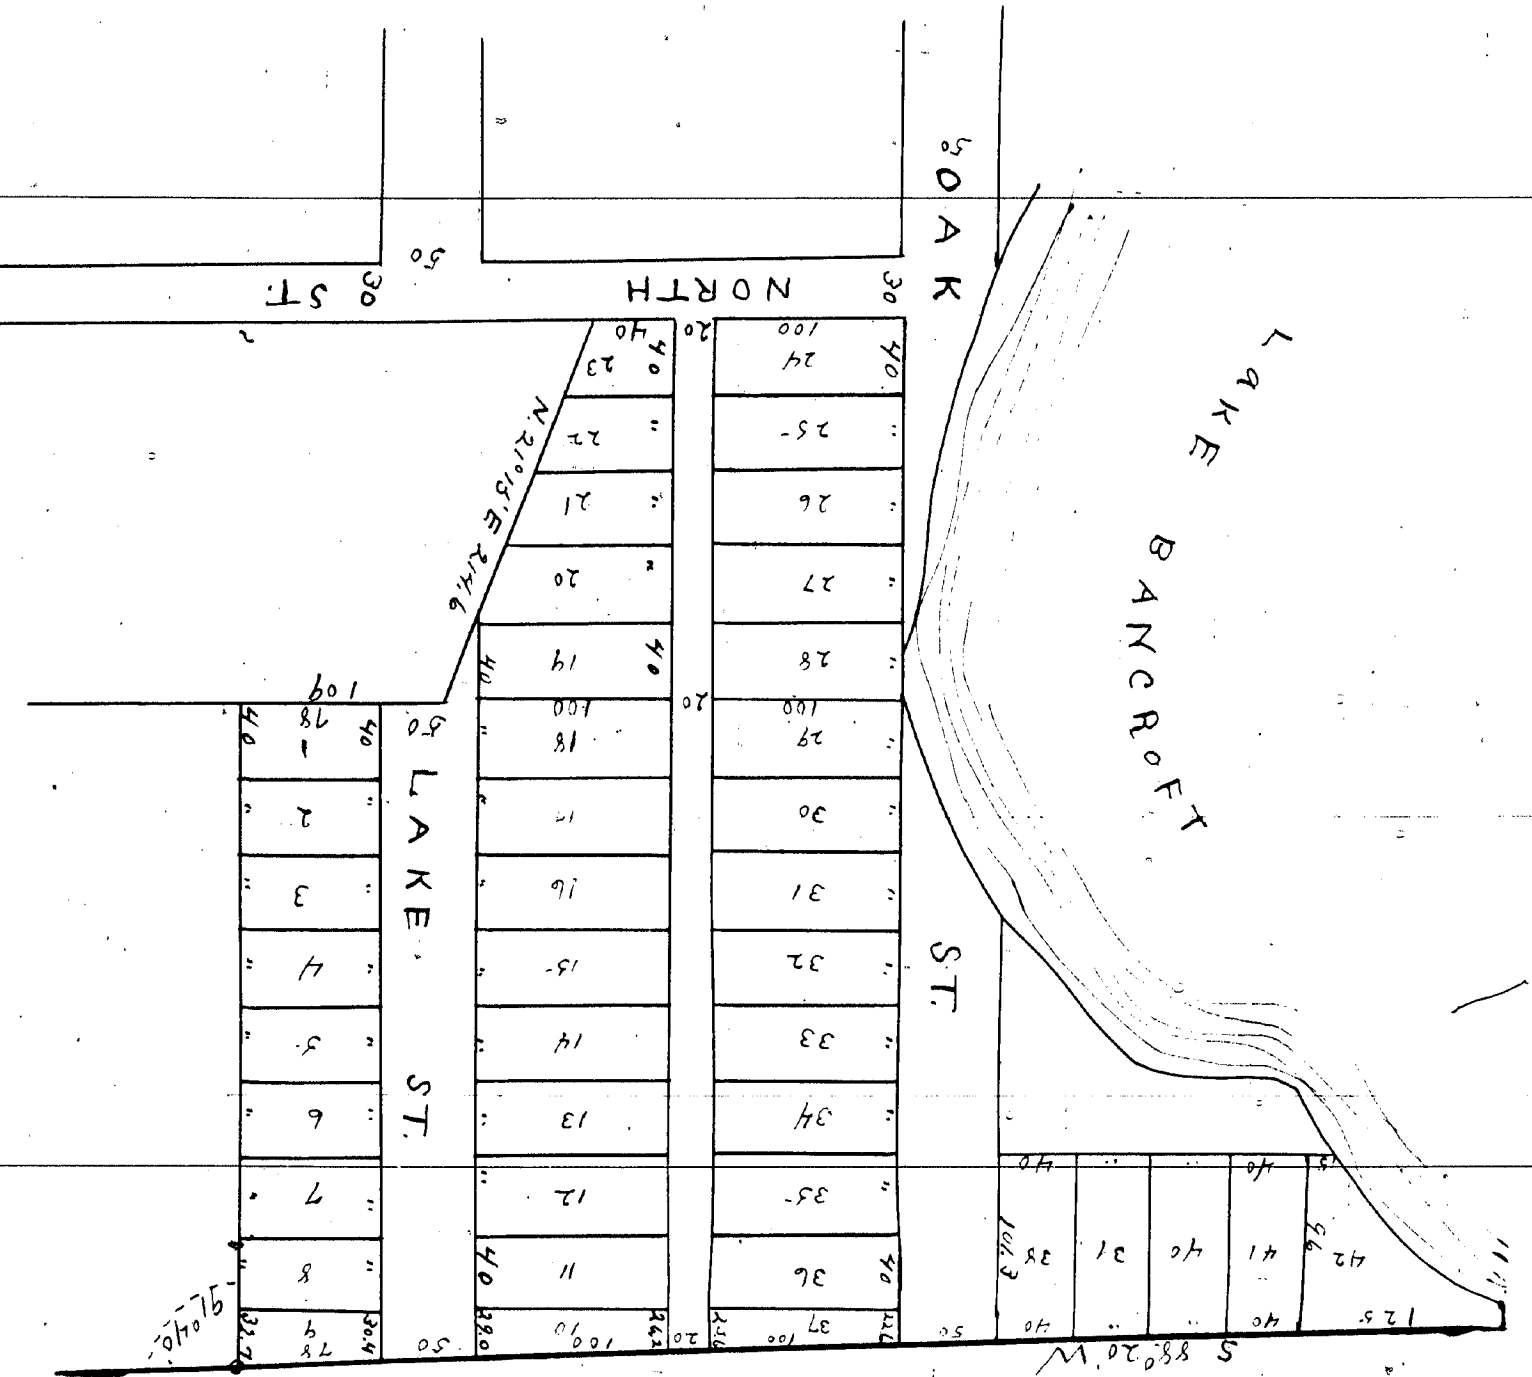

I hereby certify that this is a correct copy of the plat now on record in the Register of Deeds of the County of Marquette and State of Michigan being made under the supervision of the Auditor General by tracing the plat on record and signing the same a copy of the declaration and certificate.

Attest the 27th day of May 1911

John Robinson
Clerk and Sec. Gen.

(In duplicate)

G. W. Haydon
J. W. Buchanan

Proprietor of

Solomon S. Curry Engineer
Henry B. Stuart and Civil Engineer & S.

On the 16th day of September A.D. 1884 before me the undersigned a Notary Public in and for said County of Marquette personally appeared Henry B. Stuart and said Solomon S. Curry who signed the foregoing instrument who personally acknowledged the said instrument the same for the use and purpose herein mentioned and that he signed and attested the same for the use and purpose herein mentioned and that the same was his free act and deed.

G. W. Haydon
Notary Public