

Harlow's Addition No 5 to Marquette

and
Description of the Land
as shown by the accompanying Plat on Page 166

A True copy: Received for Record the 26th day of August A.D. 1872 at 3 1/2 o'clock P.M.
J. M. Moore

Dep. Register

The land included in this Plat is situated in the City of Marquette County of Marquette and State of Michigan and its boundaries are defined by meter, bounds and corners as follows: Beginning at a point in the section line between sections Twenty-two (22) and Twenty-three (23) in Township forty-eight (48) north of Range No 25 West. one hundred twenty five (125) feet south of the Point where said section line intersects the south line of Washington street running thence south along said section line to the quarter section corner, thence east along the quarter section line to the West line of Fifth Street thence North 12° E. along said west line of Fifth street to a point Eighty (80) feet south of the southwest corner of Fifth and Washington Streets (being the southeast corner of Harlow's Addition No 3.) thence in a direct line to the place of beginning. Also all that part of the Cleveland Iron Mining Subdivision of the Village of Marquette which lies west of Fifth street and North of Superior street as shown by the Map of said subdivision to be found in the Records of said County the same being and comprising that Part of Lots six (6) and seven (7) on this Plat which lie East and South of the dotted red line. Also Lots one, two, three, four, five, and six of Baldwin's Addition to the Village of Marquette are hereby replatted forming part of Lots six, seven, eight, nine, ten and eleven of this Plat. Reserving to O. L. Harlow her heirs + her or their assigns forever the exclusive right to lay or plank or Rail road through or across any of the streets herein laid out and dedicated on such grades as to enable practical working connection to be made with adjacent tracks also the exclusive right to use the same with any engine or any other vehicle they may choose forever. The streets hereby laid out are sufficiently designated on the map. Dated at Marquette aforesaid Sept. 22nd 1871.

attest J. M. Wilkinson
H. D. Smith


Olive L. Harlow. Proprietor (Seal)
G. P. Cummings Civil Engineer (Seal)

State of Michigan
Marquette County } ss

On this 23rd day of Aug. A.D. 1872 personally appeared
Olive L. Harlow proprietor of the Lands covered by this Plat and also described + Geo. P. Cummings Civil Engineer who made the Survey thence who severally acknowledged that they had made and executed the same Before me.

J. M. Wilkinson
Notary Public
Marquette County Mich

Plat of Harlow's Addition No 5 to Marquette

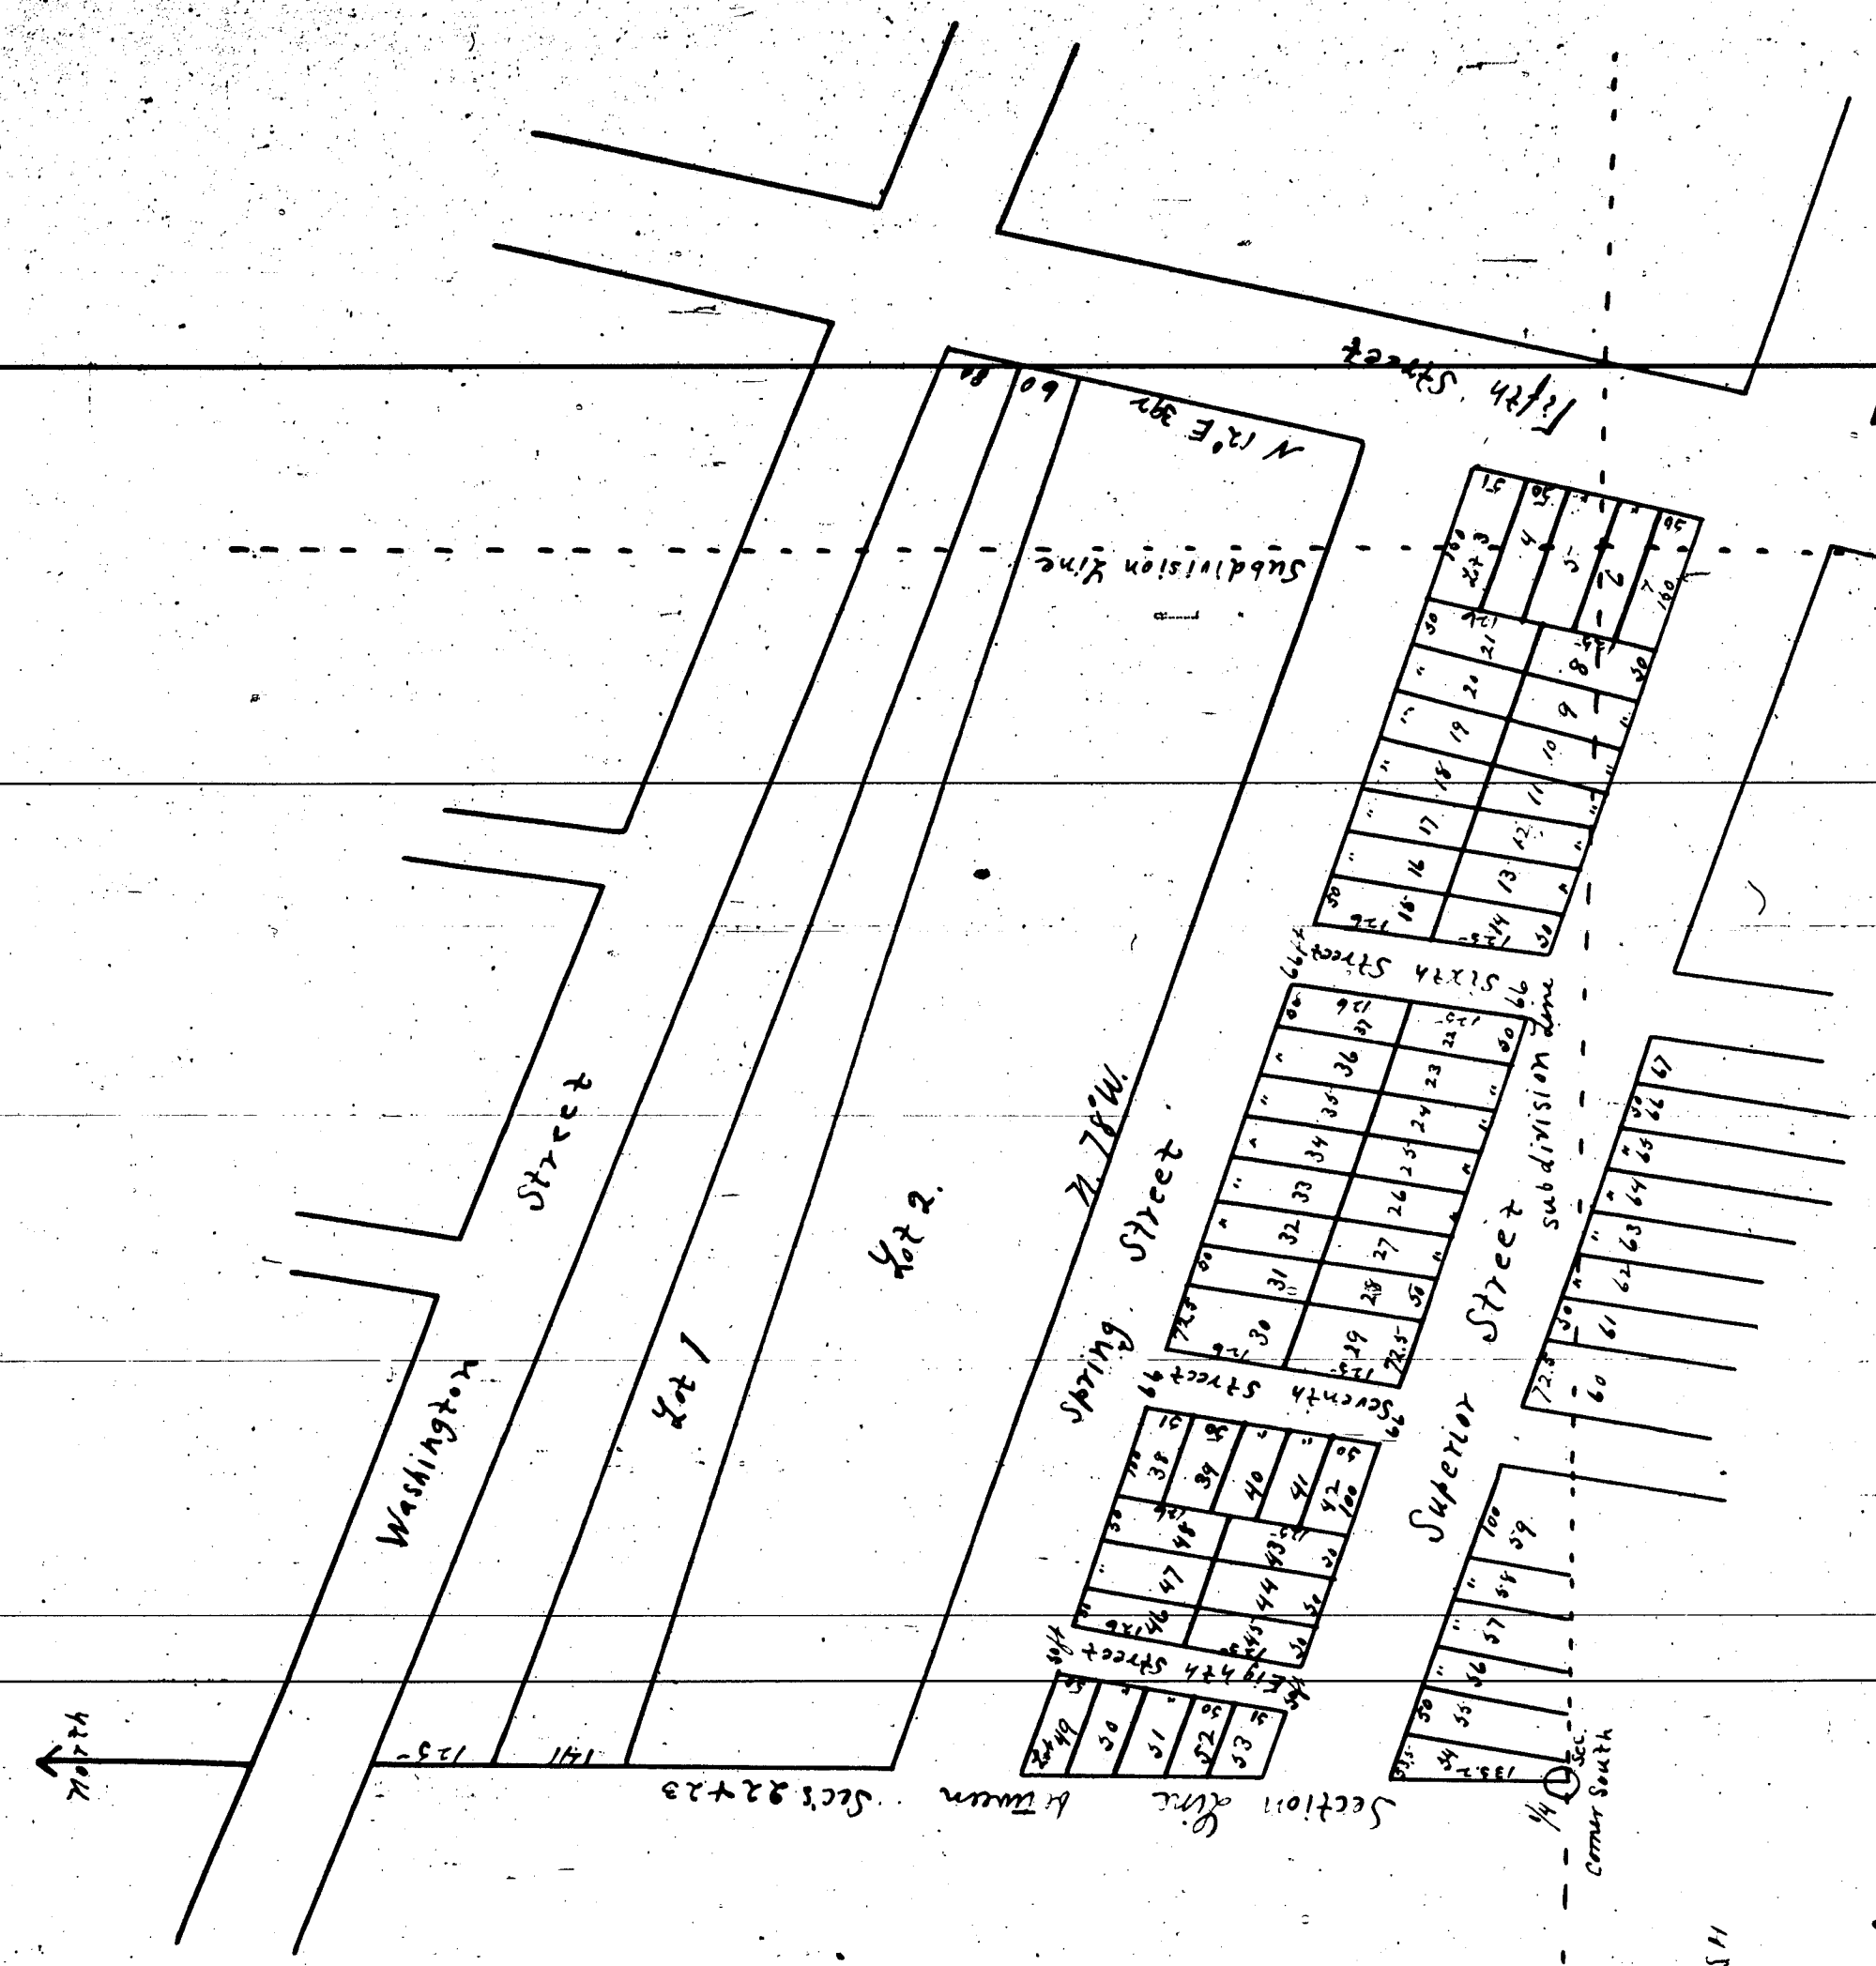

I hereby certify that this plat is a correct copy of the plat now on record in the Register of Deeds office being made under the supervision of the Auditor General by tracing the plat on record and affixing thereto a carefully compared copy of the dedication and certificates.

Dated this 31st day of May 1911
Solon Robinson
Clerk Aud. Gen. Dep.