

Plat of
Stinclair Heights
Marguerite County Mich.

Know All Men by these Presents, That we William S Hill and Agnes K Hill and Michael H Ford and Emma Ford as proprietors, have caused the land embraced in the annexed plat to be surveyed, laid out and platted to be known as "Sincclair Heights" and that the streets and alleys as shown on said plat are hereby dedicated to the use of the public.

Signed and sealed in presence of

Back Smith
B. M. Jewell

William V. Hill
Agnes K. Hill
Michael H. Ford
Emma Ford

State of Michigan } ss
County of Macquett } ss

On this Sunday day of July 1966, before me a notary public in and for said county personally appeared the above named William S. Hill and Agnes K. Hill, his wife, and Michael J. Ford and Emma Ford, his wife. Known to me to be the persons who executed act and deed.

Beane, Mabel, doing
Notary Public, Marquette County, Mich.
Commission Expires June 21/1910.

The land embraced in the annexed plat is described as follows:
Beginning at the section corner between Sections 1, 2, 11, and 12, Town 47 North, Range 23 West, Thence west on the south line of section 2 thirteen hundred twenty feet (1320'). Thence north seven hundred eighty seven feet (7870') to the shore of Lake Superior, Thence 5804.8' along the said shore line thirteen hundred thirty seven (1337') to a point where the east line of said section 2 intersects said shore line. Thence south along the east line of said section 2 five hundred seventy six feet (576') to the place known as Govt Lot 1 of section 2, Town 47 North Range 23 West.

I hereby certify that the plat herein delineated is a
 correct one, and that permanent monuments, consisting of
 iron bars have been planted at points marked thus "o" as
 thereon shown at all angles in the boundaries of the land platted
 and at all intersections of streets or streets and alleys.


Nelson Rodarte
 Surveyor
 Examined and Approved
 July 14-1906
 John F. Wilkinson
 Deputy Auditor General

State of Michigan }
County of Marquette } S.S

We Joseph H. Primeau Register of Deeds and Nelson Cadorette, Surveyor, hereby certify that we have each carefully compared this copy with the original plat of Sinclair Heights and that it is an exact copy thereof and of the whole of such original map or plat.

Joseph A. Brineau
Nelson Cadarette
Surveyor

7 4 H F S " P E P 1 O P

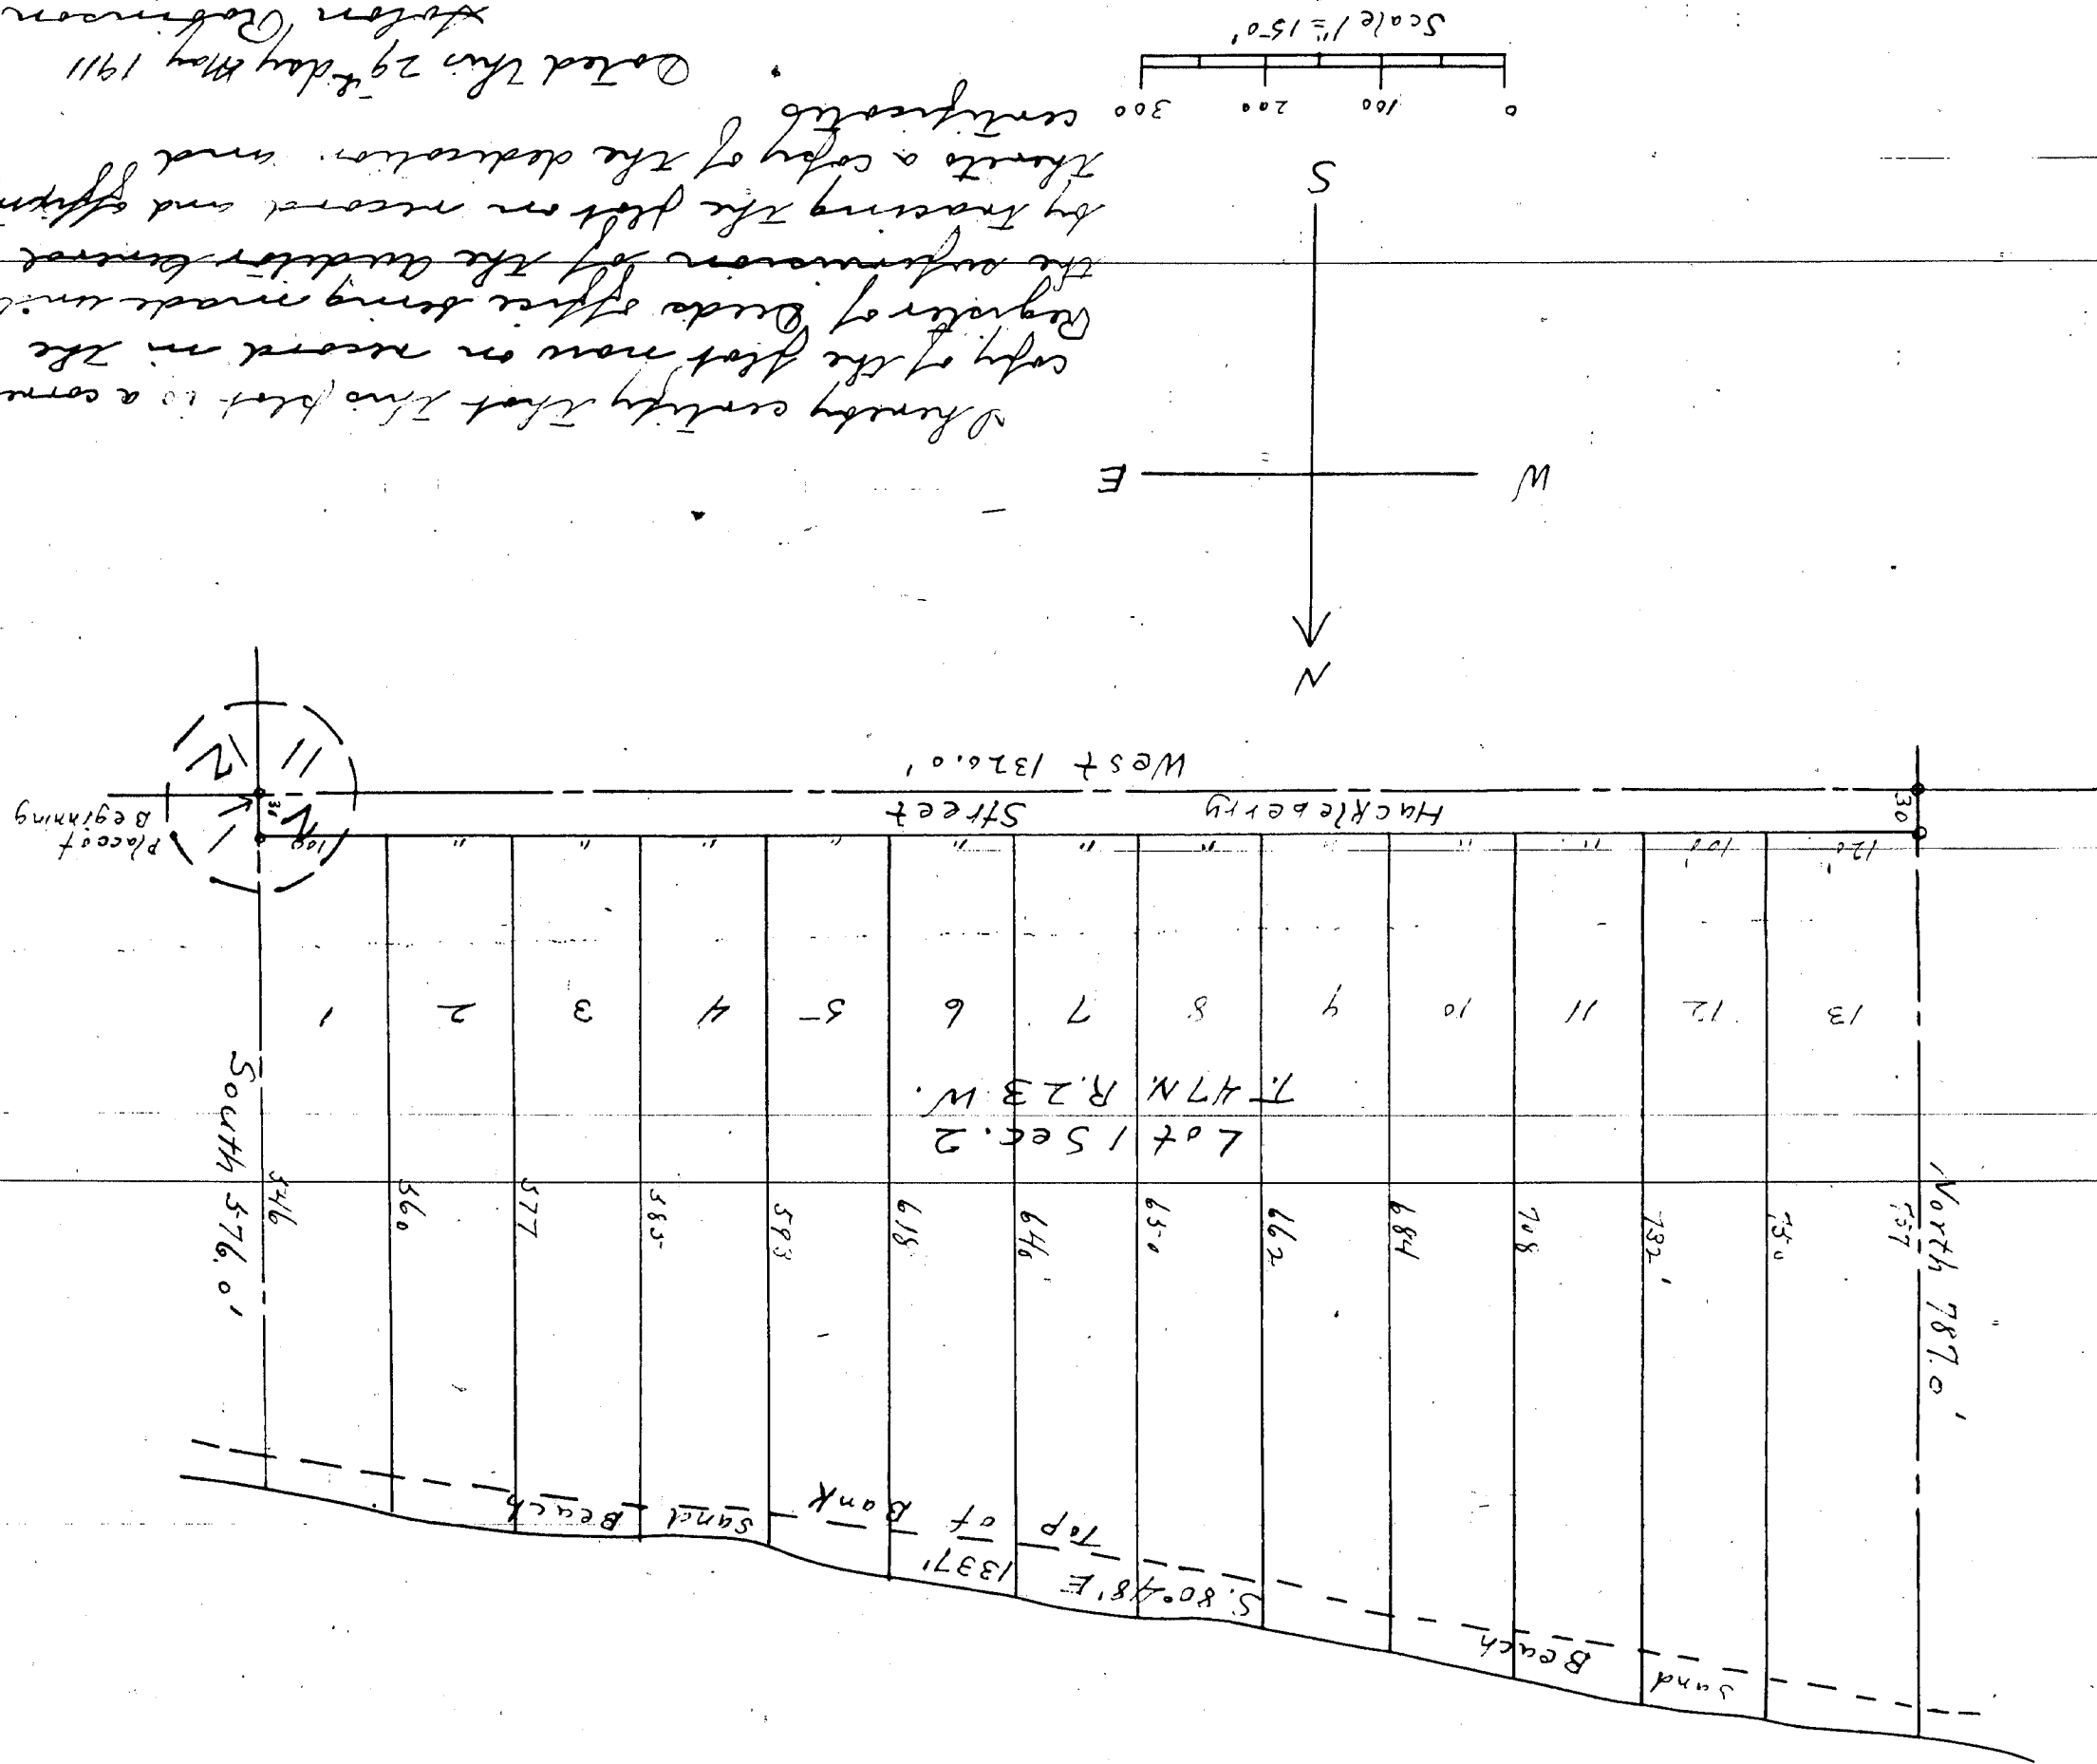

I firmly certify that the list is a correct copy of the list now on record in the Registry of Deeds after being made under the supervision of the Auditor General by tracing the list on record and copying thereto a copy of the declaration and signing certificate.

Dated this 29th day May 1911
John Robinson
Clerk Wm. Dm. City

Register's Office } ss
Marquette Co. Mich }

day of August 1906
at 12 o'clock M. and recorded
in Liber "3" of Photo
on page 26

Joseph H. Pinneau Register

1 through county that there are no tax liens
 titles held by the state or individuals
 the lands described in the within instrument
 and that all taxes which have been
 paid for the five years preceding the
 date of said instrument have been
 records of this office and as shown by the

B. W. Wright Deputy
 County Treasurer

Margie HeMich
 Aug 21 1966
 Treasurer of the County