


Recorded for record Sept 15th A.D. 1871 at 8 O'clock A.M.

Wm B. Beckwith
Register

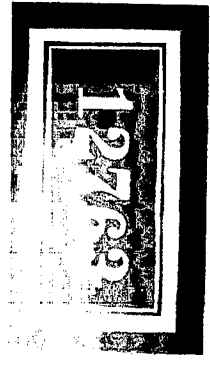

DAVID JAC. ROSENBERG'S

PLAT OF THE VILLAGE OF GORINTH KENT CO. MICH.

EAST 5 CHAINS 30 LKS		300 LINES
2	1	5
3	4	
6	5	
7	8	
10	9	
11	12	
14	13	
15	16	
18	17	

EAST 5 CHAINS 30 LKS		300 LINES
2	1	5
3	4	
6	5	
7	8	
10	9	
11	12	
3		

EAST 5 CHAINS 30 LKS		300 LINES
2	1	5
3	4	
6	5	
7	8	
10	9	
11	12	

EAST 5 CHAINS 30 LKS		300 LINES
2	1	5
3	4	
6	5	
7	8	
10	9	
11	12	
14	13	5

Scale of Plat 132 feet to an inch

Surveyed & Drawn by R. S. Jackson C.E.

State of Michigan }
County of Kent } I, Wm B. Beckwith, Clerk of the County of Kent, do hereby certify that the within plat of the Village of Gorinth, Kent Co. Michigan, for the proprietors thereof and David and Jacob C. Rosenberg the proprietors of the said Map or Plat and who caused the same to be made do hereby certify that the annexed is a true Map or Plat of the said Village of Gorinth and that it embraces the following described lands viz. All that certain piece or parcel of land commencing at the south West corner of section thirty (30) Town Five (5) North of Range eleven (11) West Michigan Township on the Township line thirty four (34) chains and eighty nine (89) links. Thence East five chains and fifty links (5:50) thence South thirty four chains (34) and ninety one (91) links thence west five chains and fifty links (5:50) to the place of beginning and we further certify and declare that the line of said Plat are particularly set by their true measured length by figures placed upon or near said line and that the blocks and lots are numbered by figures placed near the center of each block and lot and that the lots are from (4) by eight (8) rods except lots 13 & 14 Block 5 the size of which is marked in links, the within return of us in presence of the State in each case made and provided have become at our hands and seals this 14th day of Sep. A.D. 1871
In presence of
G. J. Shickman
W. B. Davis
Wm B. Beckwith

Robert S. Jackson
David Rosenberg
Jacob C. Rosenberg



State of Michigan }
County of Kent } On this 14th day of Sep. one thousand eight hundred and seventy one before me a Notary Public in and for said County personally appeared Robert S. Jackson Civil Engineer & Surveyor who made the annexed Map or Plat and David and Jacob C. Rosenberg proprietors of the same and who caused the said Map or Plat to be made do severally acknowledge the said Map or Plat and the foregoing explanations and declarations to be their own free act and deed

W. B. Davis
Notary Public
Kent Co. Mich.

I hereby certify that this plat is a correct copy of the plat now on record in the Register of Deeds of the County of Kent Michigan being made under the supervision of the Notary General by having the plat on record and signing the same a carefully compared copy of the declaration and verification.
Witness my hand and seal this 29th day of Jan 1910
Geo W. Beckwith
Clerk and Excl. Regt.

Section Line
88705 11705 13300 Highway East

STATE OF MICHIGAN

IN THE CIRCUIT COURT FOR THE COUNTY OF KENT

D. D. M. DEVELOPMENT COMPANY,
a Michigan Partnership,

Plaintiff,

The Hon. ROMAN J. SNOW (P20747)
Circuit Court Judge

vs.

Case No.: 86-52241-CH

HOWARD KING, BRUCE BURMANIA,
EDWIN WOLF, FREDERICK TUBERGEN,
MYRON BURGESS, et al., EDWARD
W. VANDER WALL, KERRY G. KOSTERS;
ROBERT A. BOWMAN, Michigan State
Treasurer, (Pursuant to MCLA 560.224a(c);
BARRY BITTRICK, Kent County Drain Com-
missioner (Pursuant to MCLA 560.224a(d);
RONALD SYTSMA, Chairman of the Board of
Kent County Road Commissioners, (Pursuant
to MCLA 560.224a(d); CONSUMERS POWER
COMPANY, (Pursuant to MCLA 560.224a(e);
MICHIGAN BELL TELEPHONE COMPANY, (Pursuant
to MCLA 560.224a(e); MICHIGAN CONSOLIDATED
GAS COMPANY, (Pursuant to MCLA 560.224a(e);
DONALD TILLEMA, Byron Township Supervisor,
(Pursuant to MCLA 560.224a(b) and JAMES UYL, Gaines
Township Supervisor, Pursuant to MCLA 560.224a(b).

Defendants.

ORDER TO VACATE A PORTION OF THE PLAT
OF THE VILLAGE OF CORINTH (NOW GAINES AND BYRON TOWNSHIP)
KENT COUNTY, MICHIGAN

PREPARED BY:

JOHN A. ENGMAN (P13198)
Attorney for Plaintiff
Suite 206, Waters Building
Grand Rapids, Michigan 49503
(616) 454-5222

JOHN A. ENGMAN
ATTORNEY AND COUNSELOR
SUITE 206 WATERS BUILDING
161 OTTAWA N.W.
GRAND RAPIDS, MICHIGAN 49503
(616) 454-5222

JOHN A. ENGMAN
ATTORNEY AND COUNSELOR
SUITE 206 WATERS BUILDING
161 OTTAWA N.W.
GRAND RAPIDS, MICHIGAN 49503
(616) 454-5222

STATE OF MICHIGAN

IN THE CIRCUIT COURT FOR THE COUNTY OF KENT

D. D. M. DEVELOPMENT COMPANY,
a Michigan Partnership,

Plaintiff,

The Hon. ROMAN J. SNOW (P20747)
Circuit Court Judge

vs.

Case No.: 86-52241-CH

HOWARD KING, BRUCE BURMANIA,
EDWIN WOLF, FREDERICK TUBERGEN,
MYRON BURGESS, et al., EDWARD
W. VANDER WALL, KERRY G. KOSTERS;
ROBERT A. BOWMAN, Michigan State
Treasurer, (Pursuant to MCLA 560.224a(c);
BARRY BITTRICK, Kent County Drain Com-
missioner (Pursuant to MCLA 560.224a(d);
RONALD SYTSMA, Chairman of the Board of
Kent County Road Commissioners, (Pursuant
to MCLA 560.224a(d); CONSUMERS POWER
COMPANY, (Pursuant to MCLA 560.224a(e);
MICHIGAN BELL TELEPHONE COMPANY, (Pursuant
to MCLA 560.224a(e); MICHIGAN CONSOLIDATED
GAS COMPANY, (Pursuant to MCLA 560.224a(e);
DONALD TILLEMA, Byron Township Supervisor,
(Pursuant to MCLA 560.224a(b) and JAMES UYL, Gaines
Township Supervisor, Pursuant to MCLA 560.224a(b).

Defendants.

ORDER

At a session of said Court, held in the
Hall of Justice, City of Grand Rapids,
County of Kent, State of Michigan, this
16th day of January, 1987.

PRESENT: HON. ROMAN J. SNOW
Circuit Court Judge

THIS CAUSE having come on to be heard upon Plaintiffs'
Petition to vacate a portion of the plat of the Village of Corinth,
now Gaines and Byron Townships, Kent County Michigan; and all
interested parties having been served pursuant to statute, and
testimony being taken concerning this Petition in open Court;

IT IS HEREBY ORDERED that the portion of David and Jac
Rosenberg's Plat of the Village of Corinth, Kent County, Michigan;
as found in Book 2, page 70 of the Kent County Register of Deeds,
lying within Plaintiffs' property be vacated. Specifically, Block
1, lots 1 to 17, inclusive, of the David and Jac Rosenberg's Plat of
the Village of Corinth; also Block 2, lots 1 to 8, and that portion
of lots 9 and 10 lying within Plaintiffs' property inclusive, of
David and Jac Rosenberg's plat of the Village of Corinth, including
undedicated and unused streets, known from said plat as Kalamazoo
Street North, also known as Corinth Avenue, 3rd Street, also known
as David Street, Grand Rapids Street North, also known as Cordover
Avenue lying within Plaintiffs' property be vacated.

IT IS FURTHER DETERMINED, ORDERED AND ADJUDGED, pursuant
to MCLA 560.229; MSA 26.430(229), that since said David and Jac
Rosenberg's Plat has never been developed nor its streets ever
dedicated, that this vacation of said Plat as it affects Plaintiff's
property is not a material part of said Plat and thus, in the Court's
Judgment does not affect a major part of the subdivision. The Court
directs that the Plaintiffs' file a new survey with the appropriate
State and local authorities on said affected property pursuant to
Plaintiffs' attached Exhibit "2".

JOHN A. ENGMAN
ATTORNEY AND COUNSELOR
SUITE 206 WATERS BUILDING
161 OTTAWA N.W.
GRAND RAPIDS, MICHIGAN 49503
(616) 454-5222

IT IS FURTHER ORDERED AND ADJUDGED that Plaintiffs' include
in their survey a reservation for an easement for the use of public
utilities, including an easement for and on behalf of Consumers Power
Company, Michigan Bell Telephone Company, and Michigan Consolidated
Gas Company, their successors and assigns, to construct, maintain,
repair, replace, enlarge, improve, serve from and remove either a
new line or existing lines and related facilities and equipment.
Petitioner is further ordered to execute all the necessary easements
and right-of-way agreements to effect such grant and transfers.

IT IS FURTHER ORDERED AND ADJUDGED that this Order shall
be given effect immediately and forthwith upon its entry.


ROMAN J. SNOW
ROMAN J. SNOW
Circuit Court Judge

Examined, Countersigned &
Entered by me:

M. A. Diederich
Deputy Clerk

ATTEST: A TRUE COPY:

M. A. Diederich
Deputy Clerk

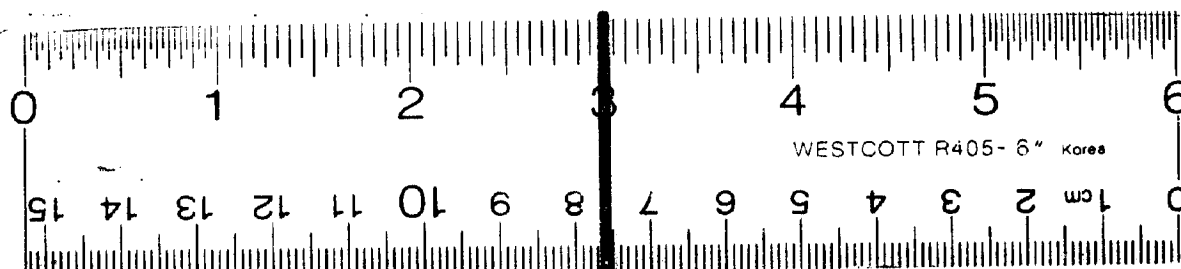

16 X

12763 86-37

STATE OF MICHIGAN
IN THE CIRCUIT COURT FOR THE COUNTY OF KENT

D. D. M. DEVELOPMENT COMPANY,
a Michigan Partnership,

Plaintiff, The Hon. ROMAN J. SNOW (P20747)
Circuit Court Judge

vs. Case No.: 86-52241-CH

HOWARD KING, BRUCE BURMANIA,
EDWIN WOLF, FREDERICK TUBERGEN,
MYRON BURGESS, et al., EDWARD
W. VANDER WALL, KERRY G. KOSTERS;
ROBERT A. BOWMAN, Michigan State
Treasurer, (Pursuant to MCLA 560.224a(e);
BARRY BITTRICK, Kent County Drain Com-
missioner (Pursuant to MCLA 560.224a(d);
RONALD SYTMA, Chairman of the Board of
Kent County Road Commissioners, (Pursuant
to MCLA 560.224a(d); CONSUMERS POWER
COMPANY, (Pursuant to MCLA 560.224a(e);
MICHIGAN BELL TELEPHONE COMPANY, (Pursuant
to MCLA 560.224a(e); MICHIGAN CONSOLIDATED
GAS COMPANY, (Pursuant to MCLA 560.224a(e);
DONALD TILLEMA, Byron Township Supervisor,
(Pursuant to MCLA 560.224a(b) and JAMES UYL, Gaines
Township Supervisor, Pursuant to MCLA 560.224a(b).

Defendants.

ORDER TO VACATE A PORTION OF THE PLAT
OF THE VILLAGE OF CORINTH (NOW GAINES AND BYRON TOWNSHIP)
KENT COUNTY, MICHIGAN

PREPARED BY:

JOHN A. ENGMAN (P13198)
Attorney for Plaintiff
Suite 206, Waters Building
Grand Rapids, Michigan 49503
(616) 454-5222

JOHN A. ENGMAN
ATTORNEY AND COUNSELOR
SUITE 206, WATERS BUILDING
GRAND RAPIDS, MICHIGAN 49503
(616) 454-5222

12763 86-37

STATE OF MICHIGAN
IN THE CIRCUIT COURT FOR THE COUNTY OF KENT

D. D. M. DEVELOPMENT COMPANY,
a Michigan Partnership,

Plaintiff, The Hon. ROMAN J. SNOW (P20747)
Circuit Court Judge

vs. Case No.: 86-52241-CH

HOWARD KING, BRUCE BURMANIA,
EDWIN WOLF, FREDERICK TUBERGEN,
MYRON BURGESS, et al., EDWARD
W. VANDER WALL, KERRY G. KOSTERS;
ROBERT A. BOWMAN, Michigan State
Treasurer, (Pursuant to MCLA 560.224a(e);
BARRY BITTRICK, Kent County Drain Com-
missioner (Pursuant to MCLA 560.224a(d);
RONALD SYTMA, Chairman of the Board of
Kent County Road Commissioners, (Pursuant
to MCLA 560.224a(d); CONSUMERS POWER
COMPANY, (Pursuant to MCLA 560.224a(e);
MICHIGAN BELL TELEPHONE COMPANY, (Pursuant
to MCLA 560.224a(e); MICHIGAN CONSOLIDATED
GAS COMPANY, (Pursuant to MCLA 560.224a(e);
DONALD TILLEMA, Byron Township Supervisor,
(Pursuant to MCLA 560.224a(b) and JAMES UYL, Gaines
Township Supervisor, Pursuant to MCLA 560.224a(b).

Defendants.

ORDER

At a session of said Court, held in the
Hall of Justice, City of Grand Rapids,
County of Kent, State of Michigan, this
16th day of January, 1987.

PRESENT: HON. ROMAN J. SNOW
Circuit Court Judge

THIS CAUSE having come on to be heard upon Plaintiffs'
Petition to vacate a portion of the plat of the Village of Corinth,
now Gaines and Byron Townships, Kent County Michigan; and all
interested parties having been served pursuant to statute, and
testimony being taken concerning this Petition in open Court:

IT IS HEREBY ORDERED that the portion of David and Jac
Rosenberg's Plat of the Village of Corinth, Kent County, Michigan;
as found in Book 2, page 70 of the Kent County Register of Deeds,
lying within Plaintiffs' property be vacated. Specifically, Block
1, lots 1 to 17, inclusive, of the David and Jac Rosenberg's Plat of
the Village of Corinth; also Block 2, lots 1 to 8, and that portion
of lots 9 and 10 lying within Plaintiffs' property inclusive, of
David and Jac Rosenberg's plat of the Village of Corinth, including
undedicated and unused streets, known from said plat as Kalamazoo
Street North, also known as Corinth Avenue, 3rd Street, also known
as David Street, Grand Rapids Street North, also known as Cordover
Avenue lying within Plaintiffs' property be vacated.

IT IS FURTHER DETERMINED, ORDERED AND ADJUDGED, pursuant
to MCLA 560.229; MSA 26.430(229), that since said David and Jac
Rosenberg's Plat has never been developed nor its streets ever
dedicated, that this vacation of said Plat as it affects Plaintiff's
property is not a material part of said Plat and thus, in the Court's
judgment does not affect a major part of the subdivision. The Court
directs that the Plaintiffs' file a new survey with the appropriate
State and local authorities on said affected property pursuant to
Plaintiffs' attached Exhibit "2".

JOHN A. ENGMAN
ATTORNEY AND COUNSELOR
SUITE 206, WATERS BUILDING
GRAND RAPIDS, MICHIGAN 49503
(616) 454-5222

JOHN A. ENGMAN
ATTORNEY AND COUNSELOR
SUITE 206, WATERS BUILDING
GRAND RAPIDS, MICHIGAN 49503
(616) 454-5222

12763 86-37

IT IS FURTHER ORDERED AND ADJUDGED that Plaintiffs' include
in their survey a reservation for an easement for the use of public
utilities, including an easement for and on behalf of Consumers Power
Company, Michigan Bell Telephone Company, and Michigan Consolidated
Gas Company, their successors and assigns, to construct, maintain,
repair, replace, enlarge, improve, serve from and remove either a
new line or existing lines and related facilities and equipment.
Petitioner is further ordered to execute all the necessary easements
and right-of-way agreements to effect such grant and transfers.

IT IS FURTHER ORDERED AND ADJUDGED that this Order shall
be given effect immediately and forthwith upon its entry.

ROMAN J. SNOW
ROMAN J. SNOW
Circuit Court Judge

Examined, Countersigned &
Entered by me: *[Signature]*
Deputy Clerk

ATTEST: A TRUE COPY:
[Signature]
Deputy Clerk

JOHN A. ENGMAN
ATTORNEY AND COUNSELOR
SUITE 206, WATERS BUILDING
GRAND RAPIDS, MICHIGAN 49503
(616) 454-5222