

12169



M A P

I hereby certify that this plat is a correct copy of the plat now on record in the Register of Deeds office being made under the supervision of the Auditor General by tracing the plat on record and affixing thereto a carefully compared copy of the dedication and certificate Dated this 9th day of Feb 1910


John B. Clements
Clerk and Gen. Dept.

OF THE VILLAGE OF SOUTH ADA

KENT CO. MICH
By Samuel Clements

State of Michigan, I hereby certify
Kent Co. Register's Office that this Plat
and the accompanying Specifications were
Received for Record March 30th A.D. 1859 at 2 o'clock
P.M. And is Recorded on pages 454, 455 & 466 of Liber 15
of Deeds Ed. Scranton Register

State of Michigan Kent Co. Register's Office
Recorded June 22 A.D. 1860 at 11 o'clock A.M.
Ed. Scranton Register

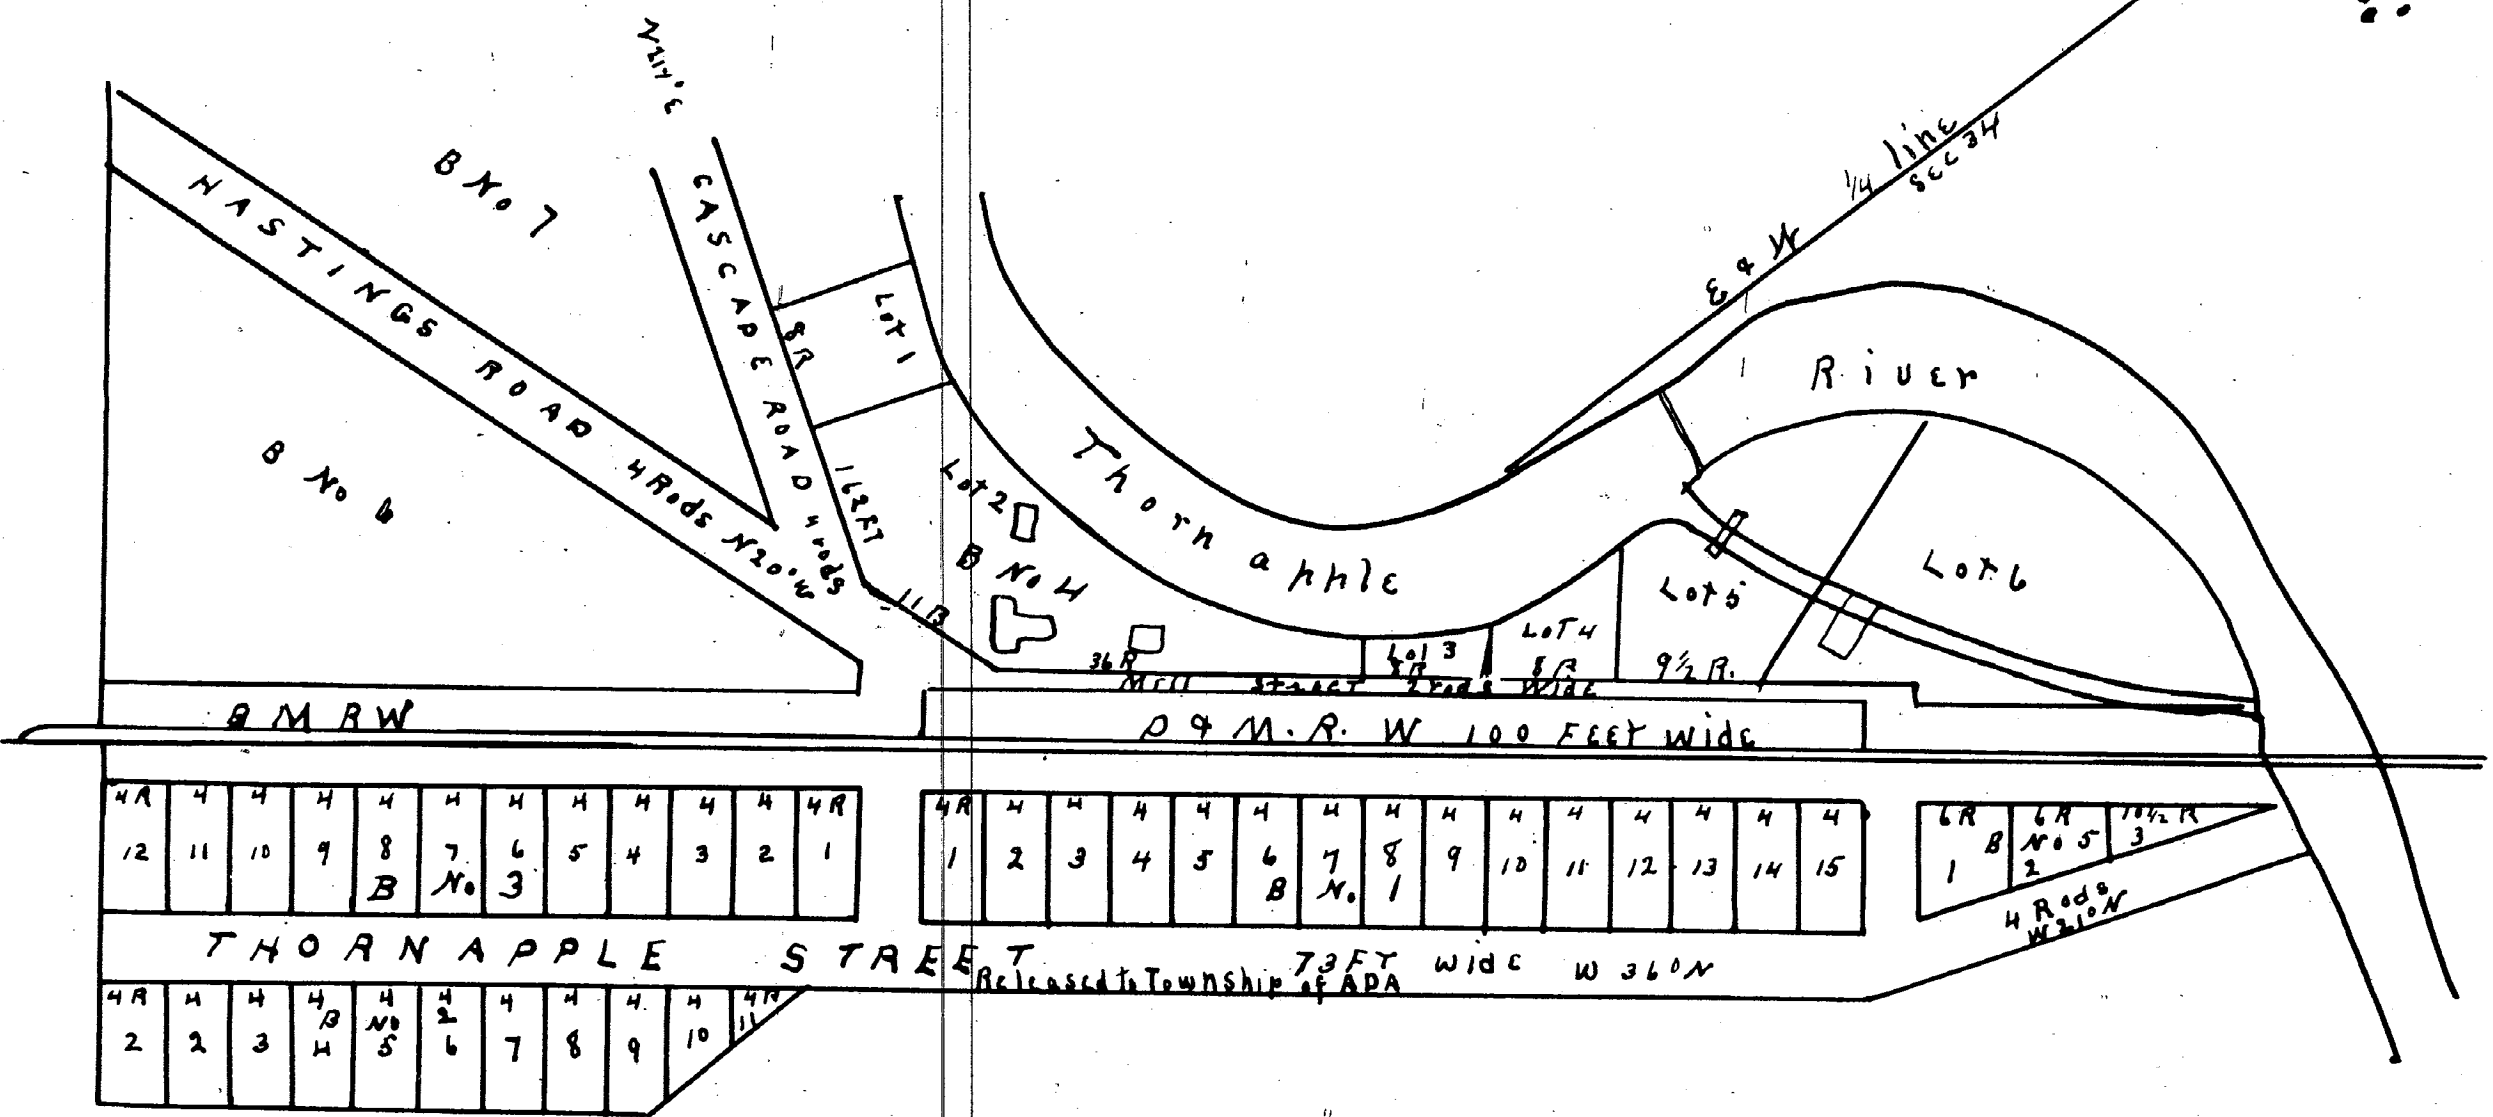

Specifications of Plat of Village of South Ada on Section 34 in the Township of Ada made by Moses Everett in the year 1858. Block 1 contains 15 lots of 4 Rods in width by 8 rods deep and 1 lot 52 feet wide by 8 rods deep and bounded in front by Thornapple Street in the nearly ground of the Detroit and Milwaukee Railroad Block 2 contains 12 lots each 4 rods wide by 8 rods deep and bounded as above Block 3 contains 8 lots 4 rods wide by 8 rods deep and bounded in front by Thornapple Street and in nearby lands of Samuel Clements also 3 other lots Nos. 9, 10, 11 4 rods wide and varying in length with the near boundary which is the east and west central line of Section 34 in front bounded by Thornapple Street as above Block 4 contains 6 lots of irregular shape bounded in front by Mill Street Hastings Road and Cascade Road and in nearby the Thornapple River 3 lots 8 rods in width in front 1 lot 9 1/2 Rods and 1 lot 26 Rods on Mill Street 11 Rods on Hastings Road and 16 feet on Cascade Road the lines separating each from the other at right angles with the street on which it fronts except line between lots and 6 said lot 6 being described in deed to Electa Bradfield Block 5 contains 3 lots 2 of 6 Rods and one of 10 rods wide of irregular depth bounded in front by Thornapple Street and in Rear by the Detroit and Milwaukee Railway Block 6 a gore of land bounded in front by Hastings Road and in nearby Detroit and Milwaukee Railway size of lots not determined Block 7 a gore of land lying between Cascade Road and Hastings Road size of lots not determined Thornapple Street 73 feet in width in front of Blocks 1, 2 and 3 and parallel to the Detroit and Milwaukee Railway Course West 36° North in front of Block 5 the corner of said street is West 21° North and its width is 4 Rods. That portion of said street North of East and West central line of Section 34 is bounded by land owned by Daniel Perkins and Benjamin G. Holsten 33 feet in width of which represented by dotted line has been dedicated to the Township of Ada for the purposes of a public street by a written release on file in the office of Township Clerk Water Street 3 Rods Wide intersecting Thornapple Street at right angles and crossing the Detroit and Milwaukee Railway between Block 1 and 5 and connecting Thornapple Street with Mill Street Mill Street 2 Rods wide bordering on South side of the Detroit and Milwaukee Railway from Hastings Street to Water Street - Hastings Street 4 Rods wide connecting with Street with Thornapple Street at right angles with said streets and crossing D & M. R. W. between Block 1 and Block 2 Hastings Road is a continuation of a highway from the Township of Cascade 4 rods wide the corner is North 20° West from the line of said Cascade to its intersection with Mill Street as above Cascade Road is 4 rods wide the corner North 21° East from the line a foreaid between the Township of Cascade and Ada to its intersection with the Hastings road between Block 4 and Block 7 The above specifications relate to a plat made by Moses Everett in 1858 on Section 34 in Township 7 North of Range 10 West on lands belonging at the date hereof to Samuel Clements of the Township of Some Washtenaw County and state of Michigan that portion of said Plat marked specified and set off as street are hereby dedicated and released to said township of Ada for the purposes of public highways and to continue as such forever in witness whereof I have hereunto set my hand and seal this 22 day of March A.D. 1859. Also to the accompaning has in presence of Moses Everett Daniel Perkins

State of Michigan On this twenty second day of March in the year one thousand eight hundred and fifty nine personally came before me a Notary Public in and for said County the above named John B. Clements known as the attorney of Samuel Clements known to me as the person who executed the within instrument and specifications and acknowledged the same to be his free accord deed as the attorney for Sam. Moore Everett Notary Public

Samuel Clements by his attorney John Clements LS