

Wm Stark &

IP to ATT


ADJOINING THE

CITY OF GRAND RAPIDS

MII CHI.

Record for record June and AD 513

Lincoln Hunt

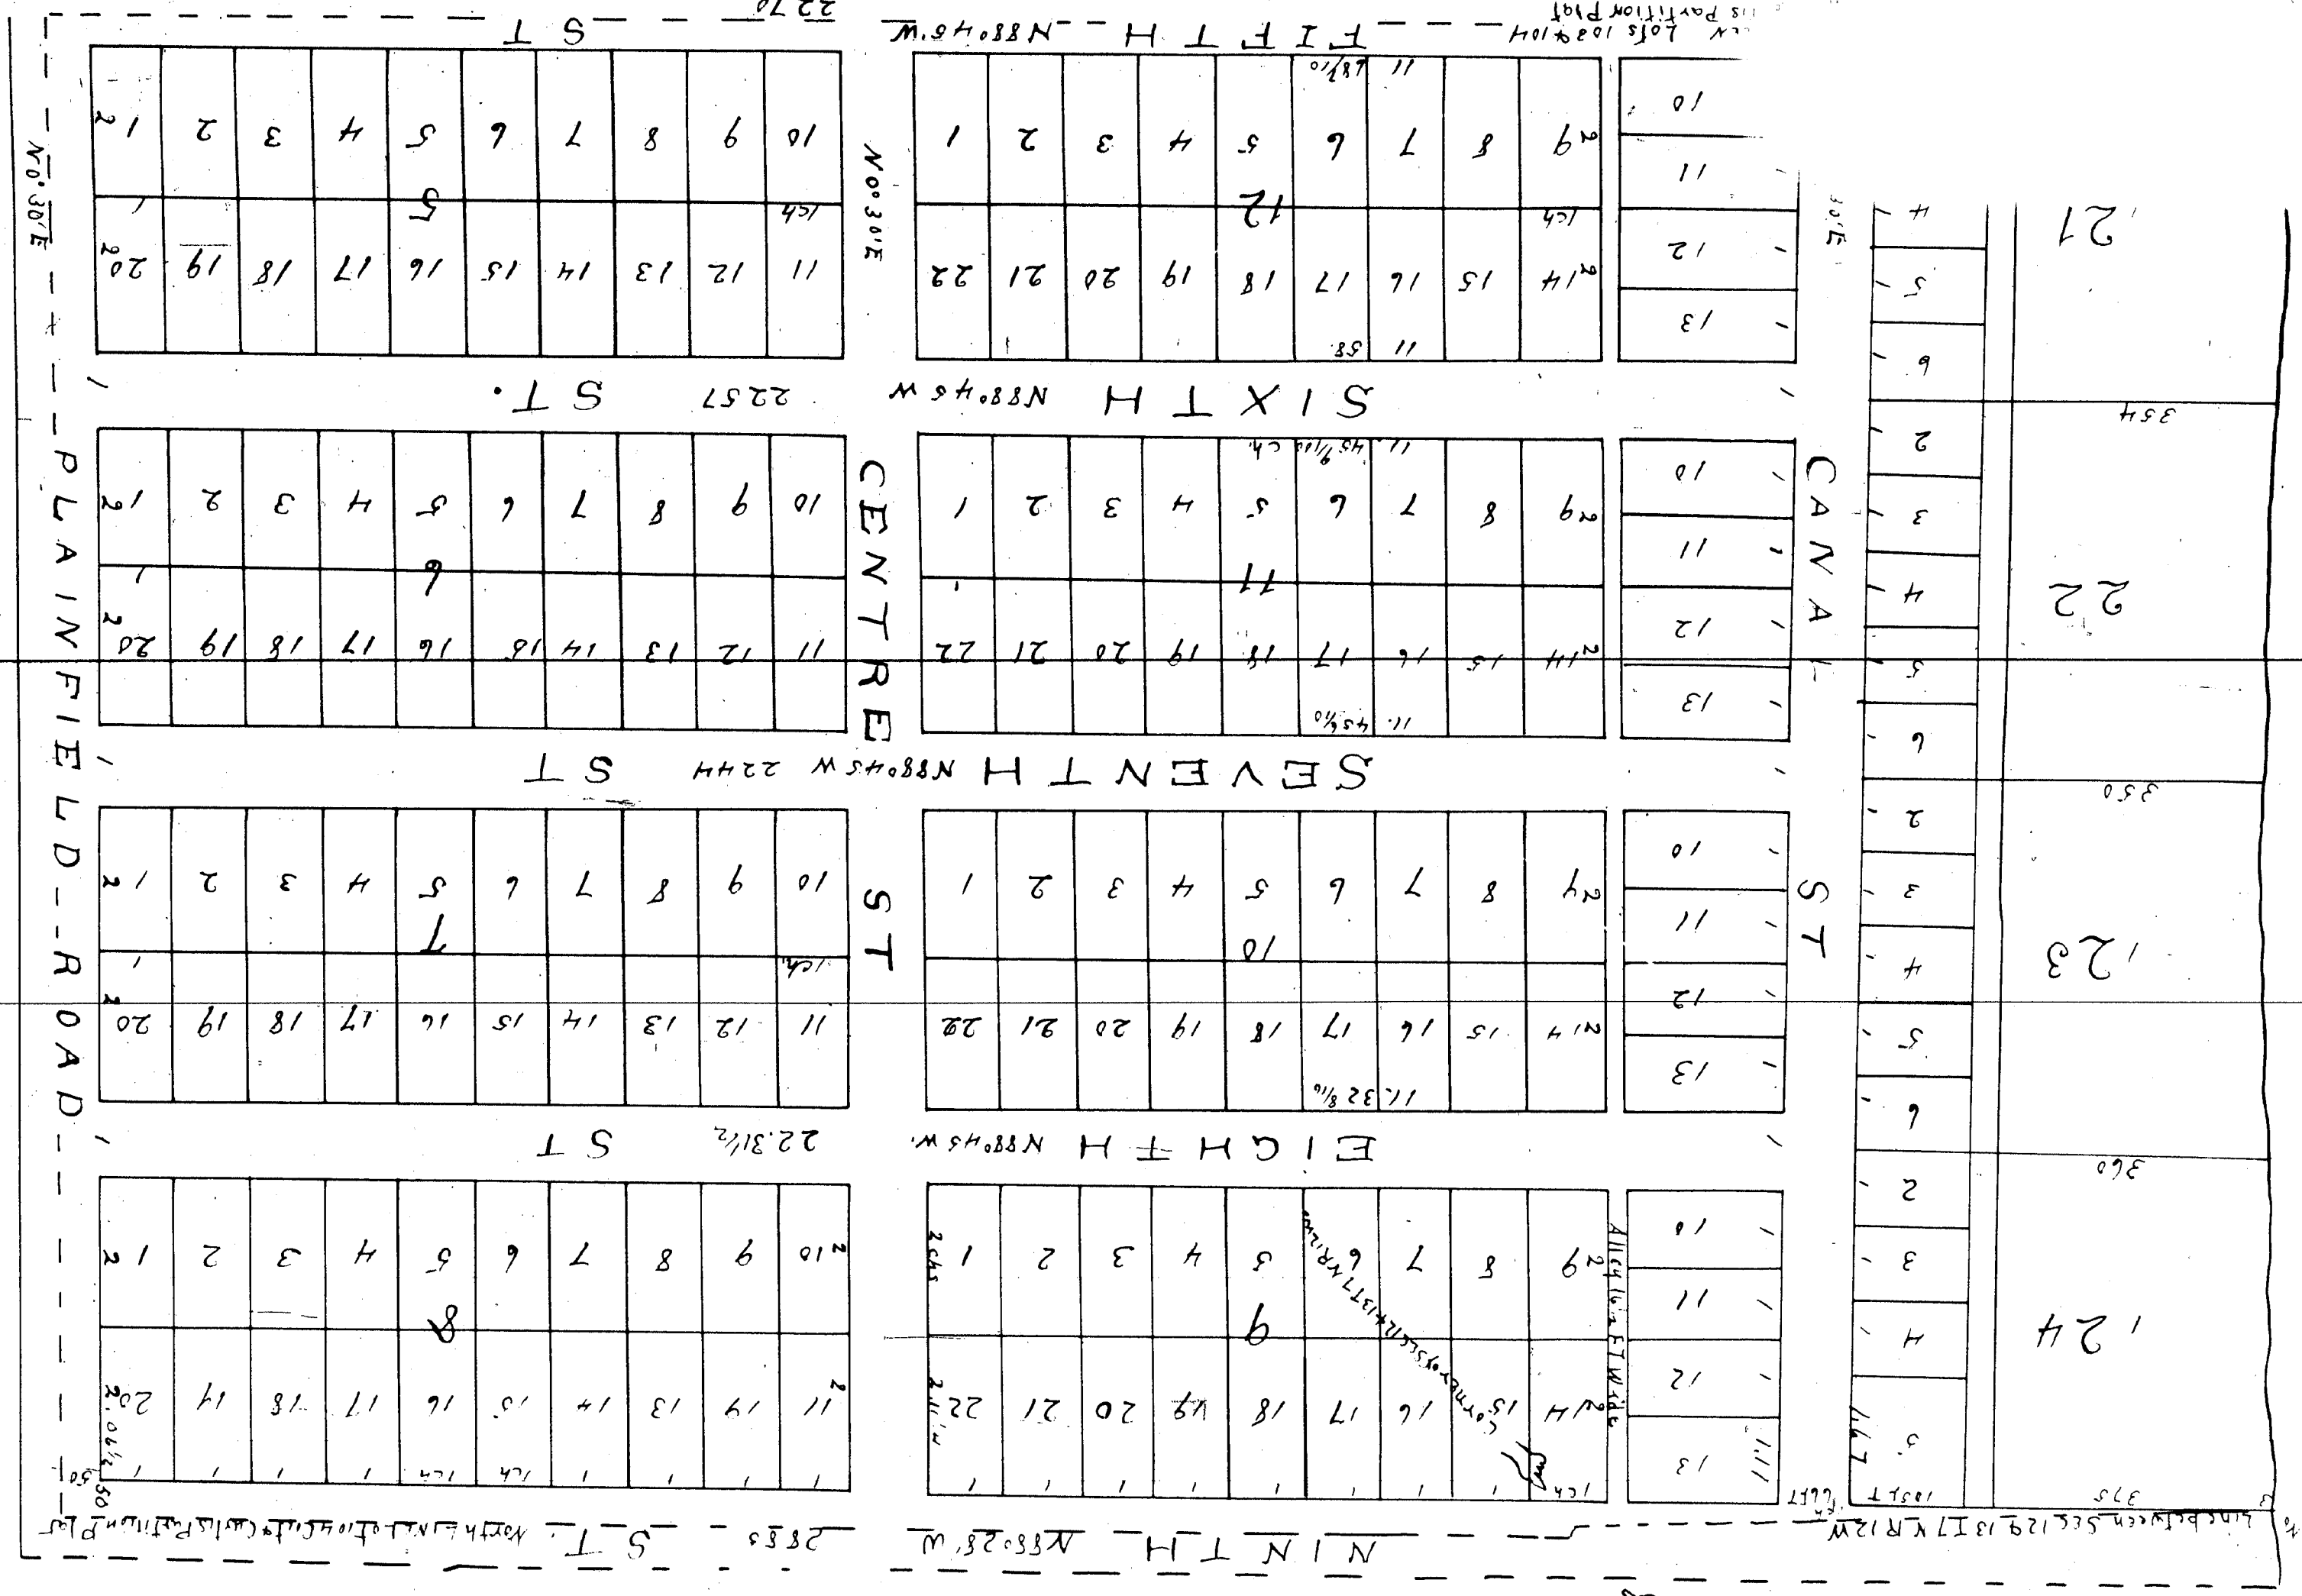

Dieß ist die erste

ADJOINING THE

CITY OF GRAND RAPIDS

III C II IV

Received for record June 3rd. AD 1873

Lincoln Aunt



Part II

State of Michigan }
 County of Frank }
 Be it remembered that on this 3d day of June A. D. 1973 before me a Notary Public in and for the County of Kent personally appeared John F. Tinkham the said Engineer and Surveyor who made this map and Charles E. Gornatock the proprietor of the land hereinafter described and acknowledged that the particular descriptions of land intended to be plotted in this portion of Gornatock's Plat adjoining the City of Grand Rapids are the North half of the West half of the North West fractional quarter of Section Eighteen in Township seven north of range eleven west and the north half of the east fractional half of the north east fractional quarter of section thirteen lying east of Grand River in Township seven north of range twelve west Being the same lands known as Lot Number 104 of 6th 4th & 6th units of Pauline plat of record in the Kent County Register Office in Liber 5 of Deeds on pages 16, 17, 18, 19 and 20. That the measurements are indicated on said map in chains and links except is designed on this Map as Blocks 5, 6, 7, 8, 9, 10, 11, 12, 13, 21, 22, 23, 24, that the measurements are particularly set forth upon the face of the map when stated to be in feet That the names of the streets their courses, lengths and widths are particularly set forth upon the face of the map

John F. Tinkham L.S.
 Henry Seymour Notary Public
 Kent County Michigan

Henry Seymour
 S. E. Broch.

I hereby certify that this plat is a correct copy of the plat now on record in the Register of Deeds office being made under the supervision of the Auditor General by tracing the plat on record and affixing thereto a carefully compared copy of the dedication & certificate Dated this 1st day of Feb. 1970

John B. La Fountain
 Clerk Aud. Gen. Dept.