


This plat was received
Register's Office
Kent County
at 3 1/2 o'clock P.M.
John R. Stewart
Register of Deeds

STEWART AND FITCHES ADDITION TO THE CITY OF GRAND RAPIDS, KENT CO. MICH.

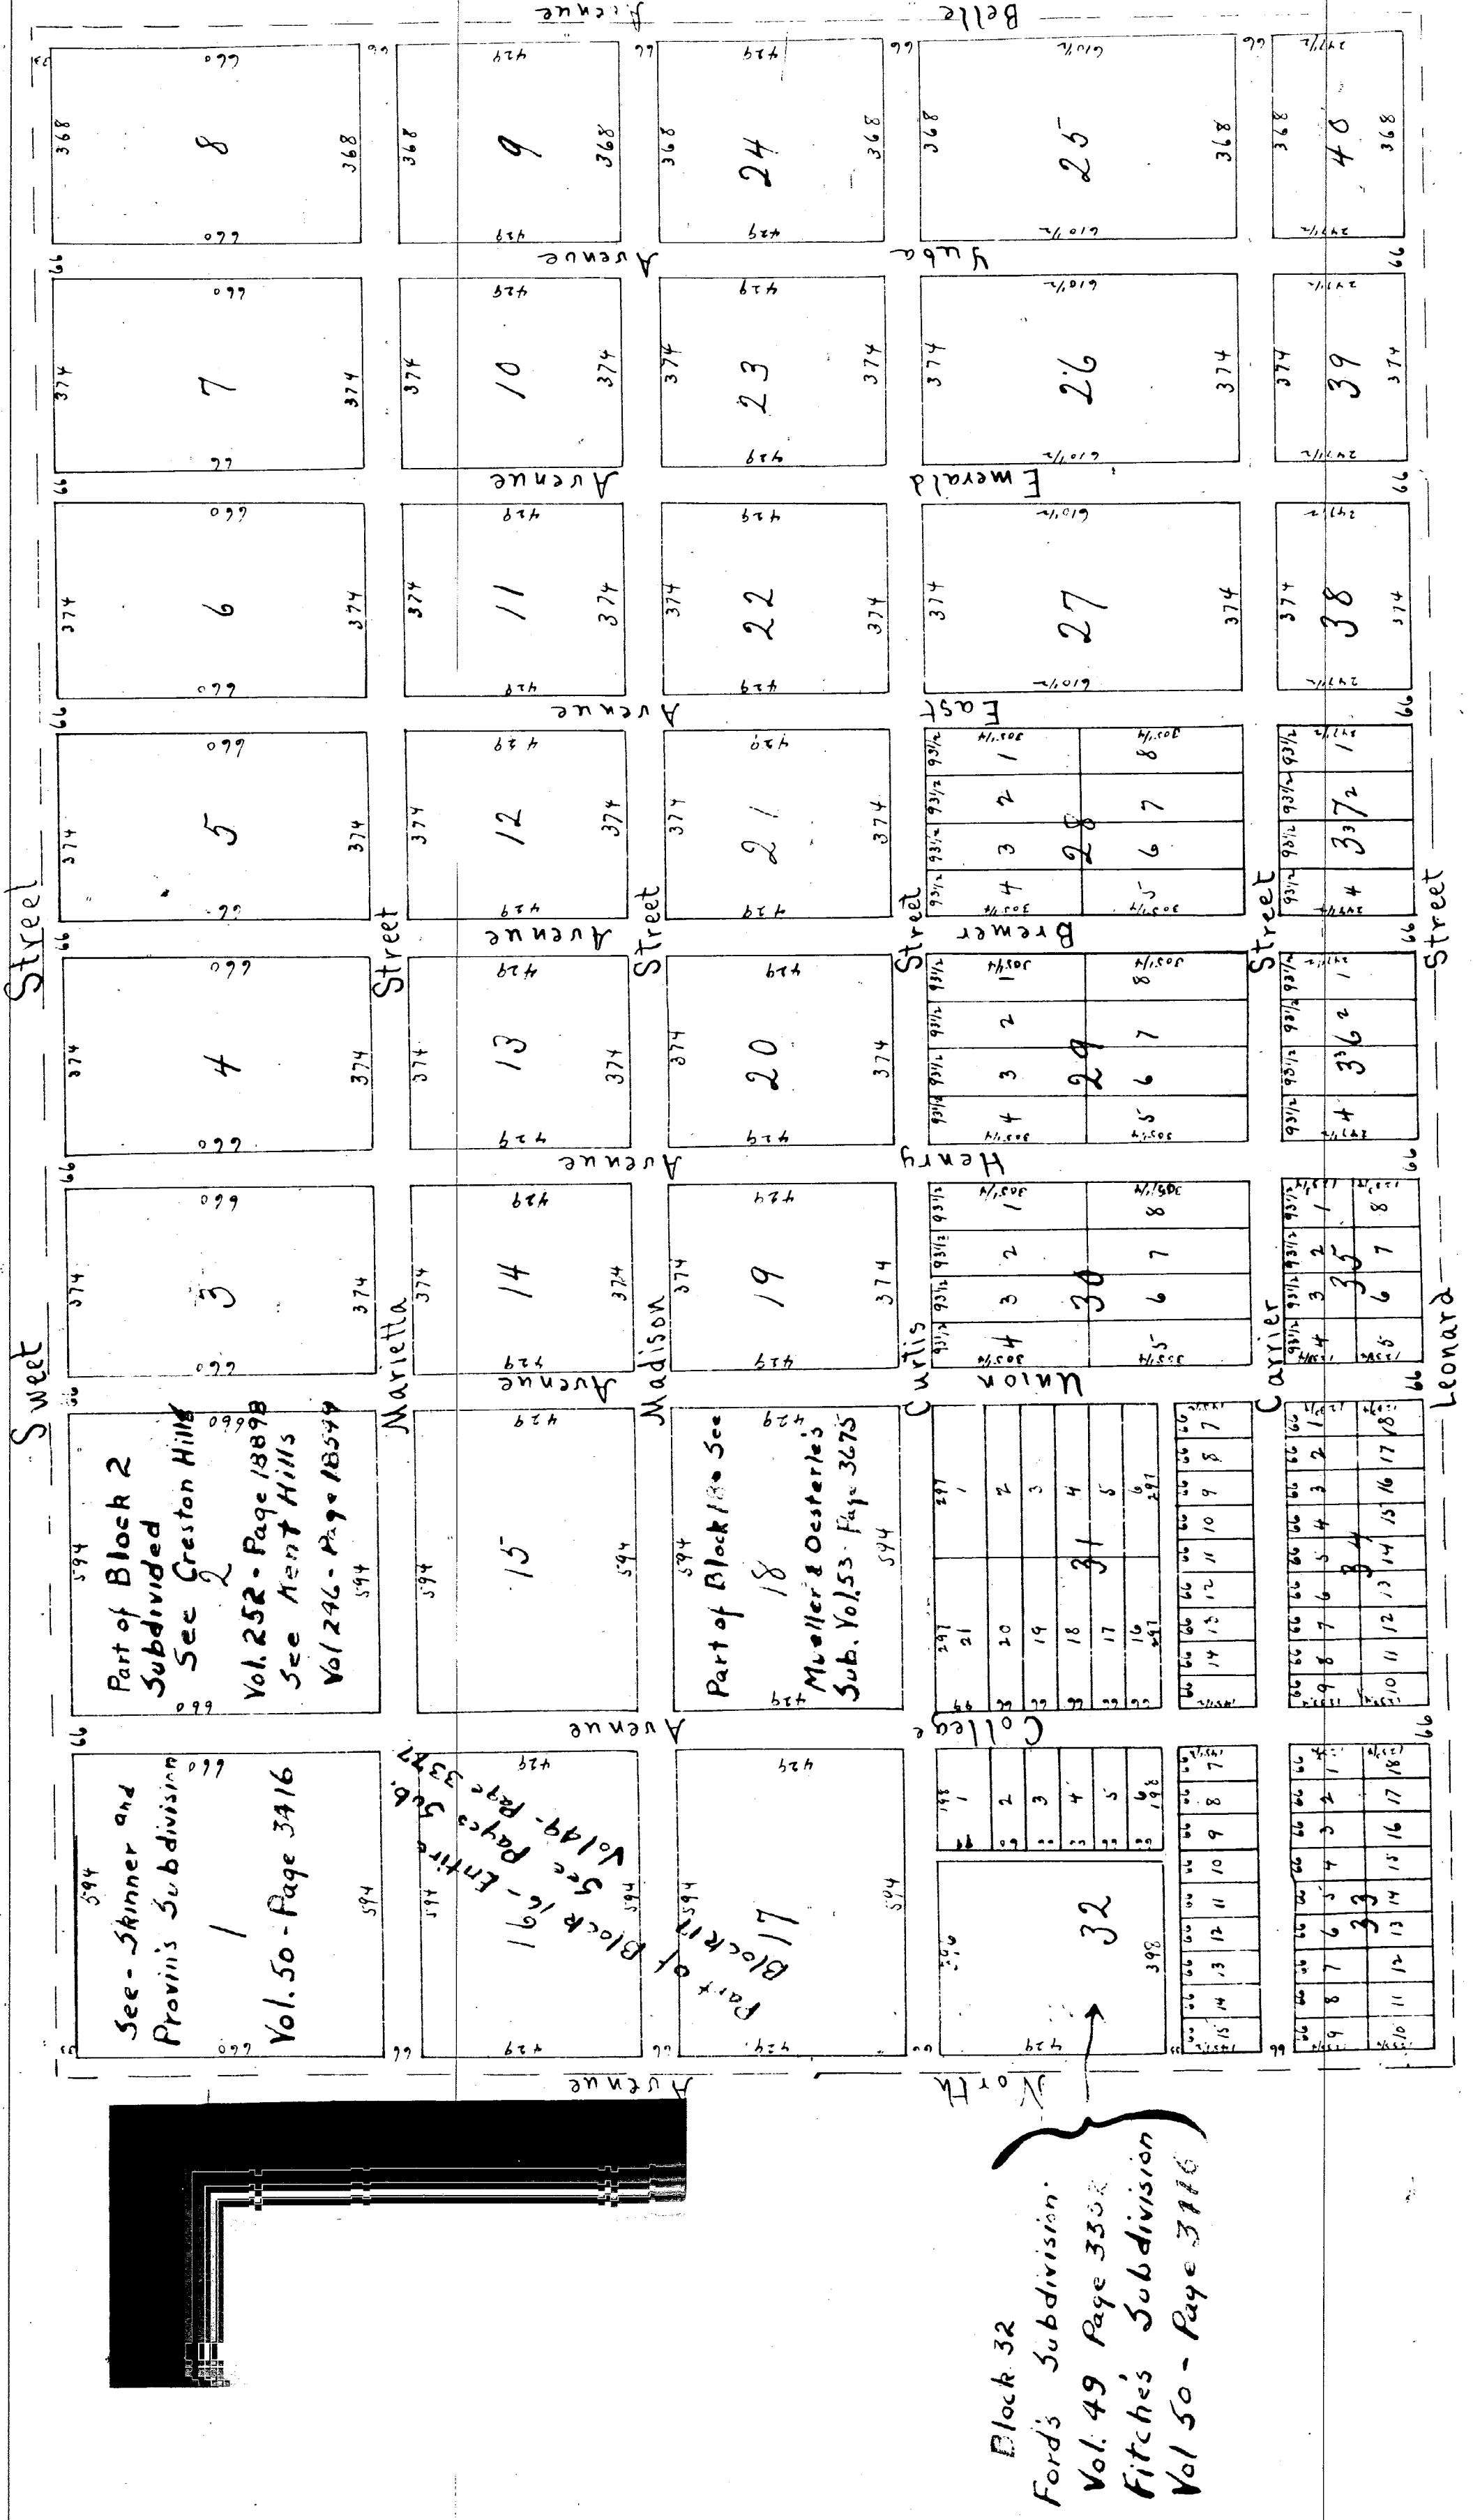

Part II

I hereby certify that this plat is a correct copy of the plat ^{now} on record in the Register of Deeds of Erie, being made under the supervision of the Auditor General by tracing the plat on record and affixing thereto a carefully compared copy of the dedication and certificate.

Dated This 21st day of Jan 1910

Geo W Bennett
Clark Acad. Girls: Sept.

In the presence of
J. W. P. ^{Miss}
Samuel N. Brown

The within plat of Grant and his Addition to the City of Grand Rapids, Kalamazoo County, Michigan, is situated on the West half of the South West one fourth of Section 17 and the South East one fourth of Section 18 (18) Township 36 North of Range number 42 West (11) West of the meridian of Michigan the whole of which is laid out into blocks, lots, shares and Allots as exhibited in the within plat. The blocks are numbered with large figures near the center of each, the lots are numbered with figures near the center of each lot. And the size of the blocks and lots are marked on the plan and such of each in figures representing their size in feet. The width of the street and Allots is also marked in figures representing feet.

We the undersigned do hereby acknowledge the foregoing together with the within plat to be our act and deed. My Witness our hands and seals this first day of October A.D. 1857.

78	John A. Carson
79	George A. Russell
78	Andrew H. Taylor

State of Michigan, County of Kent, On the first day of October A.D. 1857 personally appeared before me a Notary Public for said County the within named J. W. Taylor known by me to be the person who executed the foregoing instrument and acknowledged the same to be their free and true act and deed.

J. W. Taylor
Notary Public for the County of Kent
Michigan

PLAT- STEWART AND IVES ADDITION TO THE CITY OF
GRAND RAPIDS

✓ In re petition)
E. Berkey Jones)
et al to Vacate)
part of Street)

ORDERED: That that part of UNION STREET commencing at a line parallel to and 33 feet South of the East and West $\frac{1}{4}$ line Section 18, T.7, N. R. 11 W and extending 314 feet, the entire width of said Street as shown by the plat be and the same is hereby VACATED

Order Judge
Alfred Wolcott
Jan 7, 1907
No. 21352

Vol- 152- Page 12778

PLAT- TANNER & TAYLOR'S ADDITION TO THE CITY OF
GRAND RAPIDS

✓ In re petition)
Elisha Adams)
et al to Vacate)
part Coit Avenue)

ORDERED: First parcel; a strip of land 34 feet wide all along and off from the East side of Taylor Street from center line LEGRAND Street produced East to intersection of the Northwestern line Plainfield Avenue with a line parallel with West line of said Taylor Street and 66 feet East thereof. Second parcel; Also all of Coit Avenue from South line of Carrier Street to North line of Leonard street being a strip of land 33 feet wide adjoining Lots 9 and 10 Block 15 said Plat on the west. be and the same are hereby VACATED.

Order Judge
R.M. Montgomery
December 19, 1882
No. 12430

Vol- 50- Page 3447

✓ PLAT- UNION BOULEVARD ADDITION TO THE CITY OF GRAND RAPIDS


In re petition)
Sam'l J Perry)
et al to Vacate)
portion of Plat)

ORDERED: THAT LOTS 49 to 100 of BLOCK 4 said Plat be and the same are hereby VACATED.

Order Judge
W.B. Perkins
May 7, 1902
No. 20062

Eddy & Bennett
Plat Examiners

Vol- 53- Page 3633

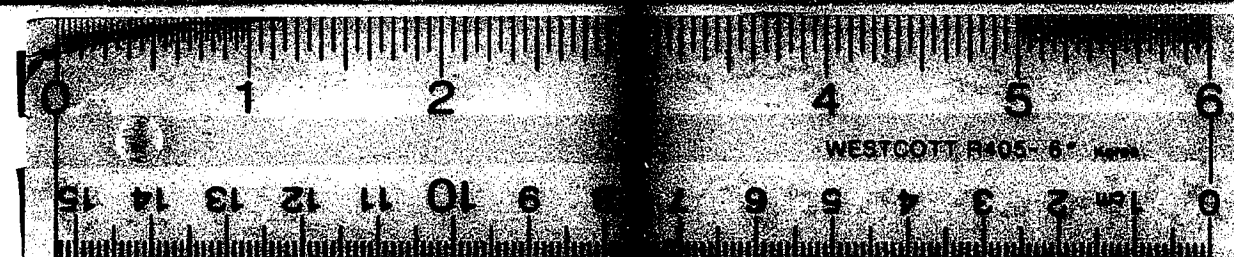

16 X