


PLAT
OF
OF A PORTION OF THE

BRYAN & BALL'S SUBDIVISION
PLAT OF THE VILLAGE OF KENT.

SEPT 1869

RECEIVED for RECORD Oct. 2nd 1869 AT 9 1/2 o'clock A.M.

Wm G Beckwith
Registrar

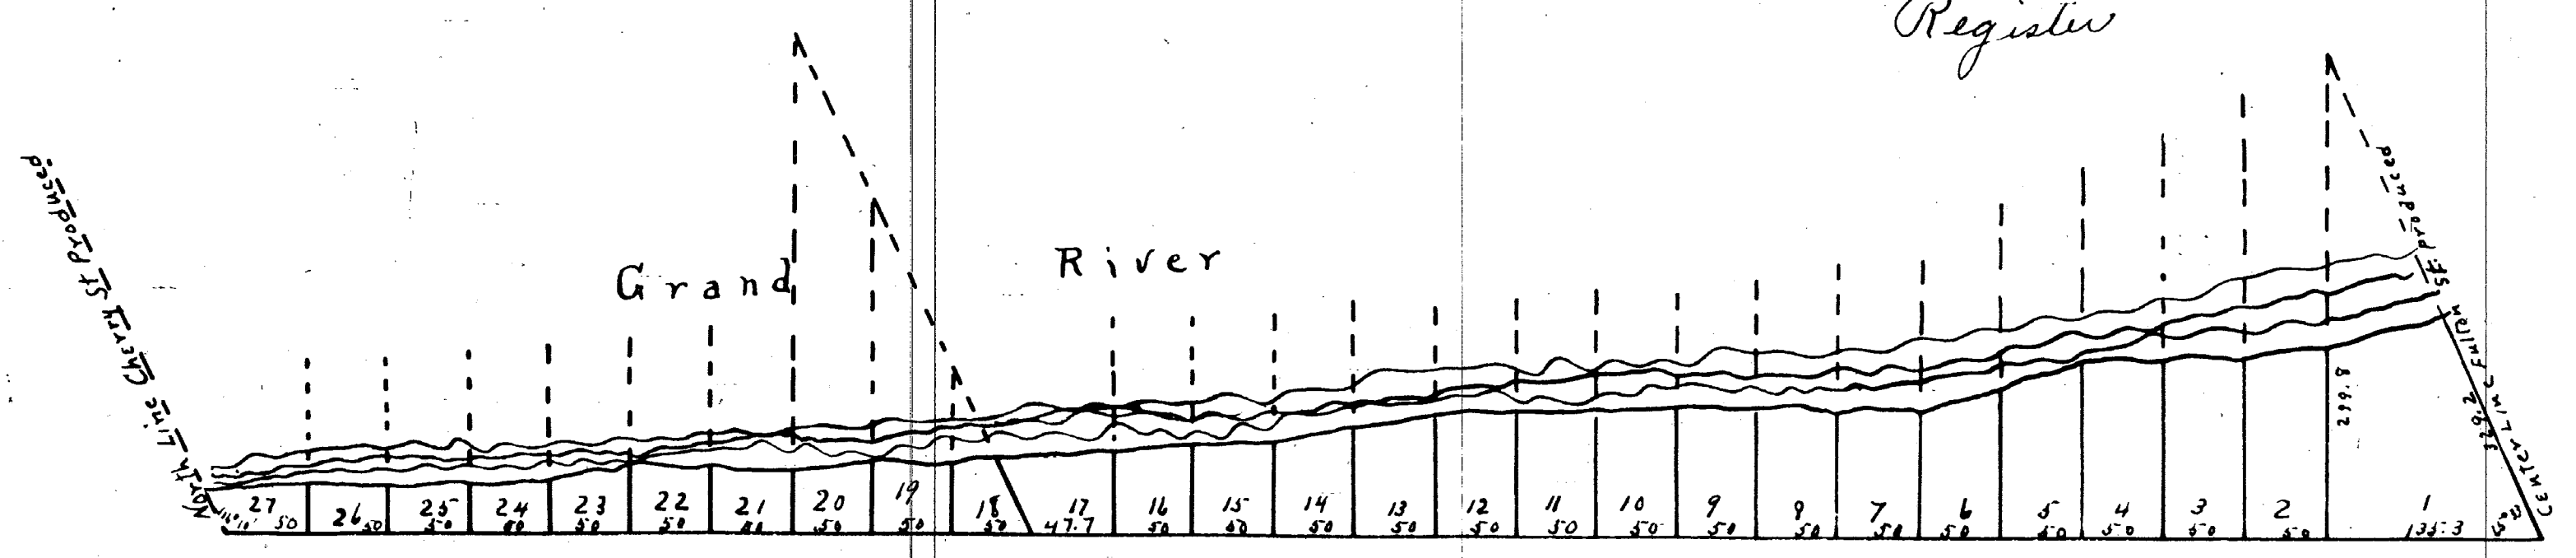

State of Michigan)ss Know all men by these Presents that we Emory W Muencher Civil Engineer and Surveyor who made
County of Kent this Plat of Bryan and Ball's Subdivision of a portion of the Plat of the Village of Kent. Dennis W
Bryan and Mary E Bryan his wife who execute this Plat as Proprietors of lots numbered 1 to 17 inclusive and Byron B Ball and
Martha M Ball his wife who execute this Plat as Proprietors of lots numbered 18 to 27 inclusive do hereby certify and declare that the
said Subdivision has been laid out surveyed and platted as a Subdivision of that portion of the Plat of the Village of Kent now
part of the City of Grand Rapids in the County of Kent and State of Michigan bounded on the North by the center line of
Fulton Street produced on the East by the West line of Water Street on the South by the North line of Cherry Street produced
and on the West by the middle of the Channel of Grand River All the lots are numbered by progressive numbers and the
precise width of all the lots on Water Street are marked upon said plat by figures. The Easterly and Westerly lines of all the lots
make right angle with the West line of Water Street and extend Westwardly to the middle of the Channel of Grand River except
where the angle and length of said lines are otherwise described by figures on the plat the figures indicating the lengths of lines
represent feet and inches. Those indicating angles represent degrees and minutes.

In Witness Whereof and in presence of the Statute in such cases made and provided we hereunto set
our hands and seals this 28th day September A D 1869

Witness
Daniel L Stevens
P J G Hadenpfehl

Emory W Muencher LS
Dennis W Bryan LS
Mary E Bryan LS
Byron B Ball LS
Martha M Ball LS

State of Michigan)ss On this 30th day of September A D one thousand eight hundred and sixty nine personally appeared
County of Kent Emory W Muencher Dennis W Bryan & Mary E Bryan his wife and Byron B Ball & Martha M
Ball his wife to me known to be the person described in and who executed this plat and the dedication thereof and ack
nowledged the same to be their free act and deed and the said Mary E Bryan wife of the said Dennis W Bryan & the
said Martha M Ball wife of the said Byron B Ball on a private examination separate and apart from their said husband
acknowledged that they executed the same freely and without fear or compulsion from any one

P. J. G. Hadenpfehl Notary Public Kent County Mich

I hereby certify that this copy is a correct copy of the
plat now on file in the Register of Deeds office being
made under the supervision of the Auditor General
by tracing the plat on record and affixing thereto
a carefully compared copy of the dedication & certificates
Dated this 20th day of January 1910

John B La Fountain
Clerk Aud Gen Dept.