

Part I

Received for Record April 9th 1870 at 2 1/2 P.M.

Wm B. Beckwith

Rapids


PLAT OF CHAS B. SMITH'S

ADDITION

TO THE
CITY

GRAND RAPIDS

APRIL 1870

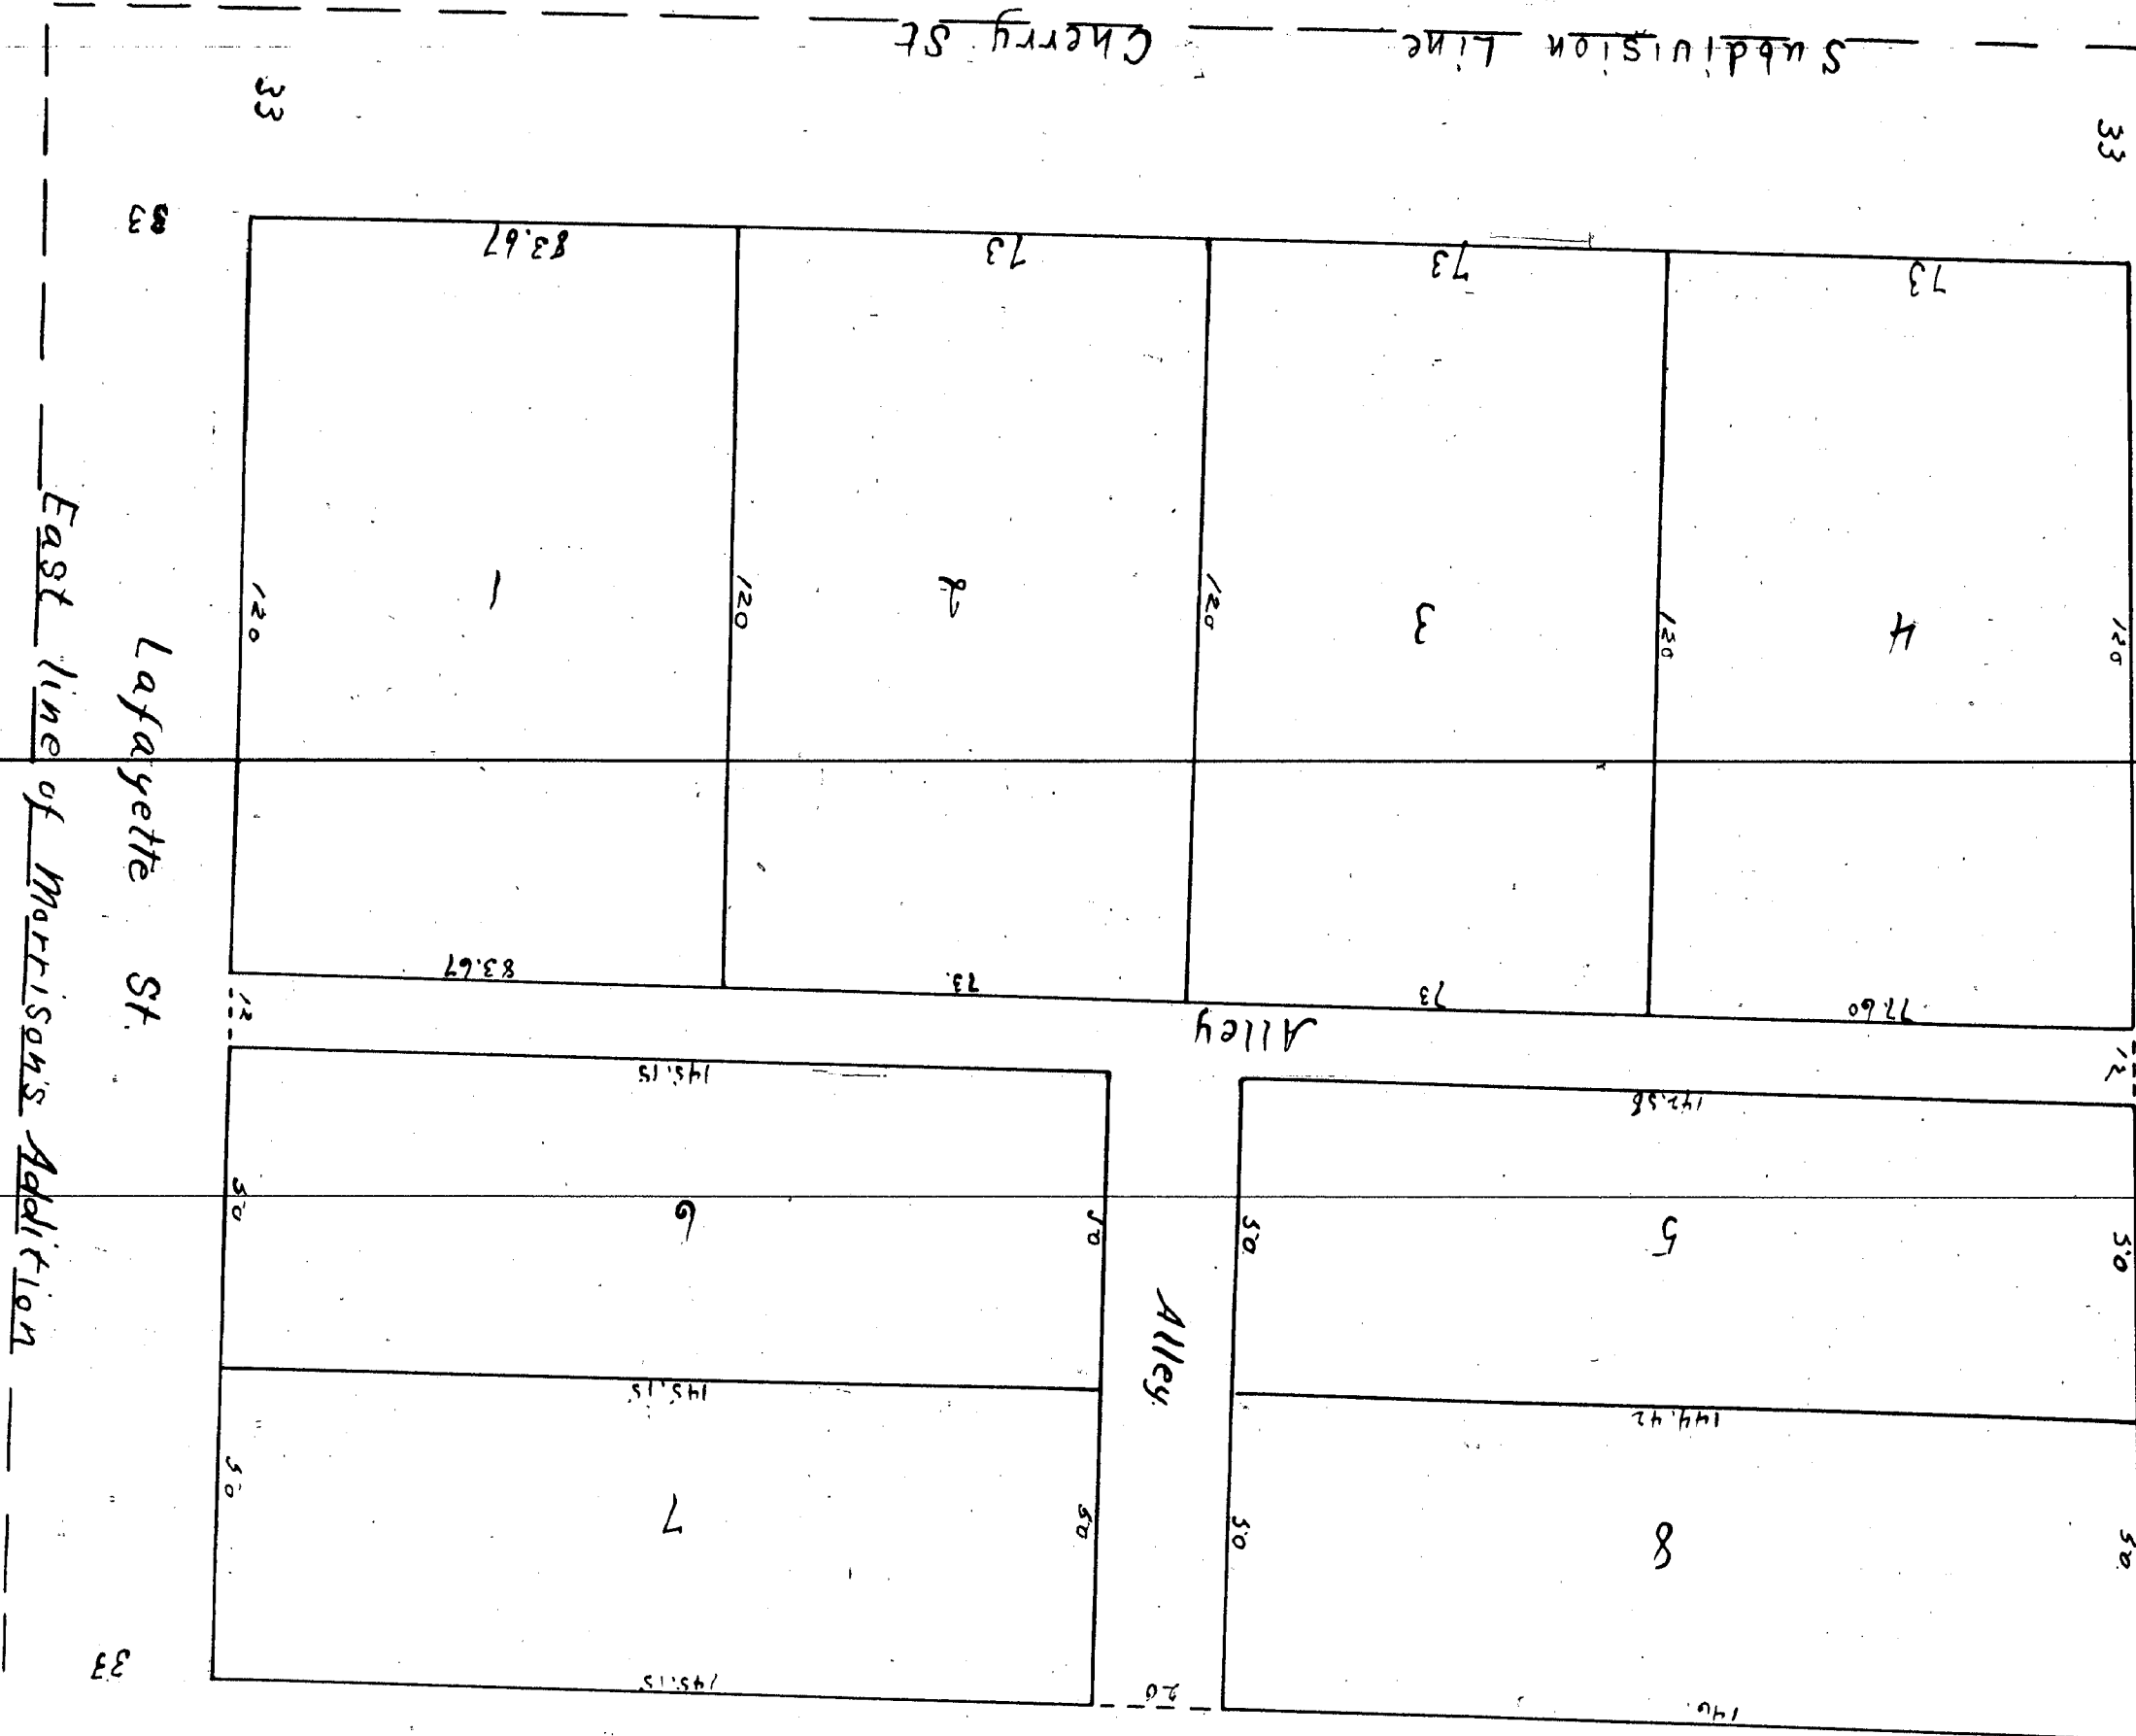

I hereby certify that this plat is a correct copy of the plat now on record in the Register of Deeds Office, being made under the supervision of the Auditor General by having the plat on record and affixing thereto a carefully compared copy of the subdivision and certification
Attest this 2nd day of Feb. 1910
Geo. W. Bennett
Clerk and Ex. Sec. Reg. Off.

Part 11-

Know all men by these presents that we Emory W. Munrocker Civil Engineer and Surveyor who made this map or plat of Charles B. Smith's Addition to the City of Grand Rapids, and Charles B. Smith and Mary L. Smith his wife who execute the same as proprietors of said Addition do hereby certify that said Addition has been surveyed and platted as an addition to the City of Grand Rapids by the said Emory W. Munrocker at the request of said proprietors, and that this plat is a true and correct map thereof that the Streets and Alleys are laid down thereon of their true length and breadth, and designated by words written thereon, that the lots are numbered in succession number from 1 to 8 and the numbers marked thereon and the true length and breadth of each lot are shown by figures placed in their appropriate positions on the plat, that all figures on the plat other than those used to designate the numbers of the lots are intended to represent feet and decimals of a foot, and that the lands included in said Addition are situated in the SE 1/4 of SW 1/4 Section 30 Township 7 North of Range 11 West in the County of Kent and State of Michigan, and extends from the east line of W Addition to the City of Grand Rapids to the west line of Helton Smith Street in W Addition to the City of Grand Rapids, having a width in front on the subdivision line between the N 1/2 and the S 1/2 of said SE 1/4 SW 1/4 Sect. 30 of 335.12 feet, and a width in rear of 339.41 feet, and extending from said subdivision line southerly a depth of 265 feet.

In witness whereof we have hereunto set our hands and seals this ninth day of April A.D. 1870

Witness
John L. E. Kelley
A. S. White

Emory W. Munrocker (ES)
Charles B. Smith (ES)
Mary L. Smith LS.

State of Michigan ss

County of Kent On this ninth day of April one thousand eight hundred and seventy before me a Notary Public in and for said County personally appeared Emory W. Munrocker Civil Engineer and Surveyor who made the accompanying map or plat and Mary L. Smith and Charles B. Smith proprietors of said Addition and who caused said map or plat to be made who severally acknowledged said map or plat and the foregoing dedication and explanation thereof to be their free act and deed

Chas. W. Warrell

Notary Public
Kent Co. Mich.