

Part I



Red for Record from 28th Feb 1872 at 11/10/1872
 Jm B. Richards
 Registrar

DEED
 of
NASH'S 1ST ADDITION
 to the
VILLAGE OF SPARTA

Scale 200ft to the inch

N line S by S N 1/4 Sec 14 T 9 N R 12 W
 N 88° 52' E Mag

River Street

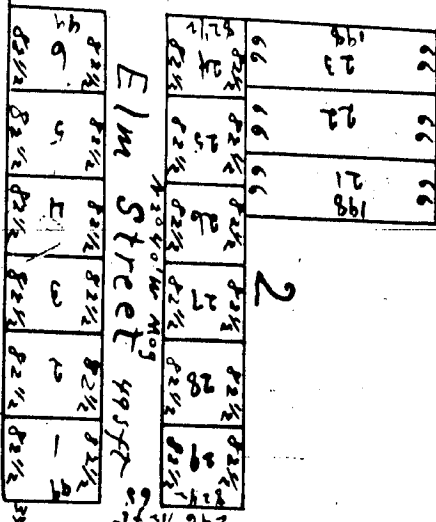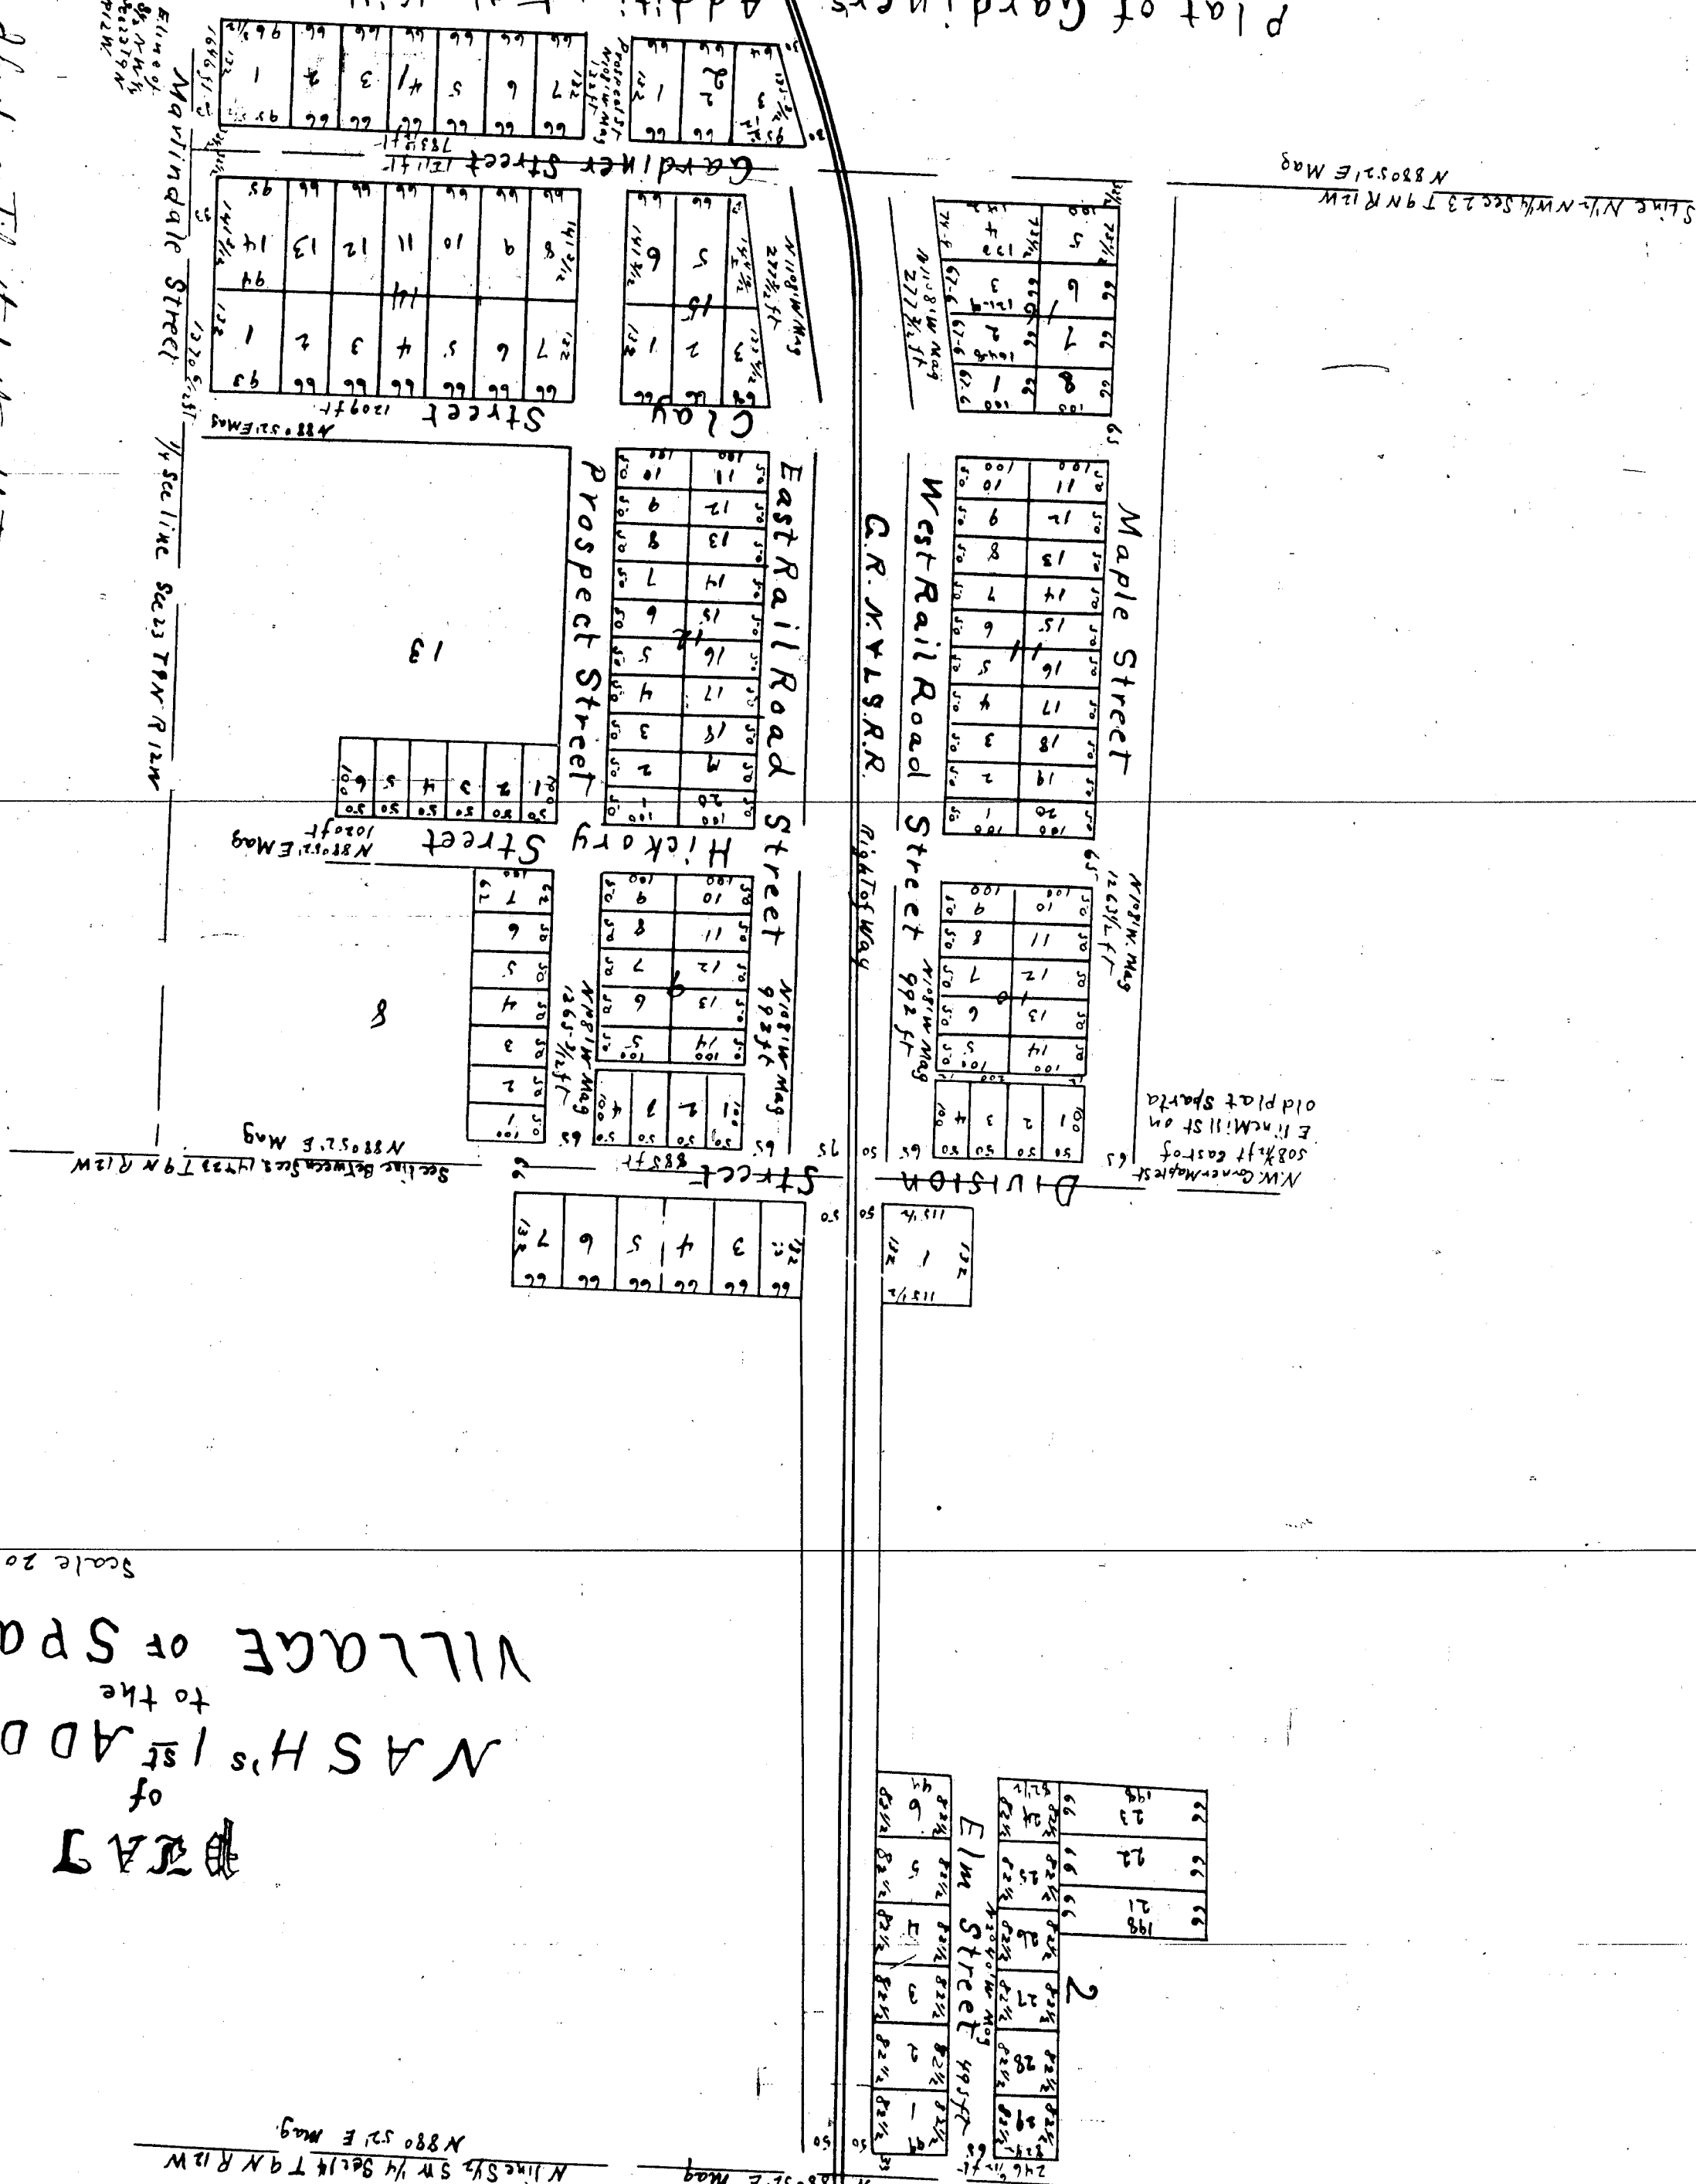

Plat of Cardiners Addition to the Village of Sparta

Scale 200 feet to the inch

I hereby certify that these plats are correct copies of the plats now on record in the Register of Deeds office being made under the supervision of the Auditor General by having the plats on record and affixing thereto a carefully compared copy of the dedication and certificates

Witness my hand and seal this 3rd day of Feb 1910
 Geo W. Bennett
 Clerk and Ex. Sec. Regt.

