


To the City of Grand Rapids in the County of Kent and State of Michigan

division of lot 101 of Port of Puerto Cabello Platted

Being a Duke

Wilmington. D. C. for the Proprietor of the Standard & Quinby. A. S. 1868.

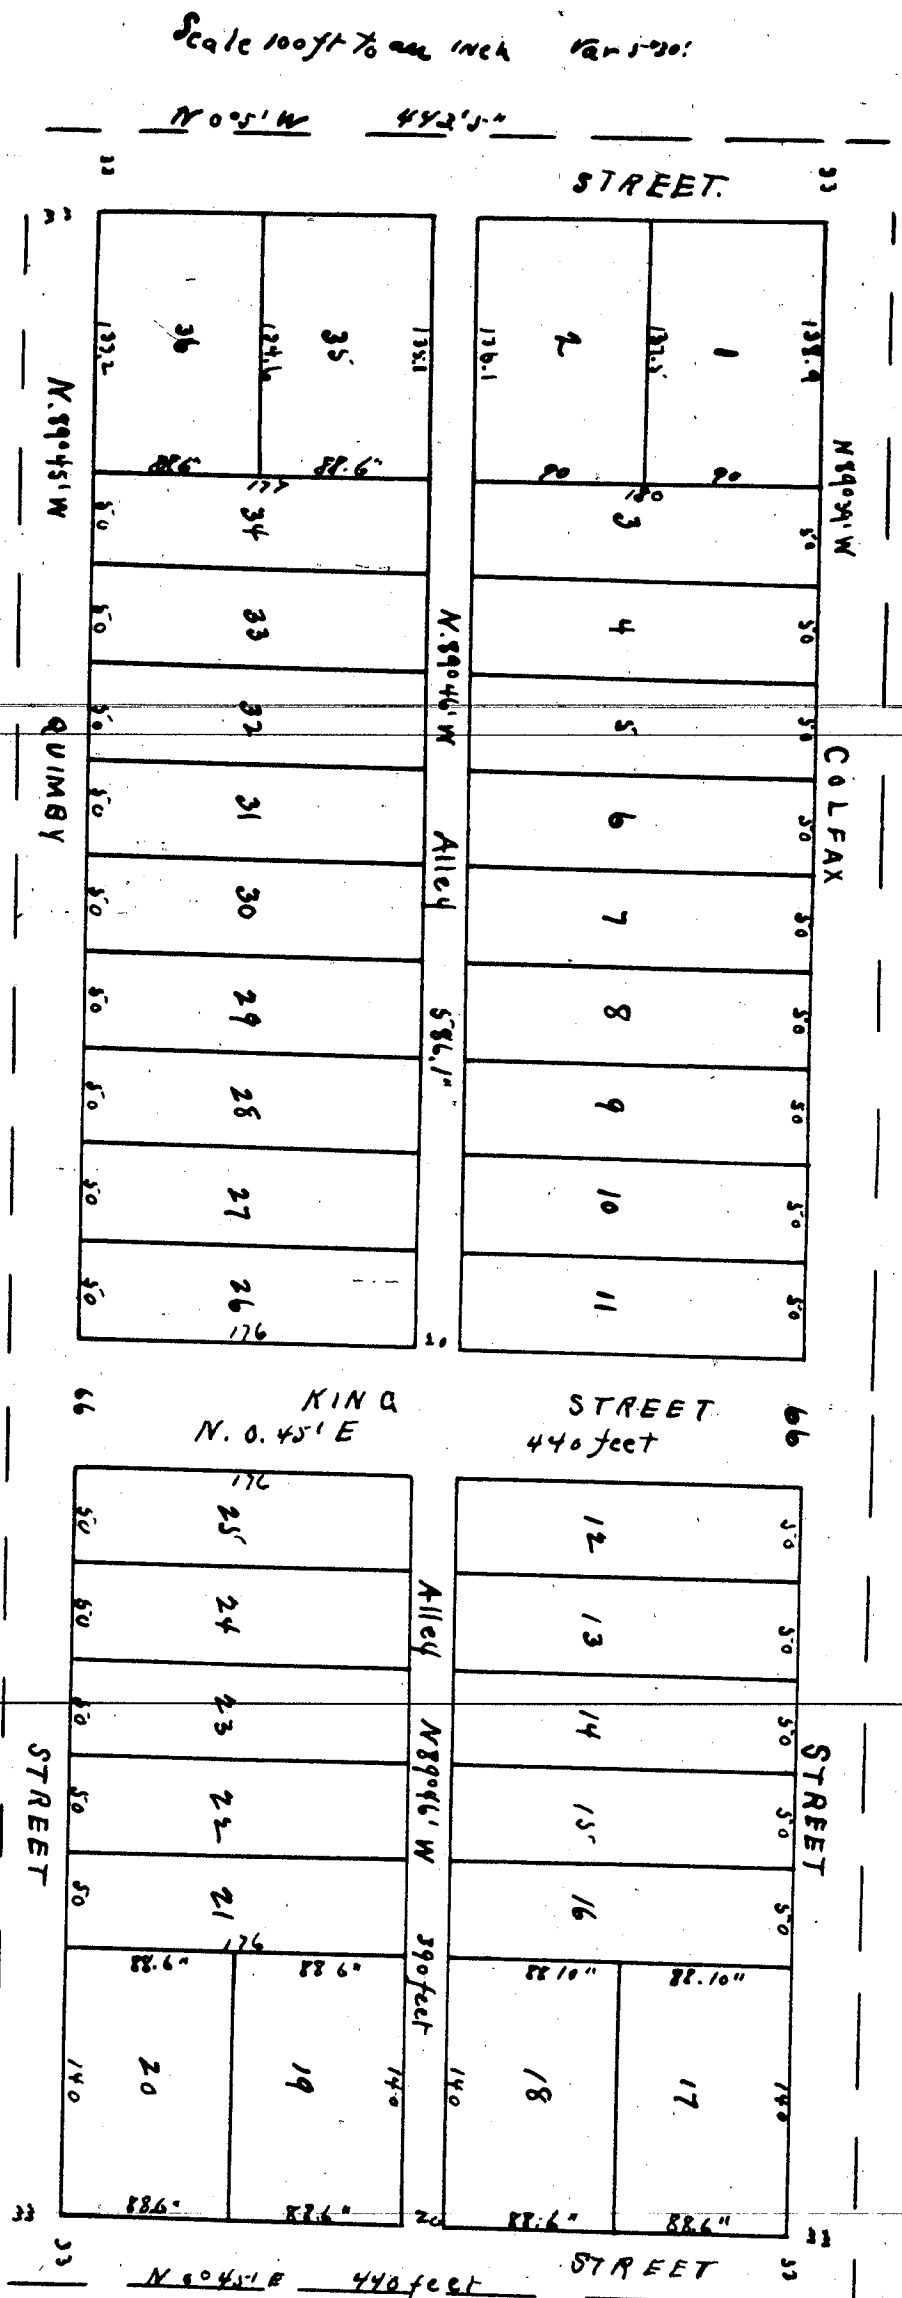

State of Michigan vs John T. Trisham Civil Engineer and Surveyor who made the County of Kent. Map or Plat of Suburbs Addition to the City of Grand Rapids for the Population thereof and we Charles E. Quincy and Caroline Quincy his wife the said Population of the said Addition as hereby city and below that the said Addition to the City of Grand Rapids in the County of Kent and State of Michigan has been laid out surveyed and Platted as our Addition to the said City of Grand Rapids that the said Map was made by the said John T. Trisham Civil Engineer and Surveyor and was caused to be so made by the said Populators that the said Map is a true Map or Plat of said Addition as the same has been so laid out and surveyed. That the said Addition includes the whole of Lot One hundred and one (01) of Gil & Co's' Section Plat according to the map thereof made by E.C. Martin and recorded in the Kent County Register's Office under 5 of Deeds page 1327/133 All the streets and alleys are particularly set forth and described on said Map by their true course lengths widths and names by writing and figures upon that portion of said Map or Plat intended for those uses. And all the lots are numbered by true genuine numbers and the precise length and width of said lots are marked upon said lot upon the sides thereof and plainly defined by figures The figures on said Map denoting the lengths and widths of streets alleys & lots adjacent hereto and within two weeks before and in pursuance of the statute in such case made & provided we submit at our hands and seals this fifth day of November A.D. 1868.

Witness George M. Lucas.
John T. Trisham
Charles E. Quincy

John F. Tarkenton
Deborah A. Sunday
Eunice H. Sunday

State of Michigan
County of Kent,

On the twenty sixth day of December one thousand eight hundred and eighty eight before me a Notary Public in and for said County personally appeared John T. Dickman Schatred & Quincy & Caroline Quincy his wife to me known to be the persons described in & who executed this map or plat and the dedication thereof and acknowledged the same to be their free act and deed. And the said Caroline Quincy wife of the said Schatred & Quincy on a public examination separate and apart from her said husband acknowledged that she executed freely & without any fear or compulsion from any one.

I hereby certify that this plat is a correct copy of the plat now on record in the Register of Deeds Office, being made under the supervision of the Auditor General by tracing the plat on record and affixing thereto a carefully compared copy of the dedication and certificate.

Dated the 8th day of Feb. 1910

to M Bennett

Clark Acad. Sci. Soc. Oct.

J. M. Price
Notary Public
Kent Co. Meek

Real