


CITY of GRAND RAPIDS MICH.

TANNERS ADDITION

Part I

Filed for Record Aug 5th 1870 at 10 o'clock a.m.
 Wm. H. Buchanan, Jr.
 Register

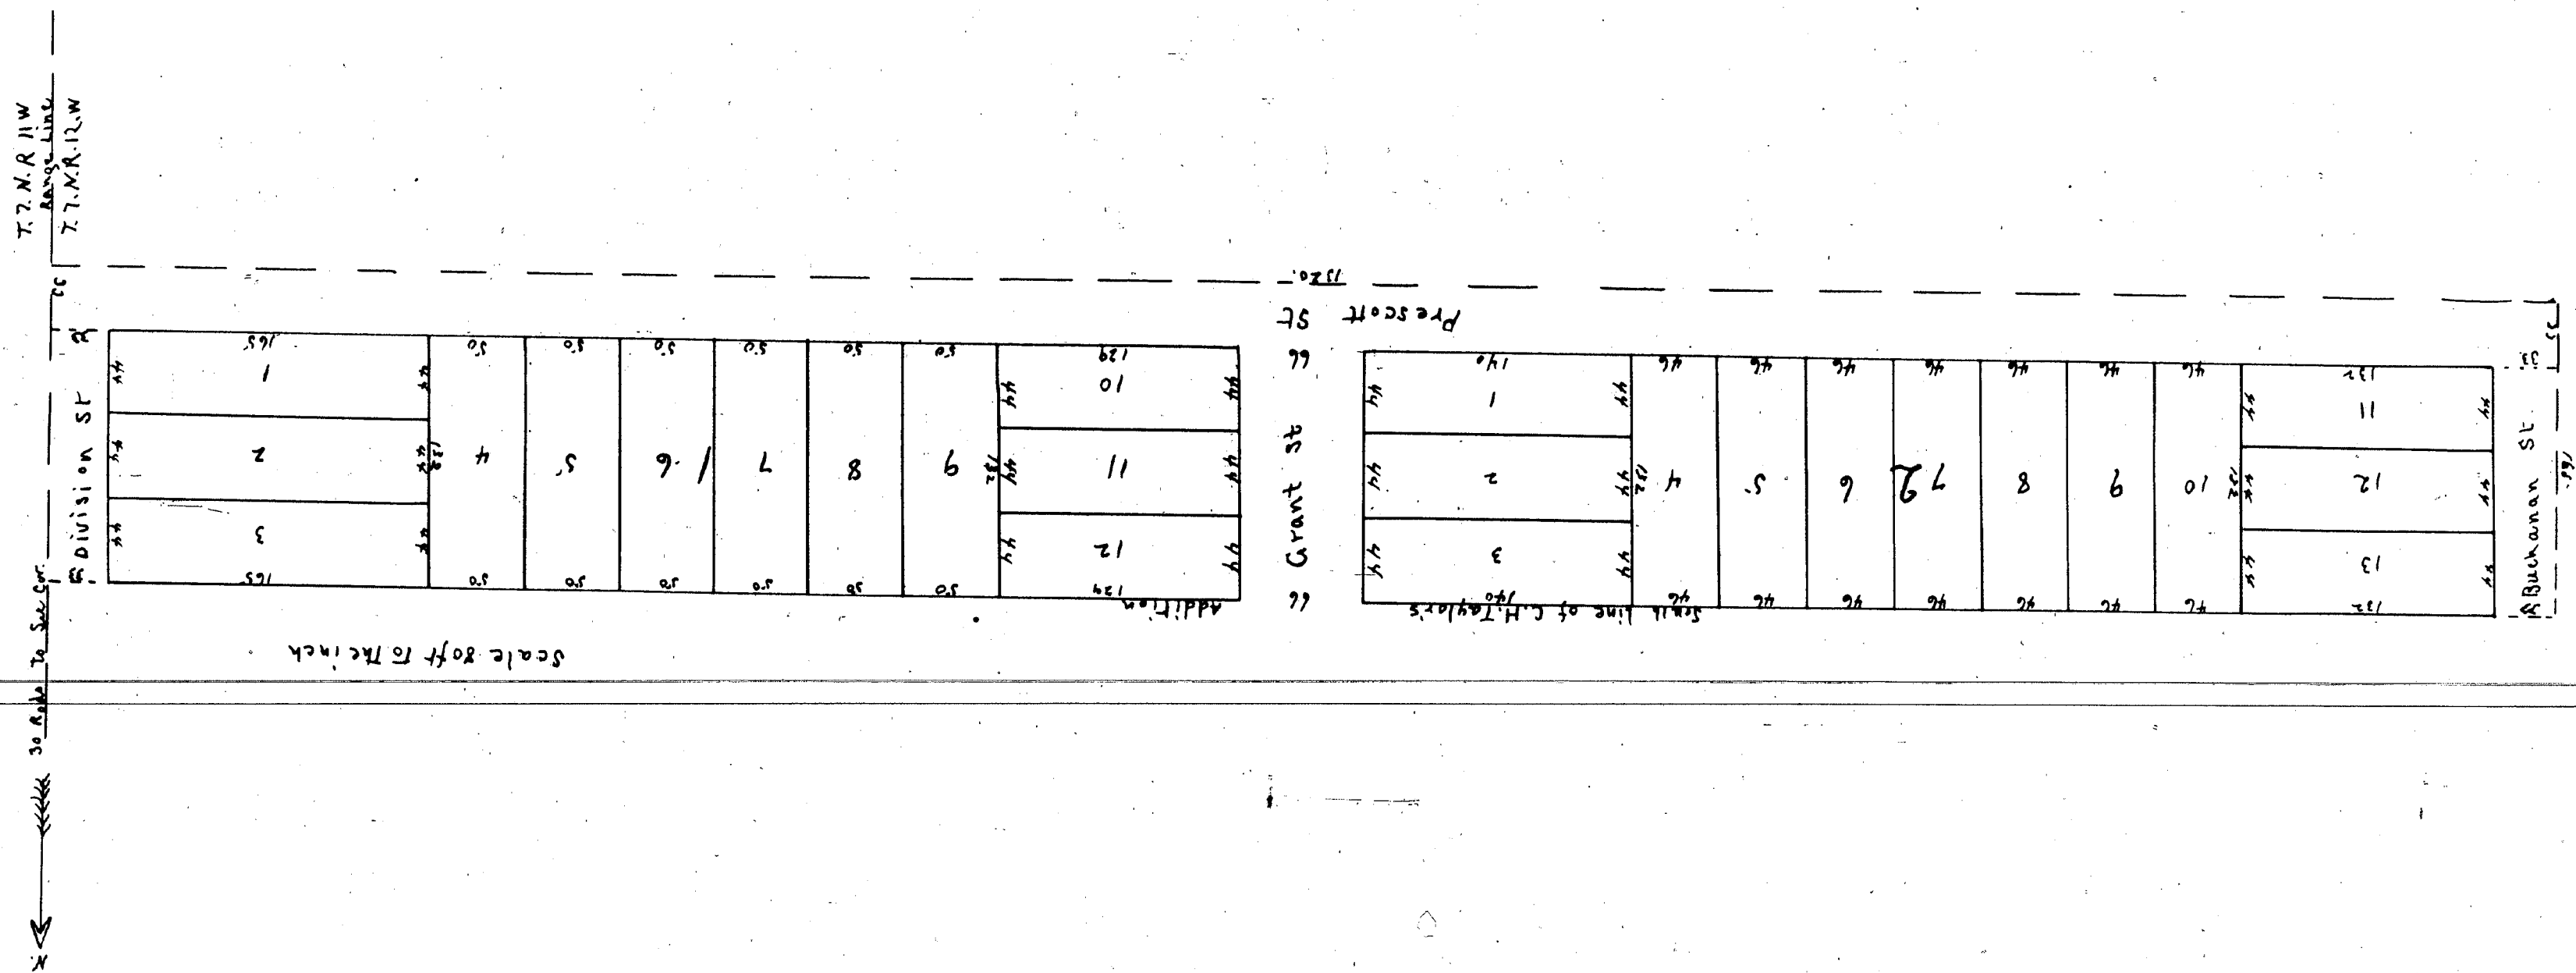

Part II

Know all men by these presents that Timothy J. Tanner and Mary Ann Tanner his wife who are proprietors of the following parcel of land situate in the City of Grand Rapids County of Kent and State of Michigan to wit: Part of the NE $\frac{1}{4}$ of Section 36 in Township 7 North of Range 12 West bounded as follows: Beginning on the East line of said Quarter Section 30 Rods South from the North East corner of the same: Thence running Westerly parallel with the North line of said Section 80 Rods. Thence Southerly parallel with said East line 10 Rods, thence Easterly parallel with said North line 80 Rods to the East line of said Section, thence Northerly on said East line 10 Rods to the place of beginning, have caused the same to be surveyed and platted into Lots and Streets under the name of "Tanner's Addition to the City of Grand Rapids." And that the accompanying plat is a correct plat of said Addition, that the several Streets and Lots are laid down on said plat of their true dimensions, that the lengths and widths of said Streets and Lots are represented by figures in their appropriate places of said plat which figures are intended to represent feet, that said plat is divided into two Blocks numbered 1 and 2, and the Lots in each Block are numbered in successive numbers beginning with 1 which numbers are placed upon each Block and lot on said plat, and that said Addition was surveyed and platted by E. W. Munroe a Civil Engineer and Surveyor at the request of said proprietors.

In witness whereof the said E. W. Munroe said Civil Engineer and Surveyor and the said Timothy J. Tanner and Mary Ann Tanner his wife the said proprietors have hereunto set their hands and seals this 3d day of August A.D. 1870, in the City of Grand Rapids and State of Michigan.

Witnesses
Lehas W. Marshall

H. E. Dewey

T. J. Tanner for State of Michigan

County of Kent

scribe a Notary Public in and for said County personally appeared Timothy J. Tanner and Mary Ann Tanner his wife personally known to me to be the persons who executed the foregoing instrument and acknowledged the same to be their free act and deed and the said Mary Ann Tanner wife of the said Timothy J. Tanner on a private examination by me separate and apart from her said husband acknowledged that she executed the same freely and without fear or compulsion from any one

H. E. Dewey Notary Public

Kent County Michigan

State of Michigan
County of Kent

expired the foregoing instrument and acknowledged the same to be his free act and deed. H. E. Dewey Notary Public
Kent County Michigan

I hereby certify that this plat is a correct copy of the plat now on record in the Register of Deeds office being made under the supervision of the Auditor General by tracing the plat on record and affixing thereto a carefully compared copy of the dedication and certificate.

Dated this 2nd day of Feb. 1910

Geo W. Bennett

Clerk and Ex. Sec. Regt.