


Part I

Received for Record July 14th A. 10. 1870 at 8 1/2 o'clock A M
Wm G. Blackwell

Pygmalion

E · M · A D A M S

NOISATIONS

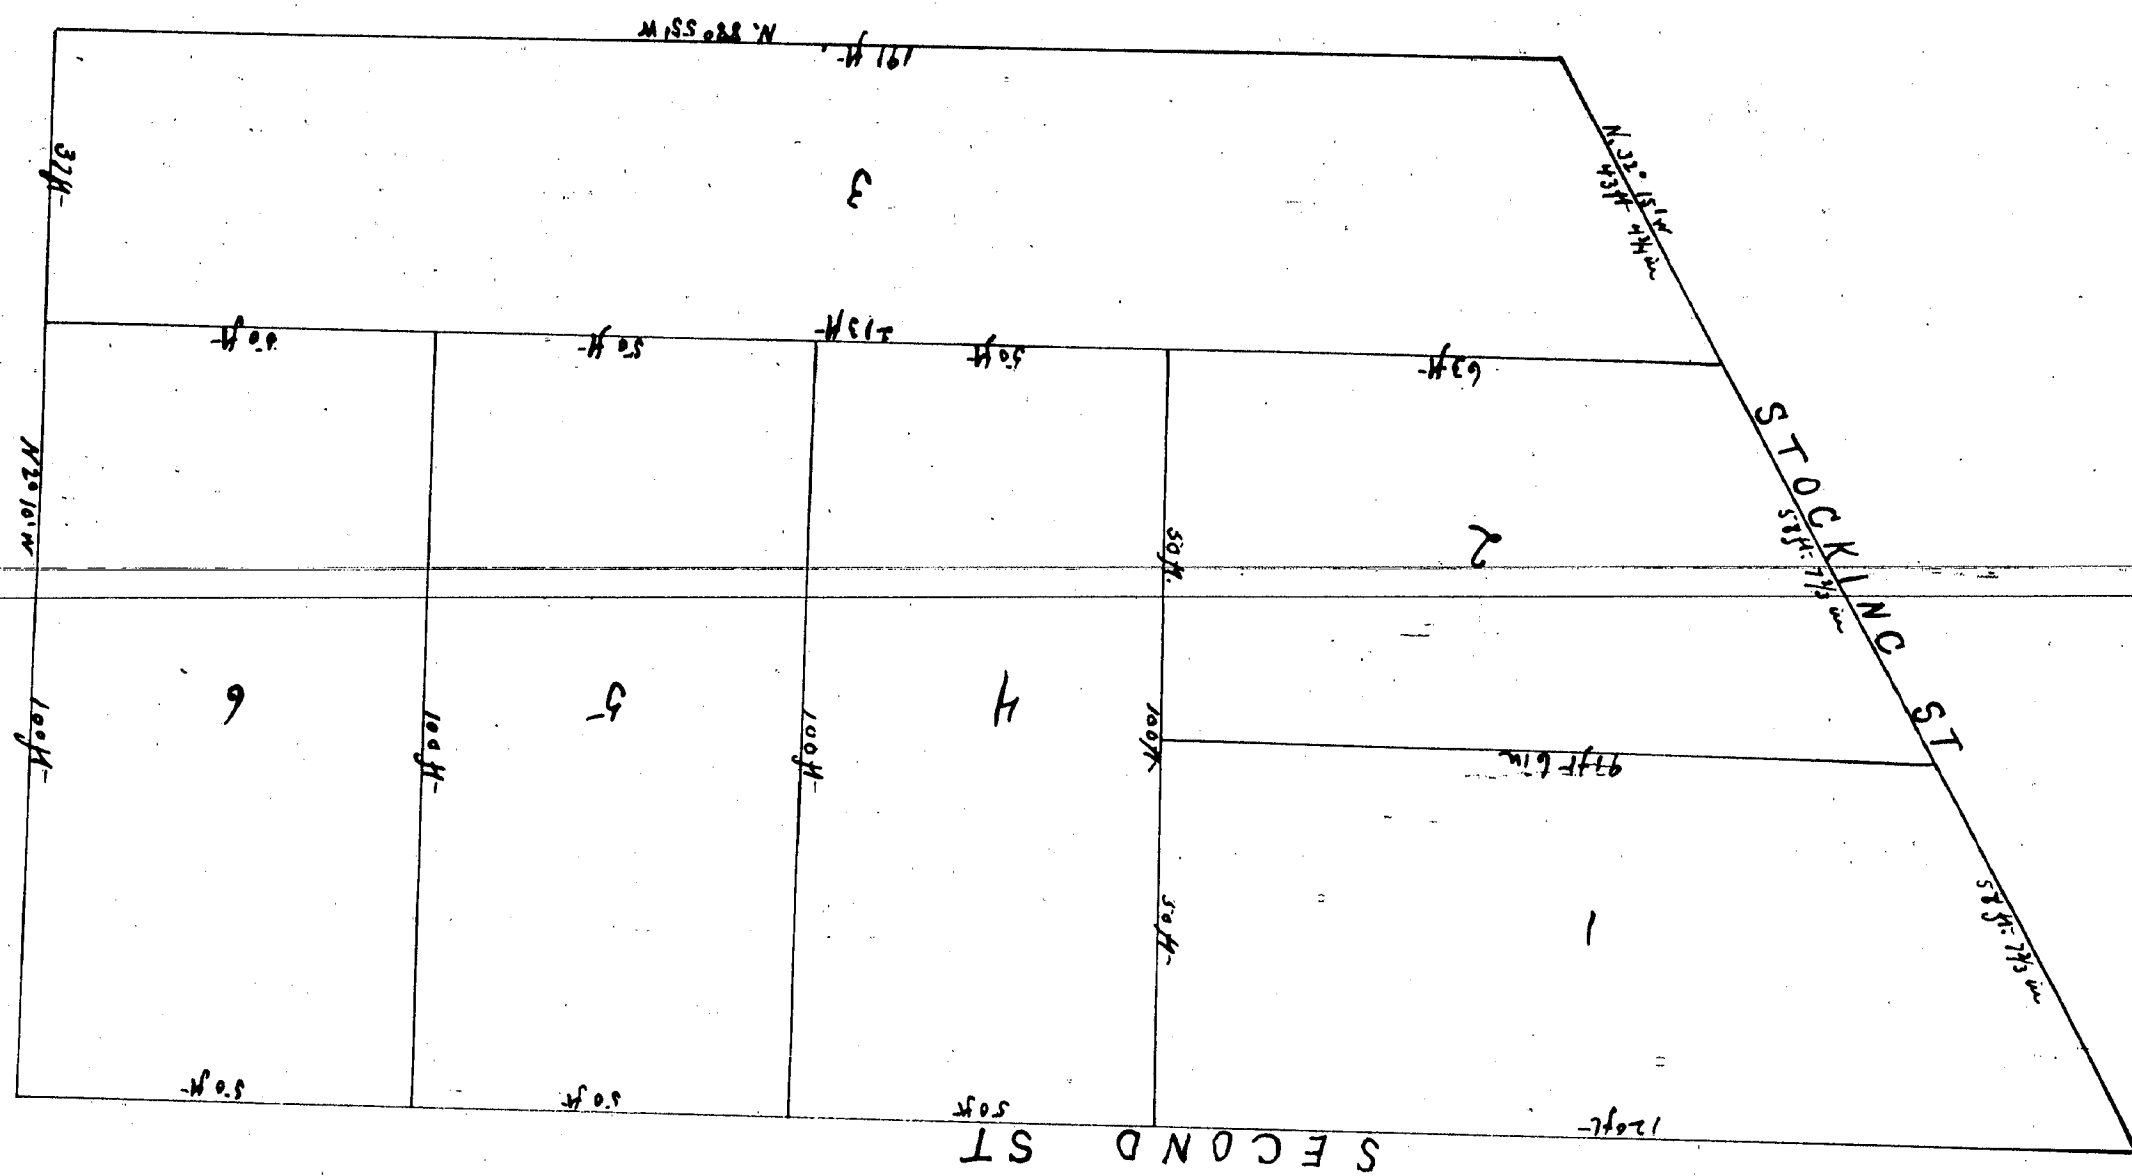

Part II

Of that parcel of land in the City of Grand Rapids Kent County Michigan described as follows to wit: Commencing at a point on Section 24 of said Town 7 North of Range 12 West which is on a line parallel with the West line of the $\frac{1}{4}$ of said Section 12 claims $42\frac{1}{2}$ links East of said line and 9 chains 75 links North of the South line of said Section Thence West parallel with the South line of said Section one hundred and ninety one feet Thence North $32\frac{1}{4}$ degrees West one hundred and sixty seven feet eight and $\frac{1}{2}$ inches to the South corner of second and Stinking Sts. Thence East on the South line of Second St. two hundred and seventy feet Thence South one hundred and thirty seven feet to place of beginning. The name of the words "Town of Walker" and City of Grand Rapids added was made before signing the dedication.

Signed in presence of
K. S. Pettibone
Libbie Pettibone

Elisha M. Adams (S)

State of Michigan
Kent County

On this 13th day July A.D. 1870 personally appeared Elisha M. Adams before me a Notary Public in and for said County known to me to be the person who executed the within Plat and acknowledged the same to be his free act and deed

K. S. Pettibone Notary Public
Kent Co. Mich.

Know all men that I Knowlton S. Pettibone Surveyor and Engineer have surveyed for Elisha M. Adams the piece of land described and have stated out the lots as shown on this map, which is a true and correct representation thereof to the best of my knowledge and ability

Knowlton S. Pettibone (S)

State of Michigan
County of Kent

On this Thirtieth day of July eighteen hundred & seventy before me a Notary Public for said County Adams the proprietor thereof and who caused said map to be made and acknowledged the above map and explanation to be his free act and deed

I hereby certify that this plat is a correct copy of the plat now on record in the Register of Deed Office, being made under the supervision of the Auditor General by tracing to plat on record and affixing thereto a carefully compared copy of the dedication and certificate

Dated this 14th day of Jan 1910

Geo. W. Bennett

Clk and Genl. Supt.

Elisha M. Adams

Notary Public

Kent County Michigan