

Part 1

W. S. Richardson's


PLAT OF THE

VILLAGE OF CASCADE

1872

Surveyed and plotted by R. S. Jackson C. E.

Scale 1-2 of an inch to the Chain Distances marked in links

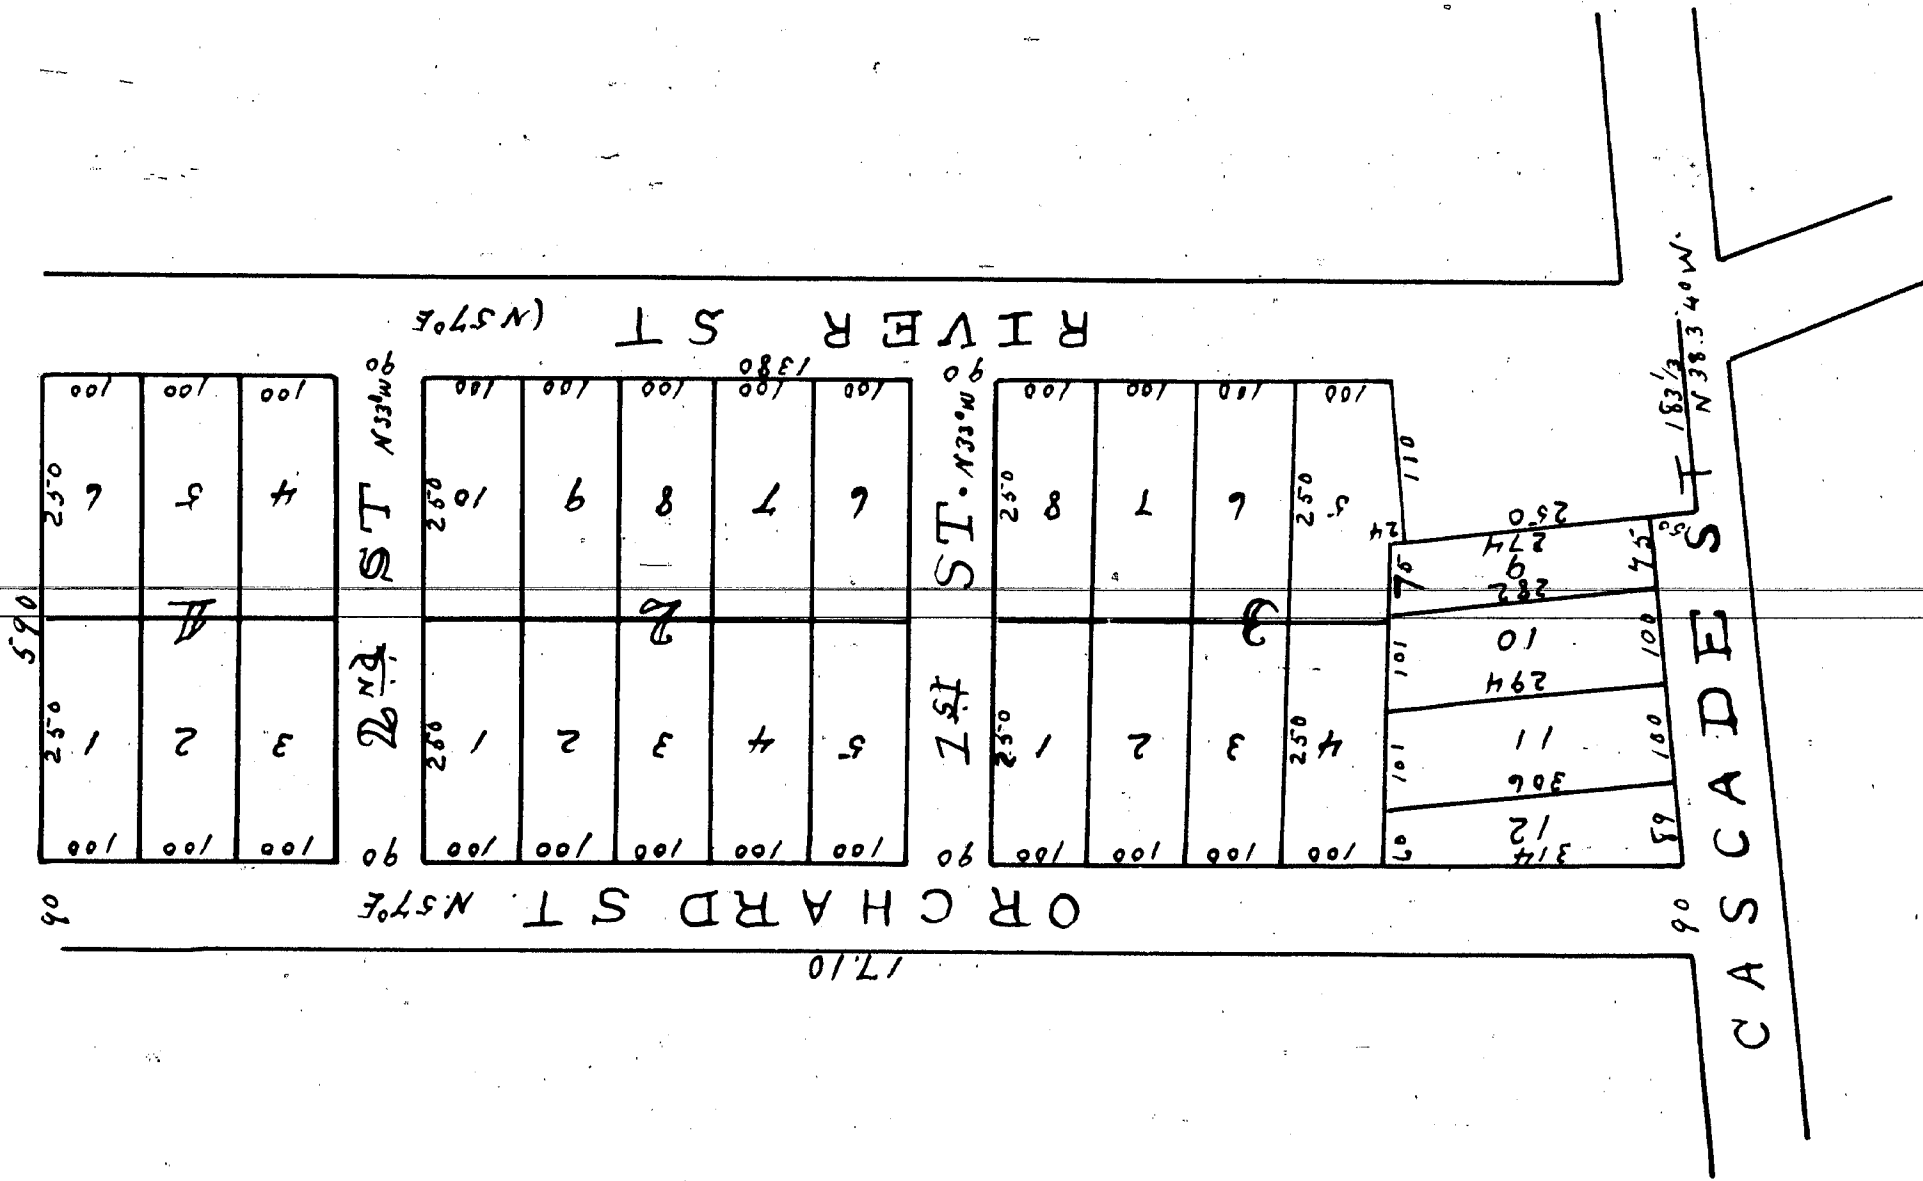

Recd. for Record Nov. 4 A.D. 1872 At 11 1/2 o'clock A.M.

Wm. L. Beckwith

Register

Part II

State of Michigan) ss } Know all men by these presents that we Robert S Jackson Civil Engineer and surveyor who made the
County of Kent } amended map or plat of the Village of Cascade for the proprietor thereof and S S Richardson the proprietor
of the said plat and who caused the same to be made do hereby certify that the amended is a true map or plat of the said village
and that it embraces the following described lands viz commencing at a red cedar post in the center of Cascade street and also in
the center of River street thence N. 38 3/4° W along the center of Cascade street seven and one third (7 1/3) rods thence easterly at a right
angle with Cascade street two (2) rods to the place of beginning thence N. 38 3/4° W along the margin of Cascade street four (4) chains
and fifty four (54) links to the north line of Orchard street thence N. 57° E along the north line of Orchard street seventeen (17)
chains and ten (10) links thence S 33° E five (5) chains and ninety (90) links to the north margin of River street thence S 57° W
along the north margin of River street thirteen (13) chains and eighty (80) links to lands known as the Hotel Property thence
N 38 3/4° W one (1) chain and seventy (70) links to the north east corner of said Hotel property thence S 52 1/4° W along the north
line of the Hotel Property two and 1/2 (2 1/2) chains to the place of beginning all of the above described land being on the west fraction
of the N. E. fractional quarter (1/4) of section sixteen (16) and the south east fractional quarter of section nine (9) north of Range ten (10)
West Michigan and we further certify and declare that the lines of the said plat are set by their true course and lengths by figures
placed on or near said lines and that the blocks and lots are numbered by figures placed in or near the center of each block and lot
and the site of the lots are marked by figures denoting links in witness whereof we in pursuance of the Statute in such case made
and provided have hereunto set our hands and seals this 12 day of October A.D. 1872
Signed Sealed and acknowledged in presence of John A. Beaman
State of Michigan) ss } John A. Beaman
County of Kent } Civil Engineer and Surveyor who made

the amended map or plat and S. S. Richardson proprietor of the same and who caused the said map or plat to be made and
did severally acknowledge said map or plat and the following explanation thereof to be their free act and deed
Public in and for said County personally appeared R. S. Jackson Civil Engineer and Surveyor who made
and acknowledged in presence of John A. Beaman
John A. Beaman
Notary Public
Kent County
Michigan

I hereby certify that this plat is a correct copy of the plat now
on record in the Register of Deeds office being made under
the supervision of the Auditor General by tracing the plat
on record and affixing thereto a carefully compared copy
of the dedication and certificate
Dated this 18th day of January 1910

John B. LeFramboise
Clerk and Gen. Dep.