


Recd for Record Dec 1st AD. 1871 at 4 o'clock P.M.
Jas G. Buckwith
Register

Part I

KIES' ADDITION

To the Village of Casnovia

SURVEYED BY J.B. Colton.

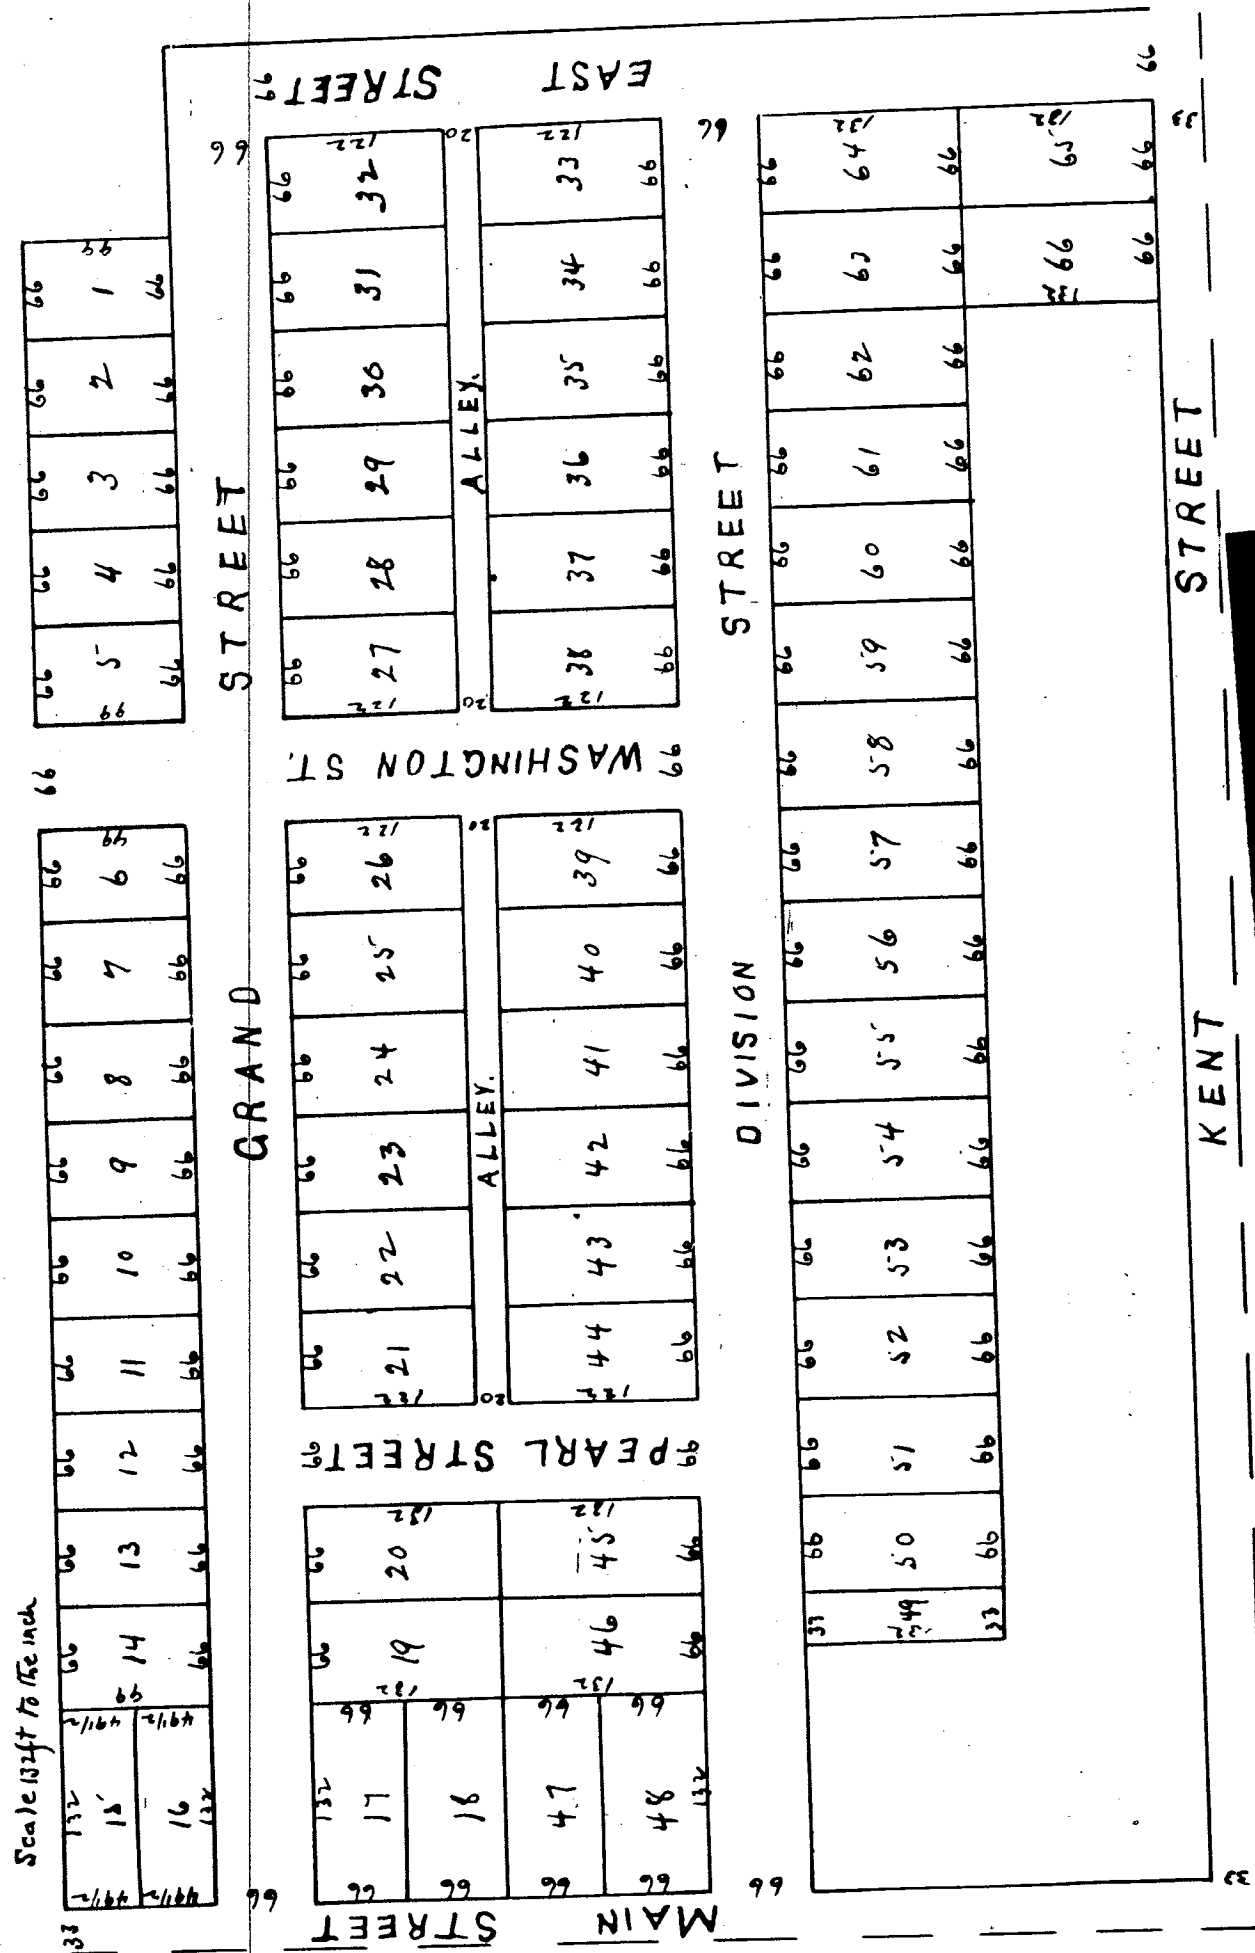

State of Michigan } a.c.
County of Kent

Known all men by their parents that we join a better civil Engage and Amey who made this Map or Plat of his Addition to the Village of Lawrence for the population there
and Sarah his owner of the land hereafter described and purchaser of said addition who caused said plat to be made at Nantux city, that this is a true Map or Plat
of said Addition and that it embraces the following described land to wit commencing on the West line of Section Number 191 in Township 7^N Range 6^E (12) 1/2
at a point north to Two Hundred and thirty three (233) feet North of the South West corner of said Section, running thence North on the section line Four Hundred and thirty three (433)
feet, thence East parallel with the South line of said Section Eleven Hundred and thirty five (1135) feet thence South parallel with the West line of said Section
thirty nine (39) feet, thence East parallel with the South line of said Section One Hundred and thirty two (132) feet thence North parallel with the West
line of said Section Six Hundred and thirty three (633) feet to the Section line, thence West on the section line One Hundred and thirty eight (138) feet
Three North parallel with the West line of said Section One Hundred and thirty five (135) feet, thence West parallel with the South line of said Section
Eight Hundred and thirty one (831) feet thence North parallel with the West line of said Section One Hundred and thirty five (135) feet, thence West on
thence placed on said Map in their true place, add that each and all of them run parallel with the Section line and are hereby dedicated to the public
as highways. Over lots are numbered by progressive numbers from 1 to 6 inclusive and that the number are plainly marked by figures placed near the
center of each lot. That the foregoing plat and width of all these lots and alleys are plainly defined and marked upon the south and sides of Survey
the figures showing feet and fractions of a foot.

The Witness whereof we in presence of the State in such case made and provided have herunto set our hands and seals this 21st day of November A.D. 1871

signed sealed and acknowledged in presence of
Wm. Blair and Joseph Rice } witnesses to
Mrs. Ackworth H. B. Barray witnesses to John B. Cotton signature

State of Michigan }
County of Kent

On the 21st day of November A.D. 1871 before me a Notary Public in and for said County personally appeared Sarah Kierpatrick of the land described in the foregoing dedication of the plat of her Addition to the Village of Barabara and who caused said Plat or Map to be made and acknowledged the execution hereof and the dedication of said land and allegs to be her free act and deed for the use and purpose therein mentioned.

Notary Public
Nov. 21 1871

State of Michigan }
County of Kent

On the 1st day of December A.D. 1871 before me a Notary Public in and for said County personally appeared John B. Cotton, Clerk of Court and Surveyor who averred & says: Addition to the Village of Danvers and acknowledgment of the foregoing Map or Plan to be made in accordance to said survey of history certify that this Plan is a correct copy of the Plan now on record in the Registry of Deeds office, being made under the supervision of the Auditor General by having the Plan on record and affixing thereon a carefully compared copy of the dedication and certificate

Notary Public
Wm T. C. Mink
Jm B. Schmitt

sealed this 3rd day of Oct. 1910
 Geo. W. Bennett
 Clerk And. Leach's Right

✓ PLAT - KENWOOD ADDITION TO CITY OF GRAND RAPIDS

In re petition)
Harriet Garfield)
to Vacate part)
of Plat)

ORDERED: That Lots 1 to 13 of BLOCK 3 and that part of an ALLEY, the North line of which is 153 feet from North line of Sec. 7, commencing at a point on said line 709 2/10 feet from West line thereof, Thence East 123 15/100 feet, thence South 15 feet, thence West 123 15/100 feet, North to place of beginning. Also another ALLEY commencing at a point 153 feet from North line of said Section 842 35/100 feet from West line said Section, thence South 1562 feet, West 15 feet, North to place of beginning, be and the same are hereby VACATED

Order Judge
W.B.Perkins
Sept 29, 1903
No. 20405

Val- 53- Page- 3659 ✓

✓ PLAT- KENWOOD Addition to City of Grand Rapids

In re petition)
Frank J. Cook)
to Vacate part)
of ALLEY)

ORDERED: That part of an Alley running East and West, lying between Lots 4-5-6 and Lot 7, Block 2, be and the same is hereby VACATED.

Order Judge
W.B.Perkins
June 5, 1905
No. 20869

Val- 53- Page- 3659 ✓


✓ PLAT- KIES ADDITION TO VILLAGE OF CASNOVIA

In re petition)
Sarah Kies to vacate)
part of Plat)

ORDERED: That Lots 10 to 24 inclusive and Lots 65 and 66 be and the same are hereby VACATED.
and lots 45 to 53 inclusive

Order Judge
Wm E Grove
May 9, 1898
No. 19050

Val- 152- Page- 12797 ✓

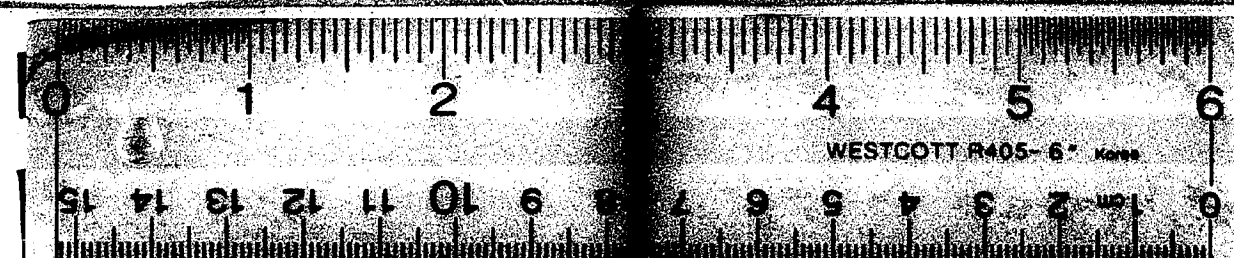

16 X