


MAP
of
HOGEBROOM'S ADDITION
to the
CITY OF GRAND RAPIDS

Read for Record July 16th A.D. 1872 at 5 o'clock P.M.
Wm. B. Beckwith
Register

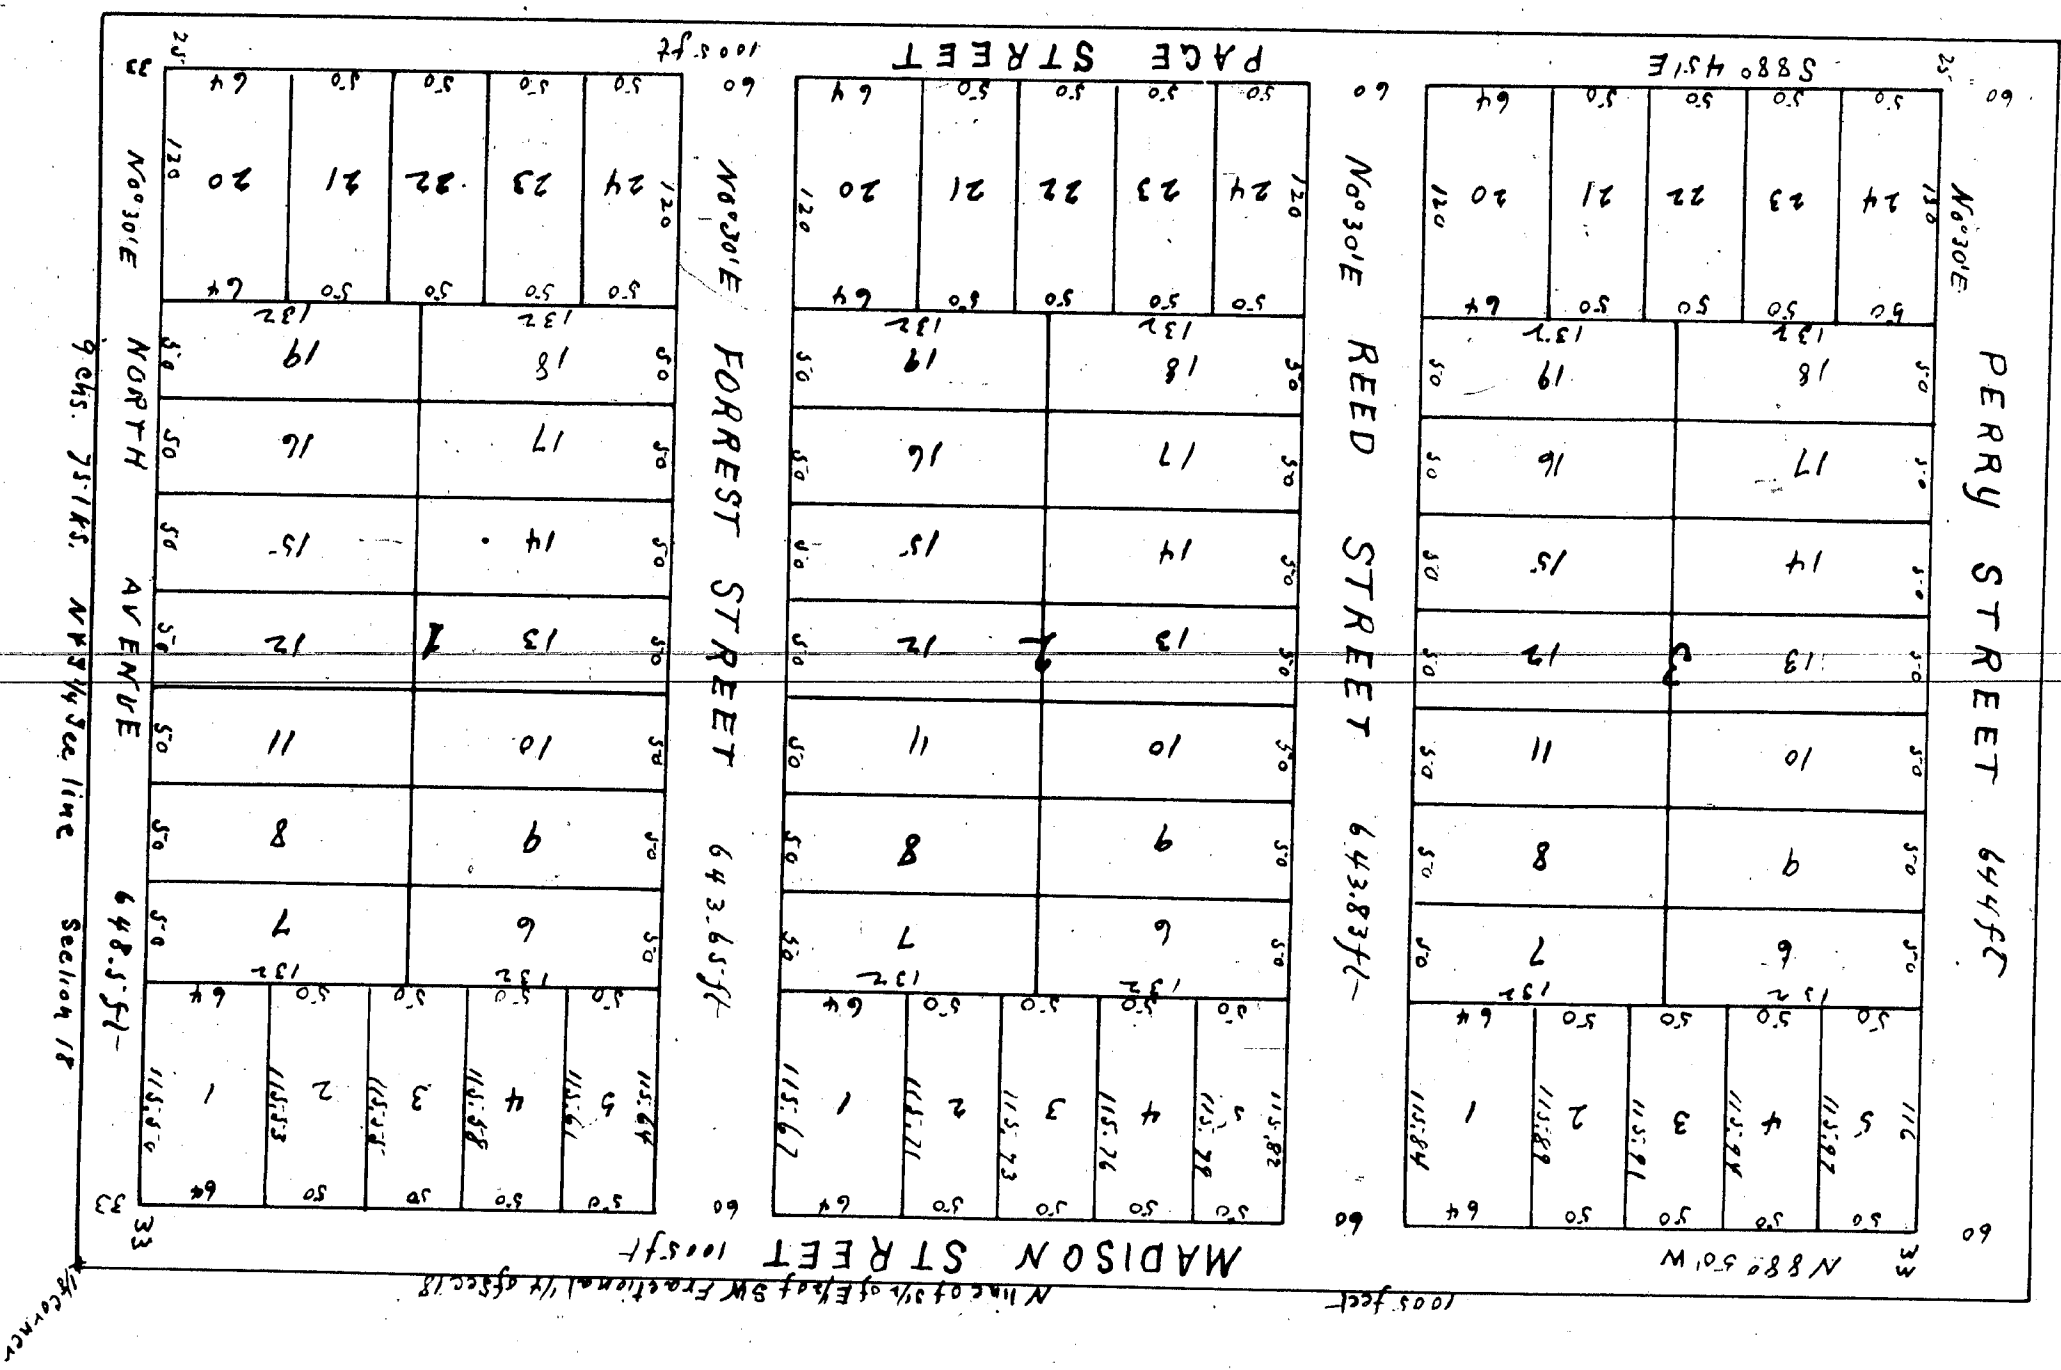

Part II

Know all men by these presents that Benjamin V. Page of the City of Chicago County of Cook and State of Illinois who is the proprietor of the following tract of land, Situate in the City of Grand Rapids County of Kent and State of Michigan to wit: Part of the South half of the East half of the South West fractional quarter of Section Eighteen (18) Township Seven (7) North of Range Eleven (11) West, bounded as follows: Beginning at the North East corner of said South half of the East half of the South West fractional quarter, said Tract West along the north line thereof one thousand and five (1005) feet, thence South parallel to the quarter line running North and South through section Eighteen (18) six hundred and forty four (644) feet, thence East one thousand and five (1005) feet to said quarter line, thence north along said quarter line six hundred and forty three and one half (643 1/2) feet to the place of beginning - has caused the same to be subdivided into lots and streets and platting for record under the name of "Nobleborne Addition" to the City of Grand Rapids, That said Addition was surveyed and platted by Emory W. Munuscher a Civil Engineer and Surveyor at the request of said proprietors and that the accompanying plat is a true map of said addition. The blocks are numbered consecutively from One (1) to Nine (9) and the lots in each block from One (1) to Twenty four (24) and the number of each is placed near its center on the plat. The dimensions of each lot are represented by figures placed on the sides of the lots on the plat which figures are intended to represent feet and decimals of a foot. - The length and width of each street - are indicated by figures on the plat - and said streets are hereby dedicated to the use of the public as highways. And Belle F. Page Wife of said Benjamin V. Page, hereby has her down in the dedication of said streets In witness whereof the said Benjamin V. Page, the said proprietors, the said Belle F. Page Wife of the said Benjamin V. Page and the said Emory W. Munuscher said Civil Engineer and Surveyor have hereunto set their hands and seals this third day of June A.D. 1872

Benj V. Page
Belle F Page
E W. Munuscher

State of Illinois }
Cook County } ss. I Samuel D. Perry a Notary Public in and for City of Chicago and residing therein in said County in the State of Illinois do hereby certify that Benjamin V. Page & Belle F. Page who are personally known by me to be the same persons whose names are subscribed to the annexed deed appeared before me this day in person and acknowledged that they had signed sealed and delivered the said instrument of writing as their free act and deed for the uses and purposes therein expressed and the said Belle F. Page wife of the said B. V. Page having been by me examined separately and apart and out of hearing of her husband and the contents and meaning of the said instrument of writing having been by me made known and fully explained to her acknowledged that she had freely and voluntarily executed the same without any compulsion of her said husband and relinquished her down to her hands and tenements therein mentioned and that she does not wish to retract the same. Given under my hand and Notarial seal this Eighth day of June A.D. 1872 Samuel D. Perry Notary Public

State of Illinois } ss. I George W. Wheeler, Clerk pro tem of the County Court of Cook County the same being a Court of record do hereby certify that Samuel D. Perry Esq whose name is subscribed to the proof or acknowledgment of the annexed instrument in writing was in the time of taking such proof or acknowledgment a Notary Public in and for the City of Chicago Cook County daily commissioned sworn and acting as such and authorized to take the same, that I am well acquainted with his hand writing and I verily believe that the signature to the said proof or acknowledgment is genuine and further that the annexed instrument is executed and acknowledged according to the laws of the State of Illinois and testimony whereof I have hereunto set my hand and affixed the seal of said Court at the City of Chicago in the said County this Eighth day of June 1872 Geo. W. Wheeler Clerk pro tem

State of Michigan } ss. On the third day of June A.D. 1872 before me a Notary Public in and for said County personally appeared County of Kent } the above named Emory W. Munuscher Civil Engineer and Surveyor known to me to be the person who executed the foregoing instrument and acknowledged the same to be his free act and deed for the uses and purposes thereinbefore set forth. Charles W. Marshall Notary Public Kent County Mich

I hereby certify that this plat is a correct copy of the plat now on record in the Register of Deeds of Kent County Mich and being true and correct under the supervision of the undersigned General by tracing the plat on record an attesting thereto a carefully compared Copy of the dedication and certification

Dated this 3rd day of Feb 1910
Geo W Bennett
Clerk and Civil Engt.