


Part I

Record for Record No. 27th A.D. 1871 at 9 O'clock A.M.
 By J. Beckwith
 Register

G. M. BARKER'S SUBDIVISION

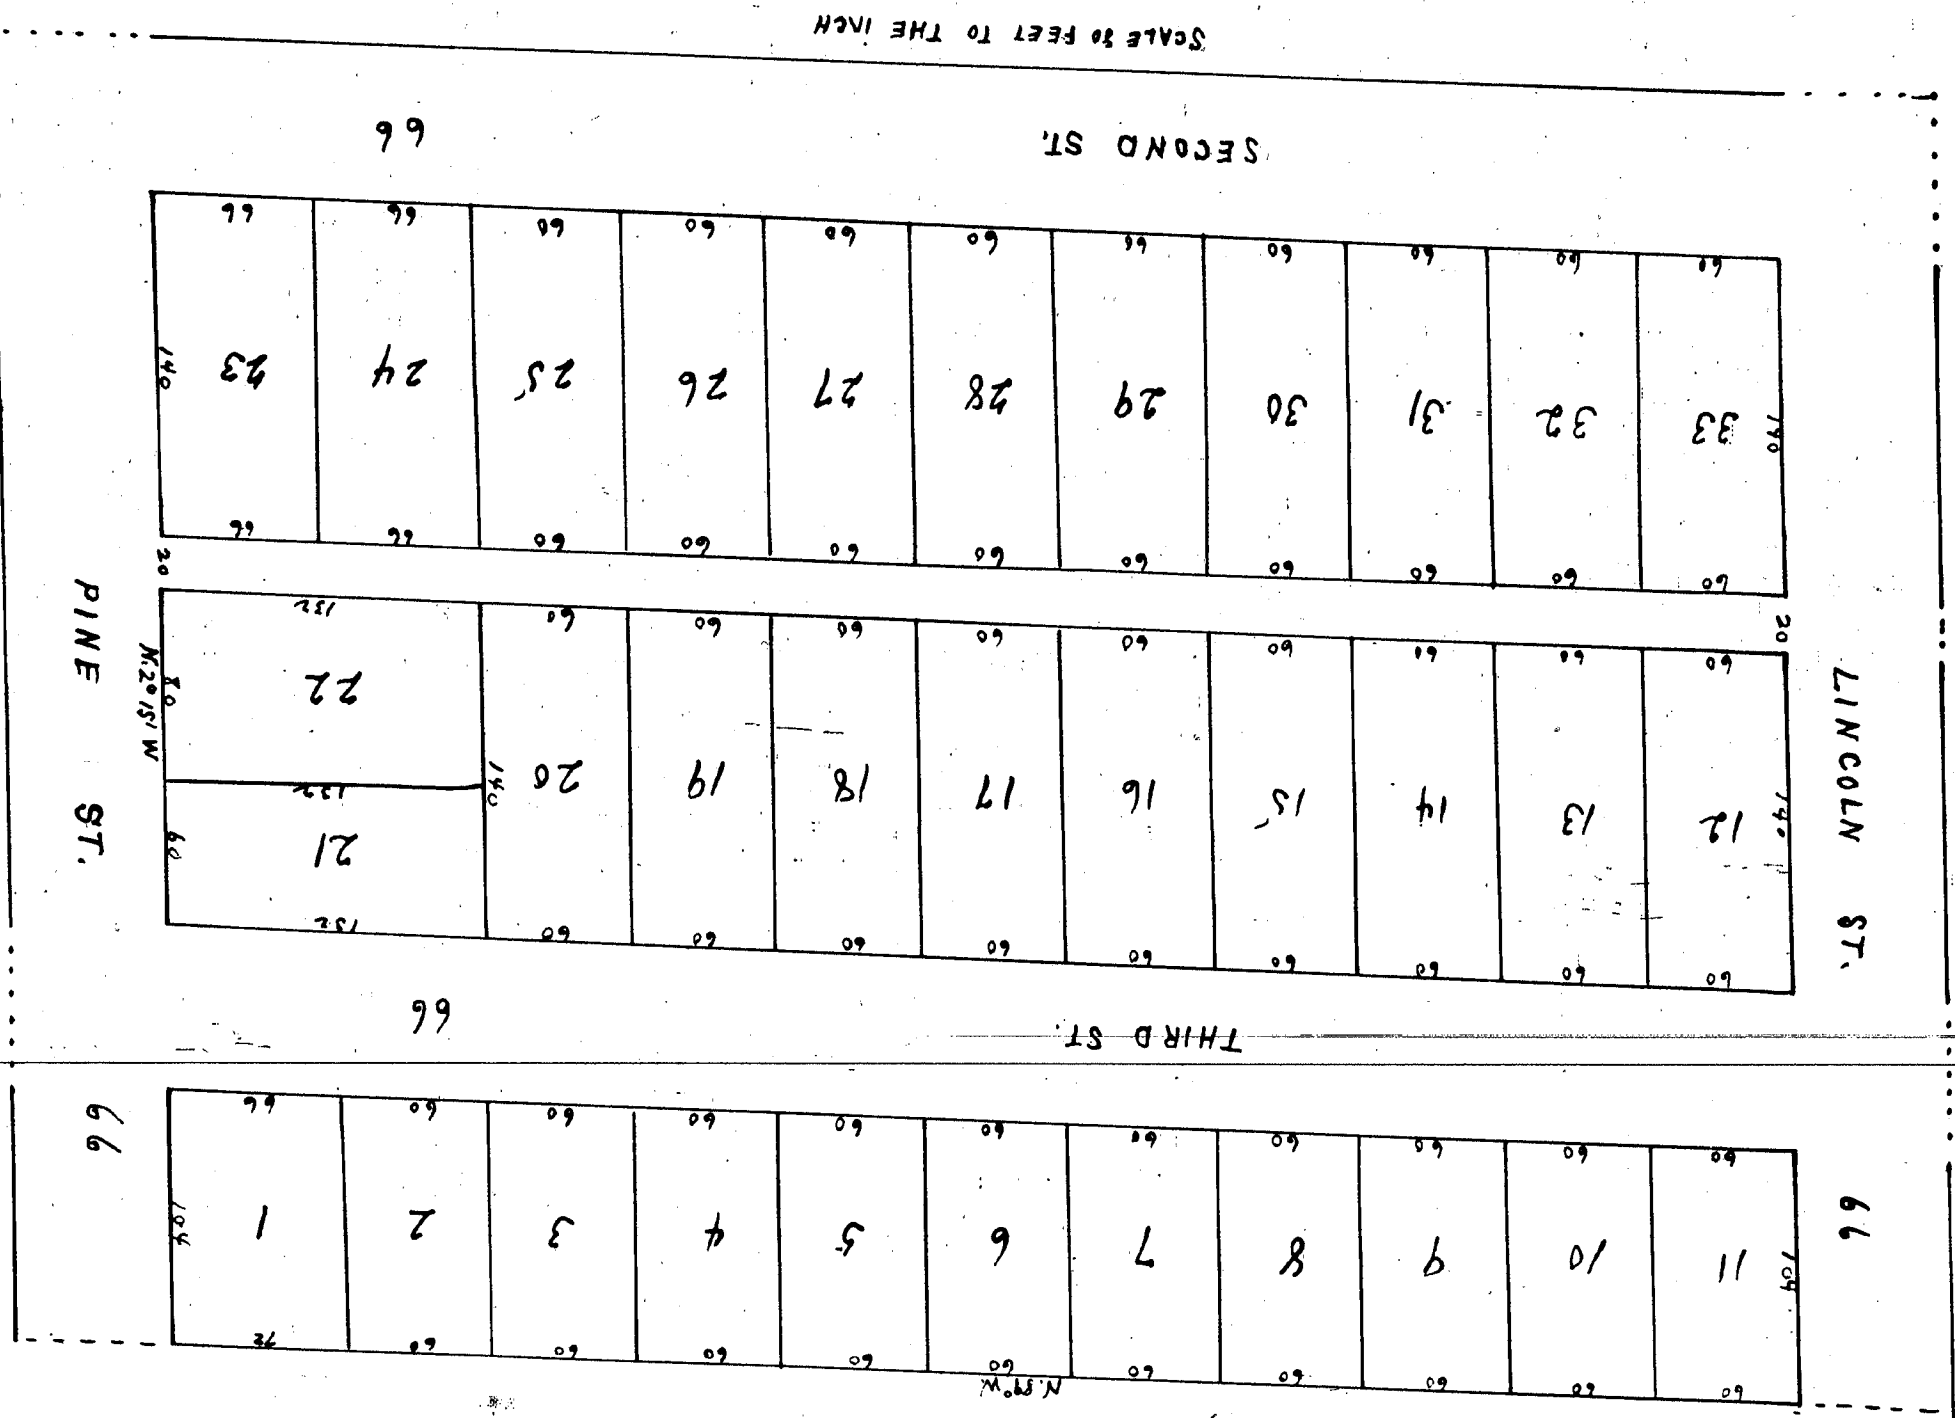

I hereby certify that this plat is a correct copy of the plat
 now on record in the office of the Register, being made under
 the supervision of the Auditor General by having the plat
 on record and affixing thereto a carefully compared copy
 of the dedication and certificate
 Dated this 17th day of Jan 1910
 Geo. W. Beckwith
 Clerk and Auditor Regt.

Part II

Know all men by these presents that I George M. Barker have caused the survey and subdivision of the following described piece of land which is bounded as follows. Commencing on the East line of Pine Street at a point which is seven hundred and eighty three feet North of the Section line and nine hundred and fifty five feet and eight inches East of the quarter line of Section number Twenty three of Town Seven North of Range number Twelve West, situate in the City of Grand Rapids Kent County and State of Michigan, thence West parallel with Bridge Street seven hundred and thirty eight feet, thence North parallel with the quarter line five hundred and thirty six feet to the subdivision line, thence East on the subdivision line seven hundred and thirty eight feet, thence South parallel with the quarter line five hundred and thirty six feet to the place of beginning. I hereby dedicate the same as shown on this map.

The lots are numbered from one to thirty three and the dimensions are given on each line in feet and are descriptions for sale

for public use

Signed in the presence of

H. A. Vedders

Notary Vedders

State of Michigan

Kent County ss

County the within named George M. Barker known by me to be the person who executed the within map and acknowledged the same to be his free act and deed for the purposes therein expressed and the said Cordelia Barker on a private examination by me separate and apart from her husband acknowledged that she executed the same freely and without any fear or compulsion from any one. H. A. Vedders

Geo. M. Barker (L.S.)

Cordelia Barker (L.S.)

Know all men by these presents that I Knowlton S. Pettibone Surveyor and Engineer have surveyed for George M. Barker the piece of land described by him and the lots and streets as shown on this map, is a true and correct representation thereof to the best of my knowledge and ability

State of Michigan

Kent County ss

County the within named Knowlton S. Pettibone Surveyor and Engineer known to me as such and acknowledged the same to be his free act and deed

H. A. Vedders Notary Public

Kent County Michigan