


Part I
Scribner & Turner's
SECOND
ADDITION TO THE
C II II Y
of
GRAND RAPIDS
KENT CO. MICH.

Surveyed and plotted by Coffinberry & Steels Civil Engrs
Rec'd for Record Oct 29th A.D. 1872 AT 12 M.
Wm. G. Beckwith
Register

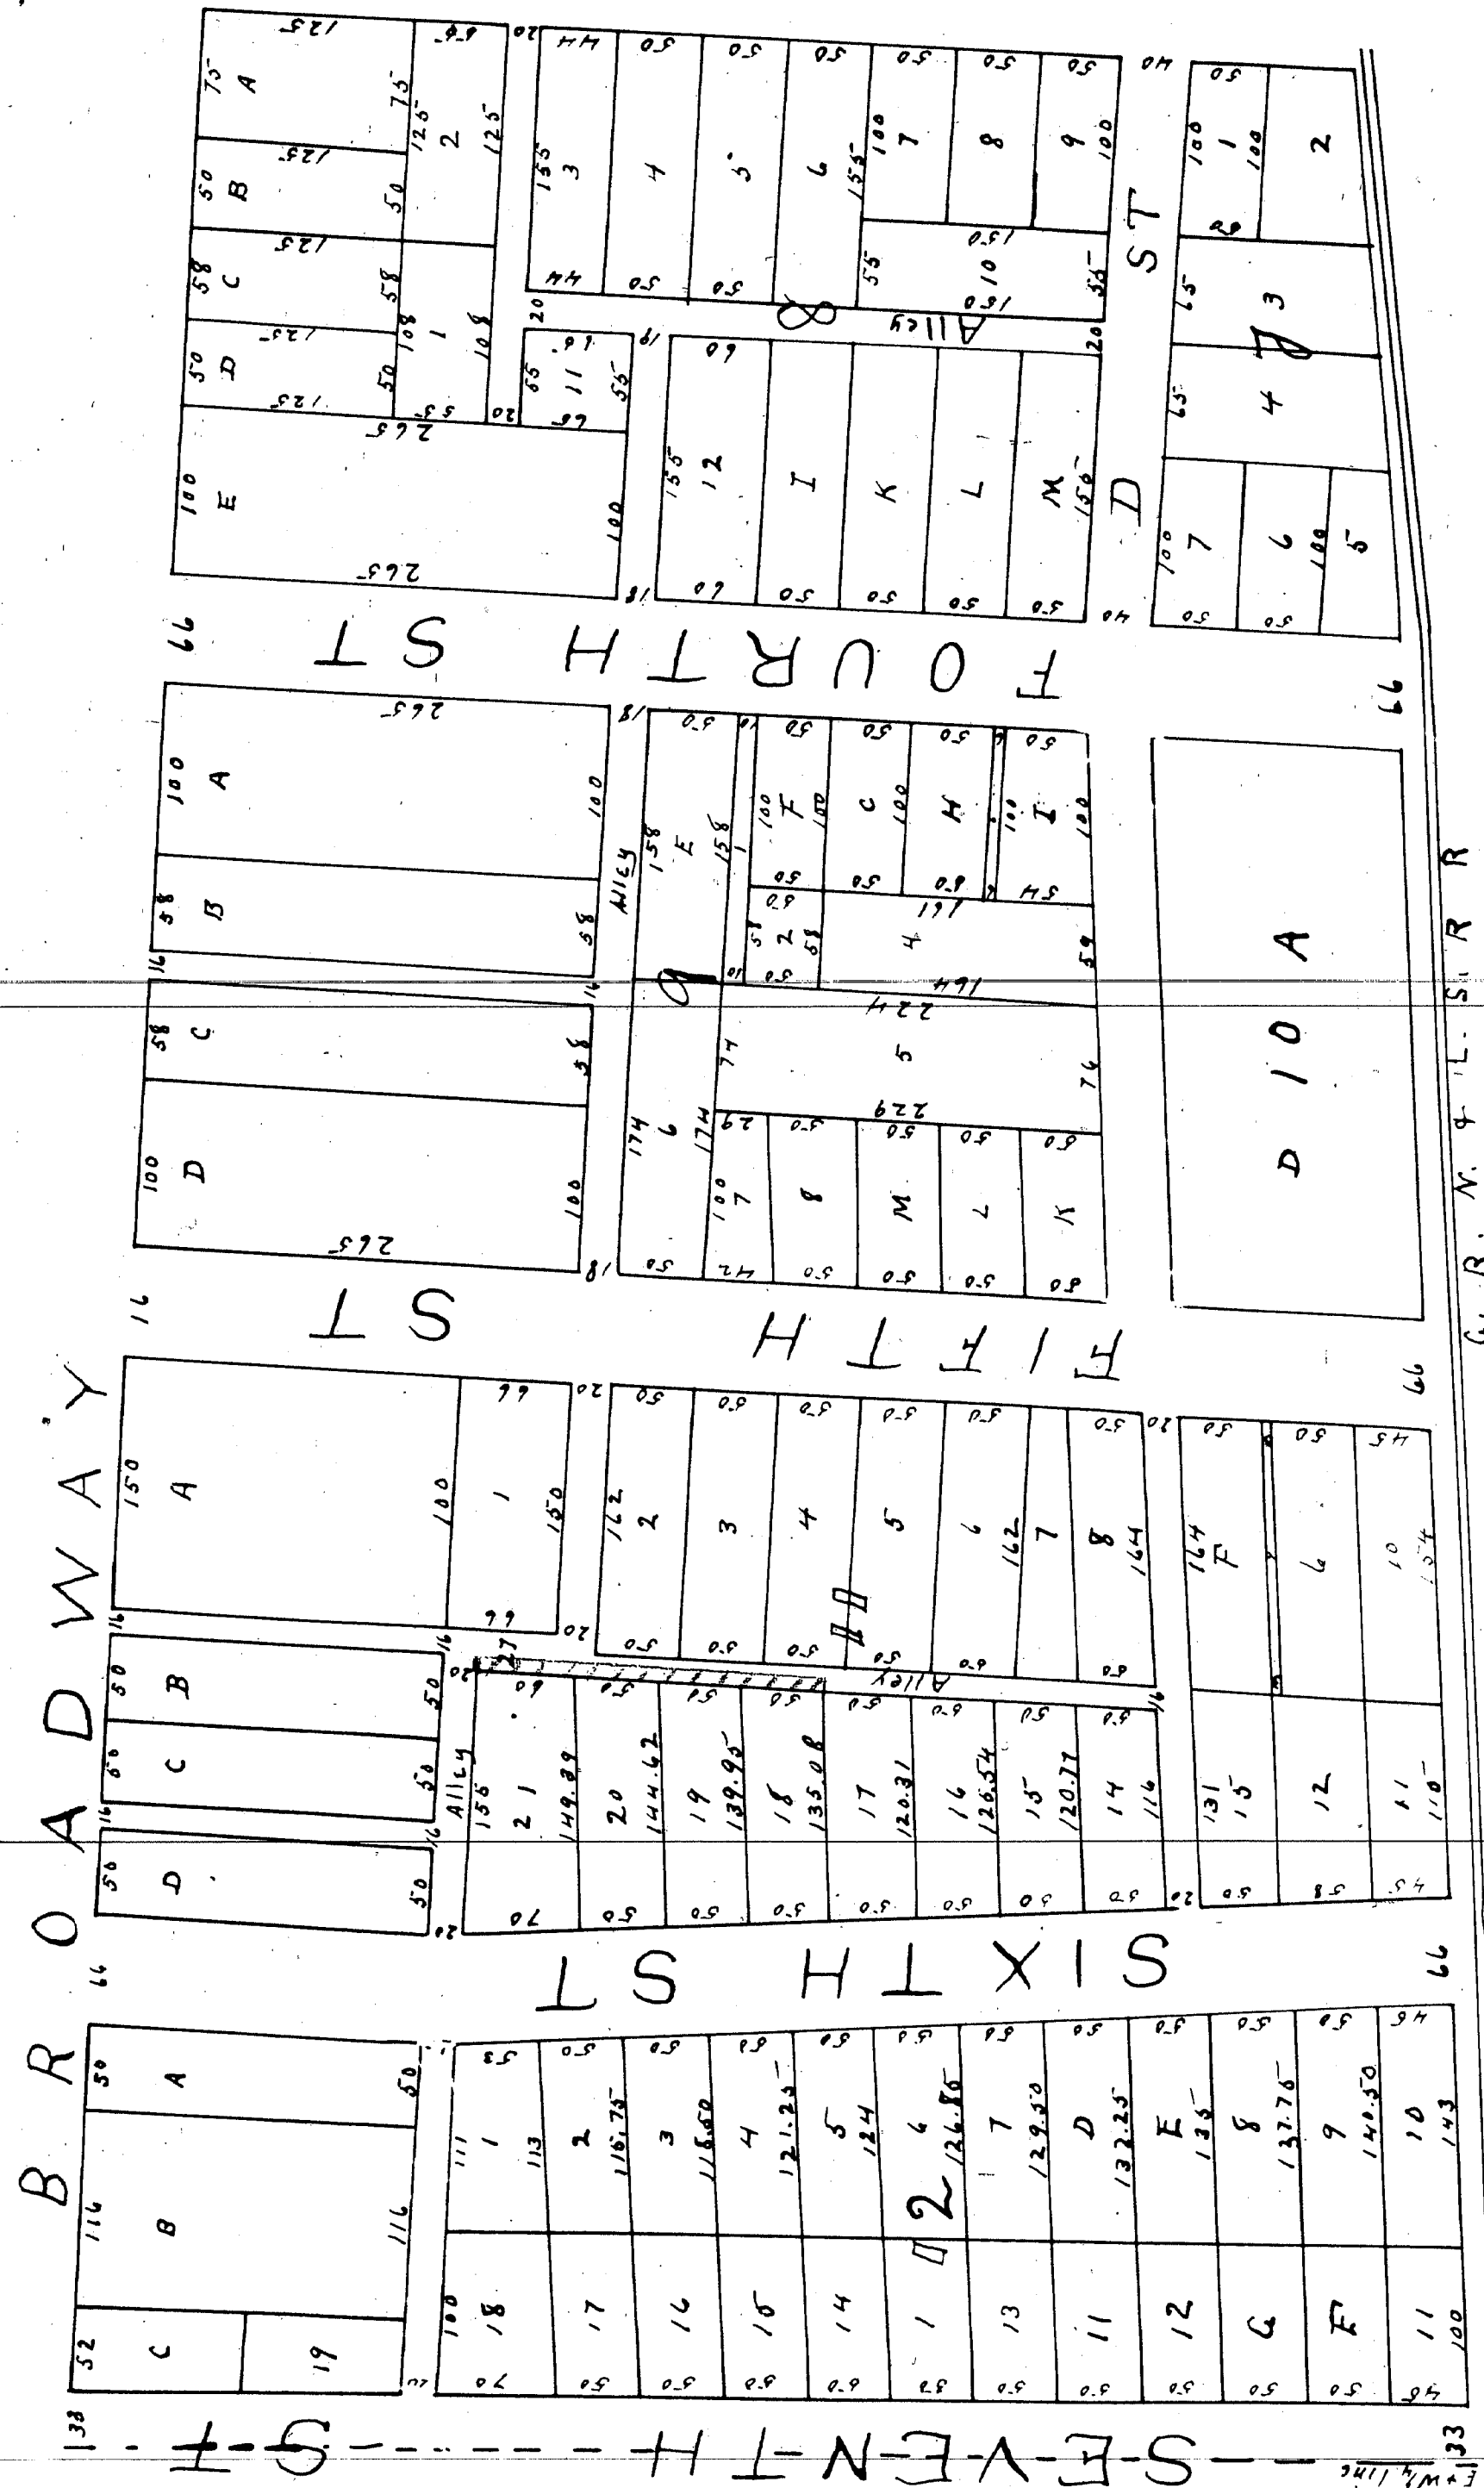

we of our No 1243 which are whereby the proprietors
figures placed near the center thereof from one to twenty one the lots on said Block in Section in Section
figures placed near the center of each the figures at the sides and in one of the lots designated their respective length and width

In witness thereof the proprietors James Scribner and Elphalett H Turner have on this eleventh day of December in the year
thousand eight hundred and forty seven set their hands and seals
Signed sealed and delivered in presence of
S. L. Withney
Edward E Sergeant

* a part of this belonging here
was so mutilated by said plat
being done that it cannot be
read J B Stewart
Register

State of Michigan }
County of Kent }

Be it remembered that on this eleventh day of December in the year of our Lord one
thousand eight hundred and forty seven personally appeared before me a Notary
for said County the above named James Scribner and Elphalett H Turner proprietors
of the village of Grand Rapids on the West Bank of Grand River made and
above memorandum and acknowledged the foregoing plat to be by their made and that the within
specifications by them signed decided the land blotted the street with their landmarks corners and
extent all the lots in blocks or sections on said Plat intended for sale are numbered progressively
with their proper length & width note in figures on each lot as is set forth in the above memorandum

Register Office } I hereby certify that this Plat memorandum was
Kent County } Received for record Dec 14th 1847 at 10 minutes before 5
o'clock P.M. and is recorded in title of Block on

Page 323, 323, 324,

John M. Fox
Register


Solomon L. Withney Notary Public
For Kent County Michigan

State of Michigan } I hereby certify that this Plat and Memorandum
Kent Co. Register Office } was Received for Record Dec. 30th 1863 at 4 o'clock P.M.

John R Stewart
Register

I hereby certify that ~~this~~ this plat is a correct copy of
the plat now on record in the Register of Deeds office
being made under the supervision of the Auditor General
by tracing the plat on record and affording thereto a
carefully compared copy of the dedication and certificate
Dated Feb. 10th 1910

John La Fontaine
Clerk Aud. Gen. Mich.

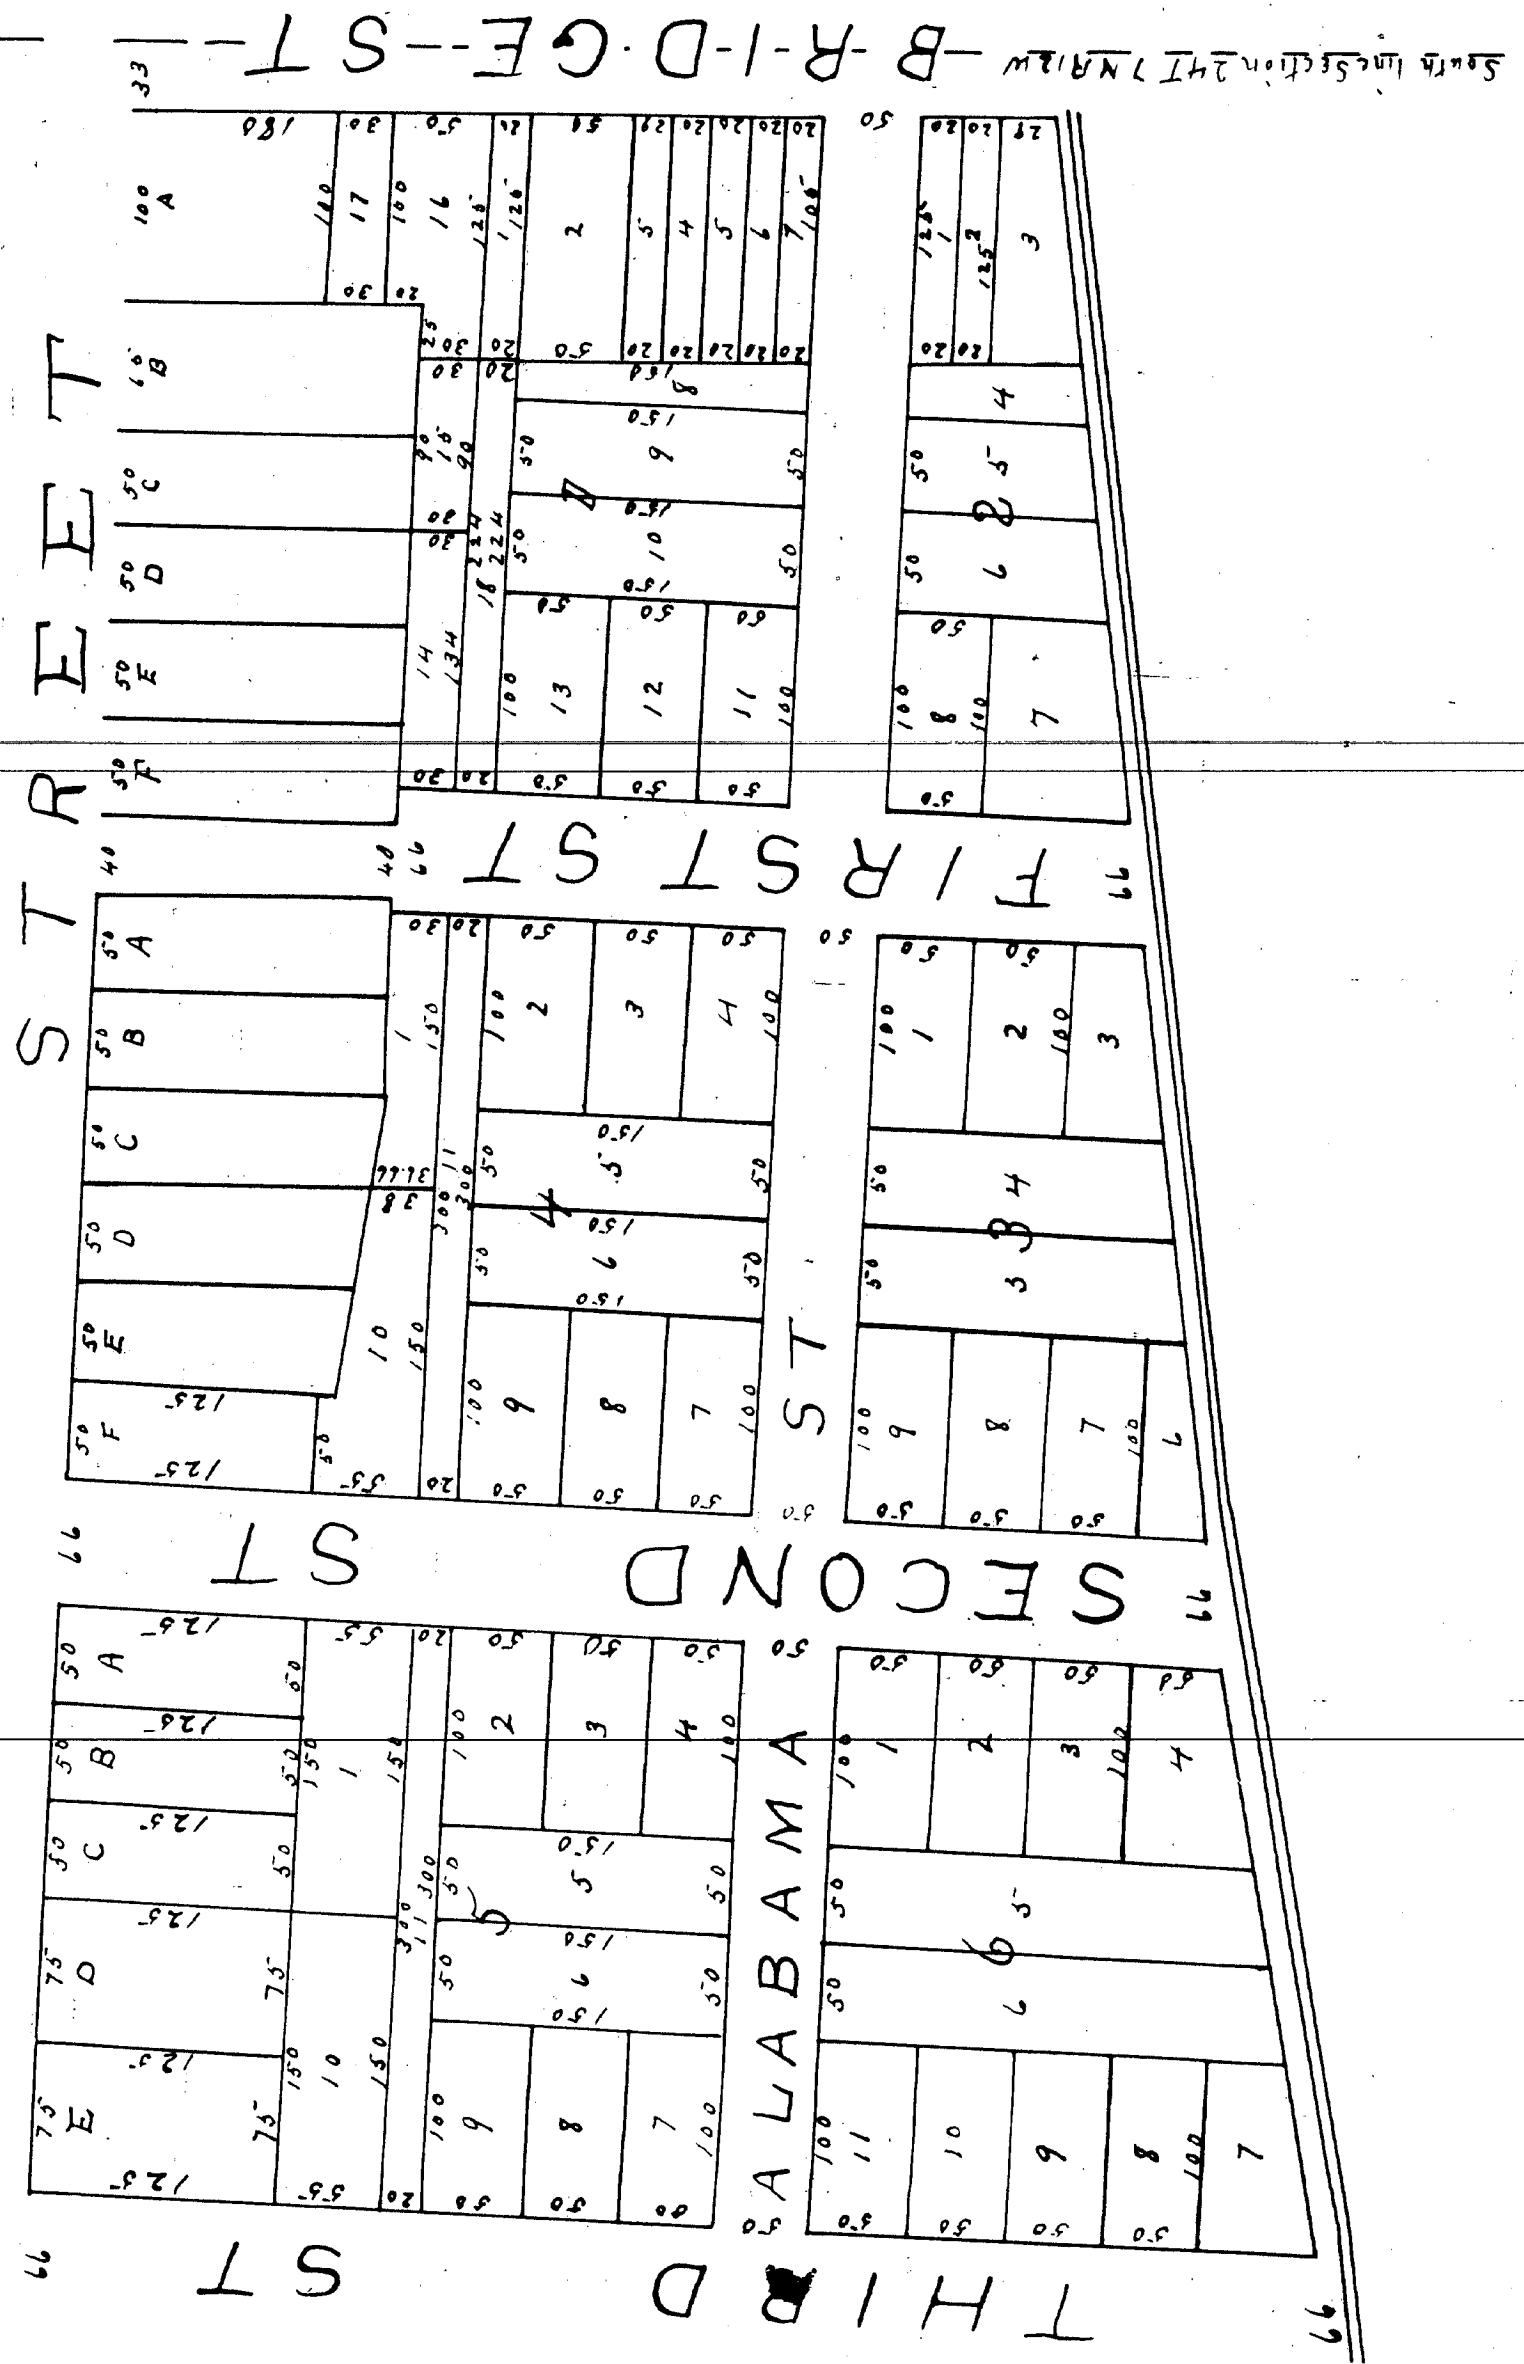

Part III