


ARUNA BRADFORD

ADDITION

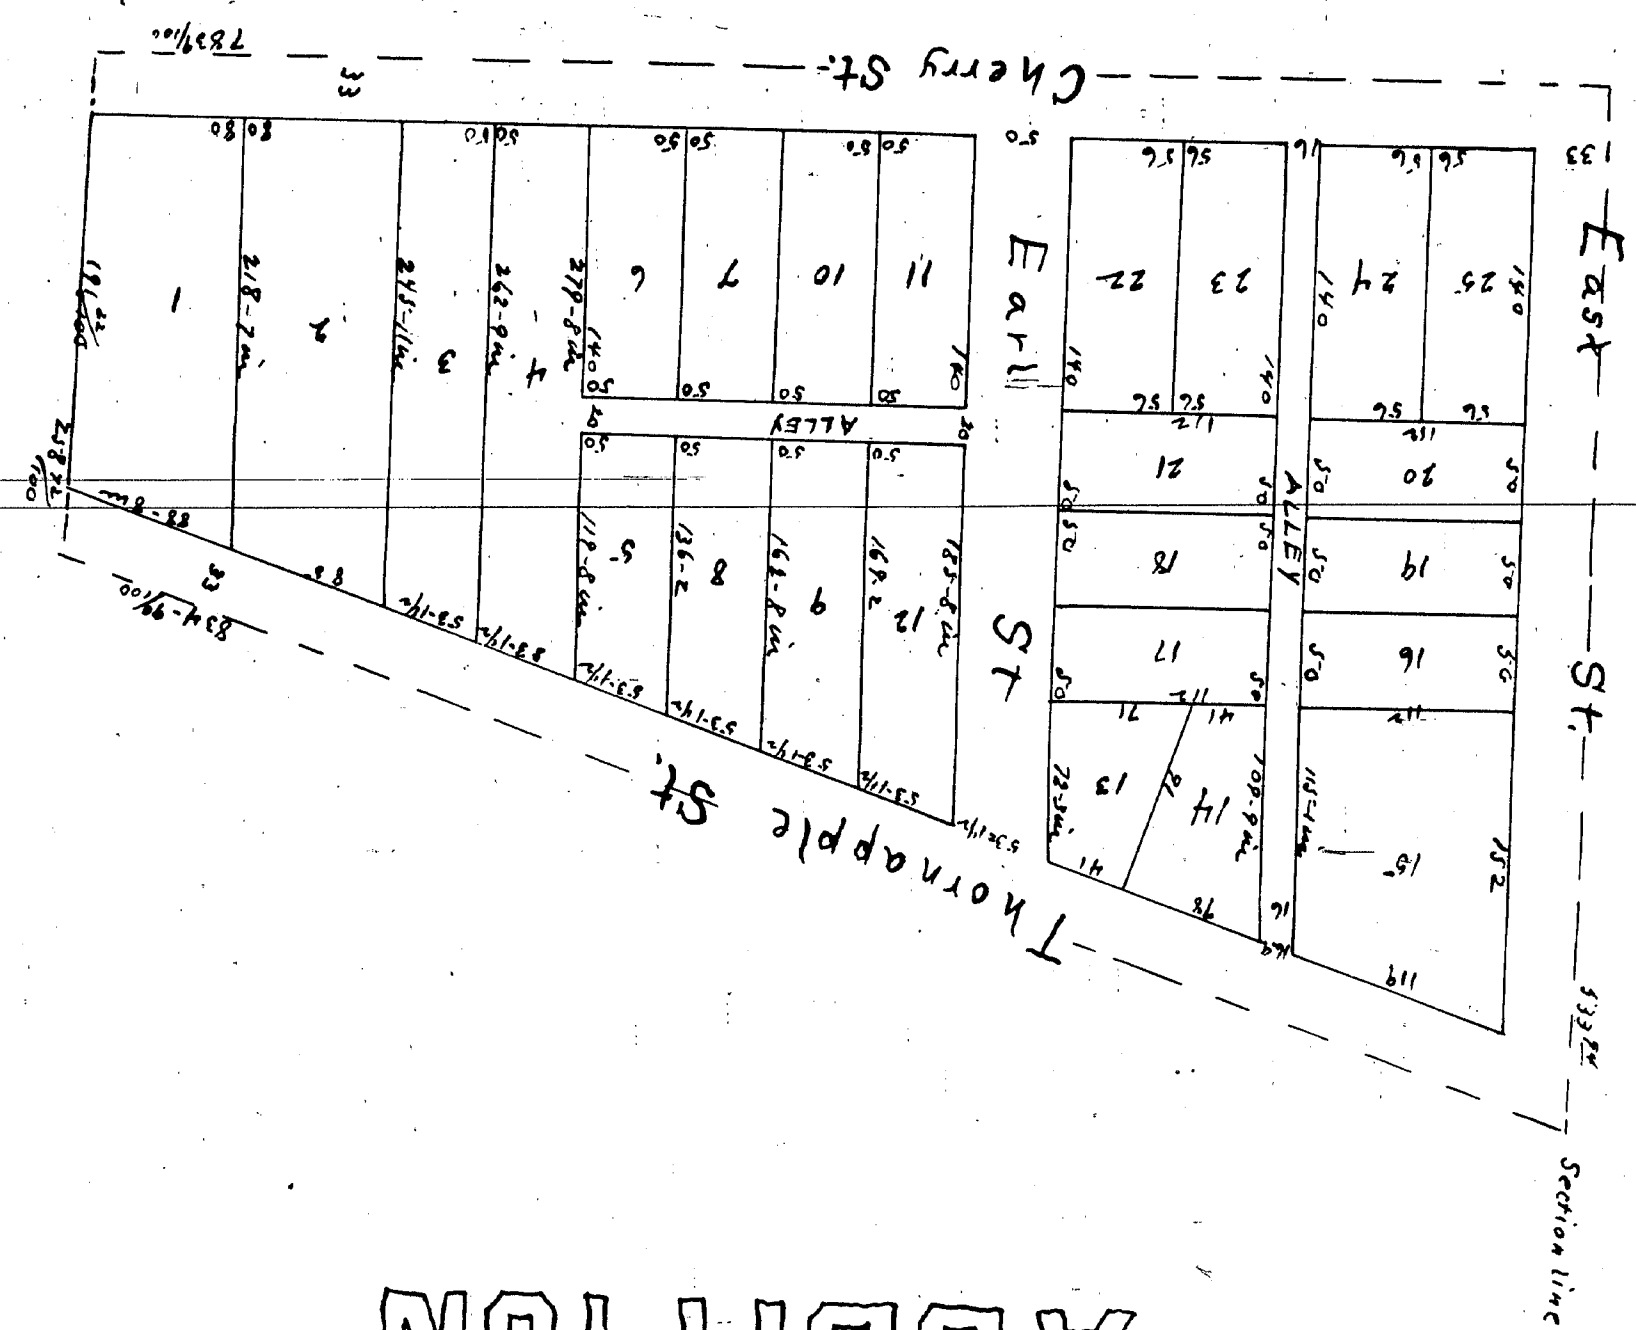

Part 11

Know all men by these presents, that I Anna Bradford have caused a survey and subdivision of the following described piece of land situate on section Twenty Nine (29) Township No Seven 7 North of Range No 11 Elroy (11) West and 13minded as follows. Beginning on the section line Ten 10 chains and nine links (9) North of the quarter Post between Sections Twenty Nine (29) and Thirty (30) Thence south seventy (70) Degrees East along the center line of the Thornapple Road Eight hundred and thirty four 834.98% feet. Thence south parallel with the section line Two hundred and fifty eight 588.72% feet to the center line of the Portwick Road as called thence (589.30%) south eighty nine degrees and thirty minutes west along the center line of said highway Seven hundred and eighty three (783.79%) feet to the section line thence North on the section line Two hundred and thirty three (633.94%) feet to the place of Beginning. I hereby dedicate the same as shown on the within map the lot are numbered from one to twenty five inclusive and the dimensions are given in feet and inches on each line and designed for private buildings the Alley extending from Cherry street to Thornapple street is sixteen (16) feet wide and is public property for the use of adjoining lots. Each street is fifty feet wide Extending from Cherry street to Thornapple street and is for a Public Highway. The Alley in the rear of lots 5, 6, 7, 8, 9, 10, 11 & 12 five, six, seven, eight, nine, ten, eleven and twelve is private property held in common for the use of said lots and is twenty (20) feet wide by two hundred (200) long. The piece of land herebefore deeded to Peter S. Fort was intended to define the boundary known as lot (1) of the within plat and this to be a correction of all errors in description Also the piece deeded to Charlotte F Yokum was intended to define the boundary of the south half of lot Two (2) and this to be a correction of all errors in description Also the piece deeded to Sarah Dunderhof was intended to define the boundary of lot Three (3) excepting One hundred and thirty (130) feet North and South by (60) feet off from the south end and this is a correction of errors in description. Also the piece of land deeded to Lewis E. Hawkins was intended to define the boundary of lot Four (4) and this is a correction of all errors in description. Also the piece of land herebefore deeded to Eliza Martin was intended to define the boundary of lot five (5) and this is to be a correction of all errors in description and said pieces are to be hereafter known and described according to the numbers designated on the within Plat. Peter S. Fort (2) Charlotte F Yokum (2) Eliza Dunderhof (2) Lewis E. Hawkins (2) Eliza Martin (2) In presence of P. S. Yokum (2) L. Dunderhof (2) M. E. Carpenter (2)

Anna Bradford executes the within plat as proprietor of the said Plat except lots 1, 2, 4, 5 and 130 feet off from the south end of lot 3

Anna Bradford (2) In presence of L. Dunderhof Alfred Crawford

Know all men that I Knowlton S. Pettibone Surveyor and Civil Engineer have surveyed for Anna Bradford the within described piece of land as shown by the within Plat into lots, streets and alleys which is a true and correct representation thereof to the best of my knowledge and ability

State of Michigan On this Eighth day of June One thousand eight hundred and seventy two before me a Notary Public in and for said County personally June A.D. 1872 appeared Knowlton S. Pettibone known to me to be the Surveyor and Civil Engineer and acknowledged the same to be his free act and deed County of Kent

State of Michigan On this Eighth day of June One thousand eight hundred and seventy two before me a Notary Public in and for said County personally personally appeared Peter S. Fort Charlotte F Yokum Sarah Dunderhof Lewis E. Hawkins Eliza Martin and Anna Bradford known to me to be the persons who executed the within plat and acknowledged the same to be their free act and deed

I hereby certify that this plat is a correct copy of the plat now on record in the Register of deeds office, being made under the supervision of the Auditor General by tracing the plat on record and affixing thereto a carefully compared copy of the dedication and certification

Dated this 15th day of Jan 1910
Geo W Bennett

Clerk Aud. Seals. Dept.

Louisa Dunderhof, Notary Public.

Sarah Dunderhof (2)
Lewis E. Hawkins (2)
Eliza Martin (2)
In presence of
P. S. Yokum (2)
L. Dunderhof (2)
M. E. Carpenter (2)

Knowlton S. Pettibone

H. A. Bidder

Notary Public, Kent County