

MAP

Part I

OF

KENDALL'S

SECOND

RAPIDS


TO THE CITY OF
GRAND

ADDITION

State of Michigan } Passed Jan. and March 18th 1867
County of Kent } at 3 o'clock P.M.

Wm. B. Richards

Register of Deeds

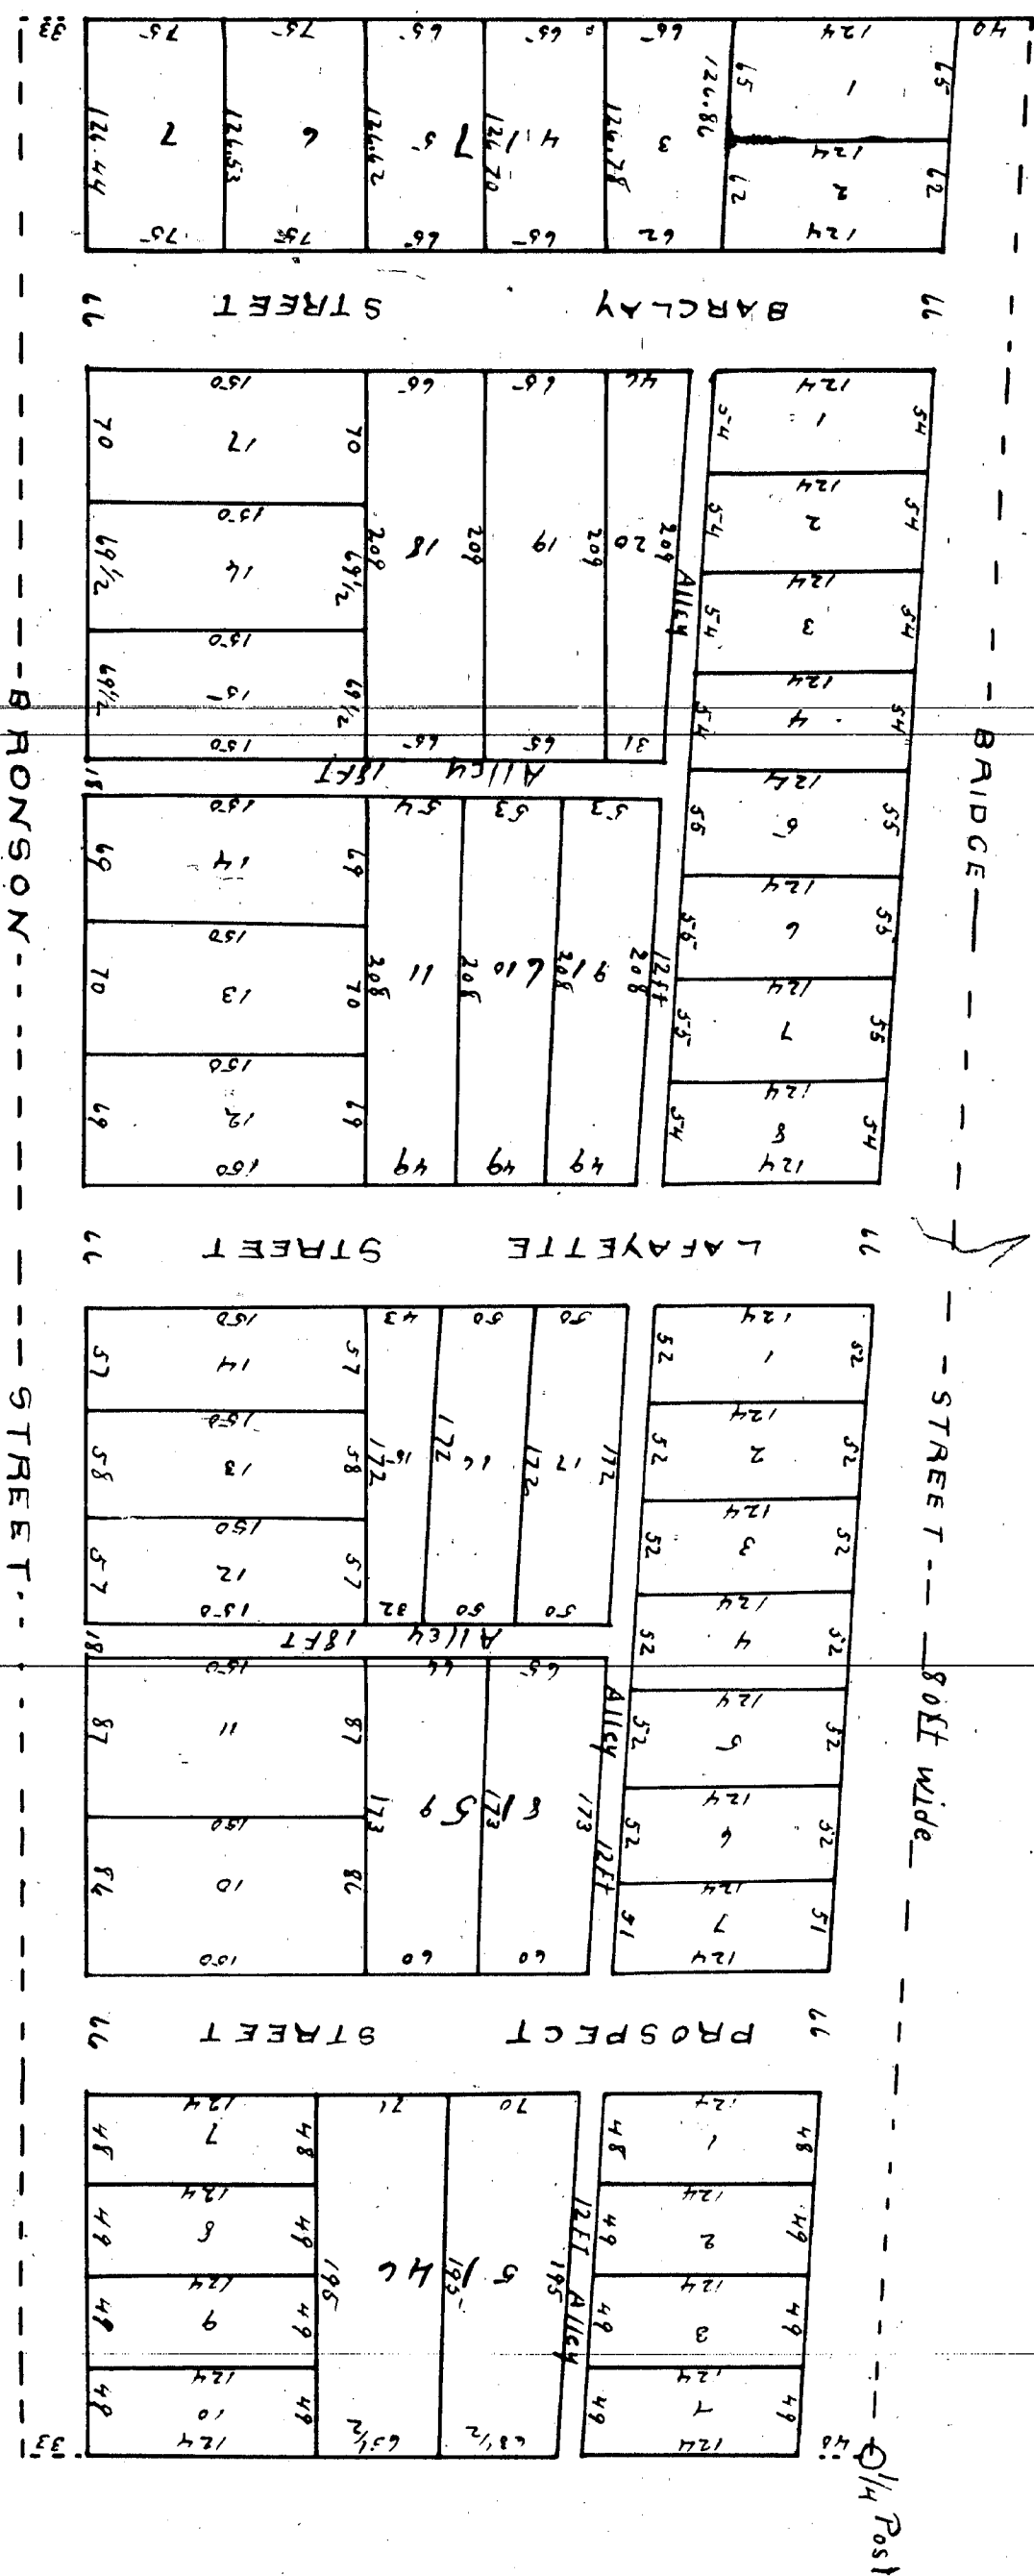

Scale 100 ft to 1 inch

Kendall's Second Addition

Part II

State of Michigan) ss Be it remembered that The foregoing is a plat of so much of the East half of the north west quarter of section number thirty (30) County of Kent in Township number seven (7) North Range number eleven (11) west in said county of Kent as is bounded and described follows to wit Commencing at the North east corner of Kendall's addition to the city of Grand Rapids said Kendall's addition was recorded March 14th 1864 in Liber One of Plats on pages 55 & 56 in the records of Kent County aforesaid thence north four hundred and sixty two (462) feet to the North east corner of said east half of North west quarter of section number thirty (30) thence West on the north line of said section number thirty (30) thirteen hundred and eighteen (1318) feet to the north west corner of said east half of north west Quarter of section number thirty (30) thence south five hundred and forty six (546) feet to the North west corner of said Kendall's addition thence easterly on the North line of said Kendall's addition thirteen hundred and seventeen + $\frac{4}{100}$ (1317 $\frac{4}{100}$) feet to the place of beginning

The portions of land hereby appropriated and set apart as public grounds are laid down and described on said plat as follows to wit what is laid down as Prospect street Lafayette street and Barclay street are each sixty six (66) feet wide and extend from the south to the North side of the land hereby platted and are each parallel with the East side of the land hereby platted - the center of said Prospect street is two hundred and twenty eight (228) feet west from the east side of the land hereby platted the center of said Lafayette street is four hundred and twenty nine (429) feet west from the center of Prospect street the center of said Barclay street is five hundred and one (501) feet west from the center of Lafayette street what is laid down as the north half of Bronson street is a strip of land thirty three (33) feet wide taken off and extending across the south side of the land hereby platted what is laid down as the south half of Bridge street is a strip of land forty (40) feet wide taken off and extending across the North side of the land hereby platted There are alleys twelve (12) feet wide running easterly and westerly through Block fourteen (14) fifteen (15) and sixteen (16) the center of said alleys are one hundred and thirty (130) feet south from Bridge street there is an alley eighteen (18) feet wide in Block number fifteen (15) the center of which is one hundred and eight two (182) feet west from and parallel with Prospect street extending from Bronson street North to the alley which is twelve (12) feet wide There is an alley eighteen (18) feet wide in block number sixteen (16) the center of which is two hundred and seventeen (217) feet west from and parallel with Lafayette street extending from Bronson street North to the alley which is twelve (12) feet wide The Blocks on the land hereby platted are designated by large figures in each Block in black ink being numbered from fourteen (14) to seventeen (17) inclusive The numbers of the lots in the respective blocks are designated by figures in red ink near the center of each lot The small figures in block ink upon the ends and sides of the lots designate respectively the precise length and width thereof In witness whereof George Kendall Proprietor of all the lands hereby platted excepting what is hereafter mentioned has hereunto set his hand and seal this day of February A D 1867 George Kendall (LS) John Whitmore and Mary A Whitmore execute this plat on the day and year aforesaid under their hands and seal as the proprietors of Lot number Five (5) in Block number fourteen (14) upon said plat John Whitmore (LS) Mary A Whitmore (LS) Amos D Rood and his wife Netta E Rood execute this plat on the day and year aforesaid as the proprietors of Lot number six (6) in Block number fourteen (14) under their hands and seal - Amos D Rood Netta E Rood (LS) John Ball executes this plat on the day and year aforesaid under his hand and seal as proprietor of Lot number ten (10) and eleven (11) in Block number fifteen (15) John Ball & Paris J Clark and his wife Mary J Clark execute this plat on the day and year aforesaid under their hands and seal as the proprietors of Lot number fourteen (14) and West half of Lot number thirteen (13) in Block number sixteen (16) Paris J Clark (LS) Mary J Clark (LS) Henry C Brooks and his wife Irene C Brooks execute this plat on the day and year aforesaid under their hands and seal as the proprietors of Lot number twelve (12) and the east half of Lot number thirteen (13) in Block number sixteen (16) Henry C Brooks (LS) Edward J Ward executes this plat under his hand and seal on the day of year aforesaid as the proprietor of Lot number fifteen (15) in Block number sixteen (16) Edward J Ward Harriet Harrington executes this plat under her hand & seal on the day and year aforesaid as the proprietor of Lot number sixteen (16) in Block number sixteen (16) Harriet Harrington (LS) Rollin Conant executes this plat under his hand and seal on the day & year aforesaid as the proprietor of Lot number seven in block number seventeen (17) Rollin Conant (LS) Reuben S Goodman executes this plat under his hand and seal on the day and year aforesaid as the proprietor of Lot number Eighteen (18) in Block number sixteen (16) R S Goodman (LS) George W Dickinson executes this plat on the day and year aforesaid under his hand and seal as the proprietor of Lot number Nineteen (19) in Block number sixteen (16) George W Dickinson (LS) Luther Colby executes this plat under his hand and seal on the day and year aforesaid as the proprietor of Lots number Four (4) Five (5) and six (6) in Block number seventeen (17) Luther Colby (LS) Nathans Dahuff executes this plat under his hand and seal on the day and year aforesaid as the proprietor of Lot number Fifteen (15) and a strip of land ten (10) feet wide taken off and extending across the north end of Lots Twelve (12) & thirteen (13) & fourteen (14) all in Block number fifteen (15) Nathans Dahuff & Elias Skinner execute this plat as the proprietors of Lot number fourteen (14) in block number fifteen (15) (Except a strip ten feet wide from north end deduced to Nathans Dahuff under his hand and seal on the day & year aforesaid Elias Skinner (LS) James W Brown executes this plat on the day and year aforesaid and his wife Lewis H Dunbar execute this plat under their hands and seal on the day & year aforesaid as the proprietors of Lot number Thirteen (13) in block number sixteen (16) Gratia E Skinner wife of Elias Skinner executes this plat as proprietor of Lot number fourteen (14) in block number fifteen (15) Except ten feet off from north end deduced to Nathans Dahuff Gratia E Skinner (LS) Irene C Brook (LS) Lewis H Dunbar (LS) Geo A Dunbar (LS)

Signed Sealed & Delivered in the presence of
James H McKee
Wm H McKee

Part III

State of Michigan }
County }
On the seventh day of March A.D. 1867 before me a Notary Public in and for said County personally came George Kendall
Mary A. Whitman wife of John Whitman Anne B. Road + Nettie E. Road her wife John Ball Carr + Clark and Mary
Clark her wife Henry C. Brooke + Anne C. Brooke her wife Edward F. Ward + Annie Harrington Collins her son Frank J. Harrington
Arthur Colby Nathan Dobson + Maria C. Dobson her wife George W. Dickson George A. Dunbar + James W. Brown and on the fifth day of March
A.D. 1867 came before me John Whitman + his wife Mary A. Whitman + their son George A. Dunbar and on the fifth day of March
to be their heirs and heirs and the said Mary A. Whitman + her son George A. Dunbar + her son George A. Dunbar + her son George A. Dunbar
separate + apart from her said husband mutually acknowledged that they executed the same jointly + without any
plan or compulsion from their said husbands on any one
State of Michigan }
County }
On the 26th day of April A.D. 1867 before me a Notary Public in and for said County personally appeared John + Frankham
and George W. Harrington + sworn declared that he had solemnly sworn that he believed the same to be correct
any who made the original survey + is now dead and that he believed the same to be correct
I hereby certify that this plat is a correct copy of the plat now on
record in the Register of Deeds office being made under the supervision
of the Auditor General by having the plat in record and after offering
there to a carefully compared copy of the dedication + certification
dated this 9th day of February 1910
John B. La Fontaine
Black and 9 in 12 ft.

I O Kingdum Notary Public
Kent Co Mich