


Received for record June 17th A.D. 1872
at 2 3/4 O'clock P.M.

J. E. Beckwith
Register

MAP
of
O. J. BISSELL'S ADDITION
TO THE
CITY OF GRAND RAPIDS

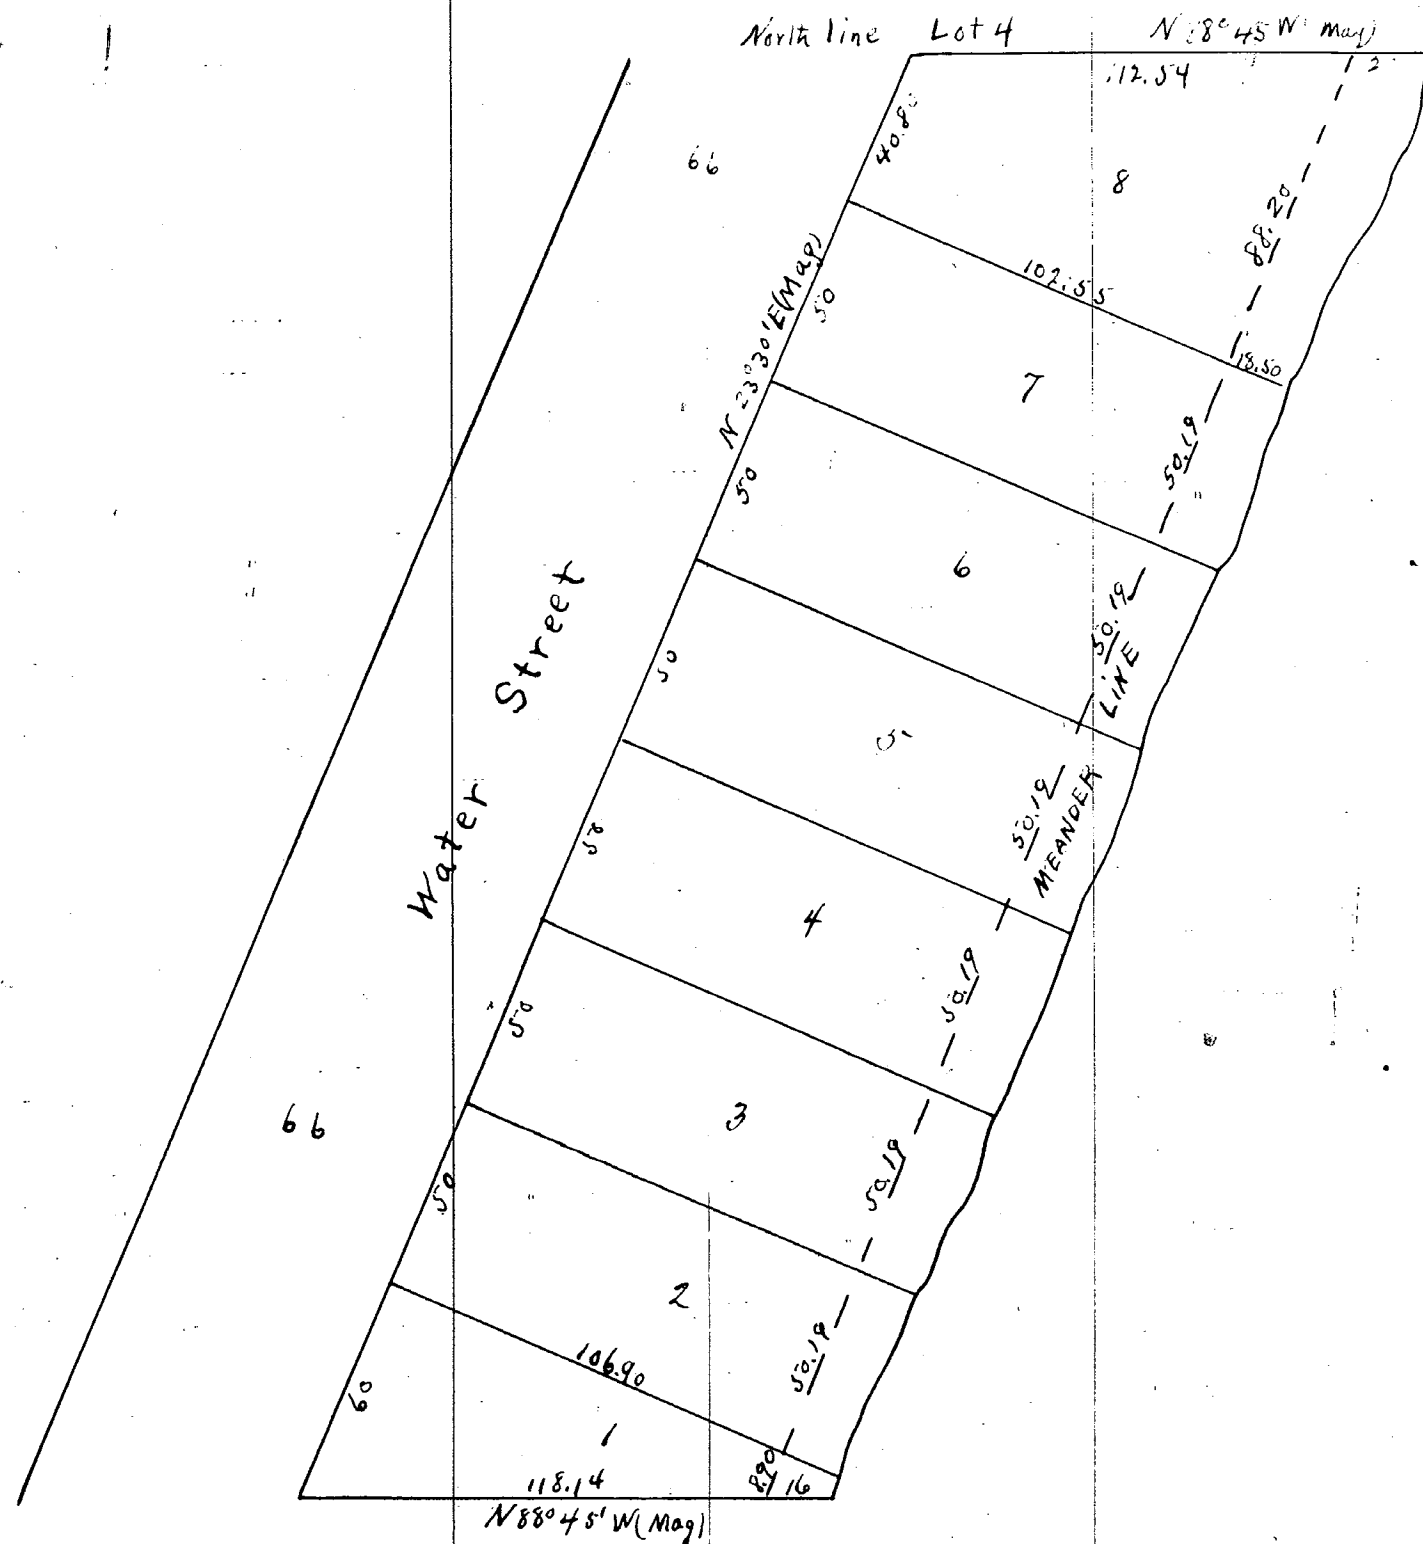

Know all men by these presents that Ouzo J. Bissell who is the proprietor of the following tract of land situate in the City of Grand Rapids County of Kent and State of Michigan, to wit Part of Lot Number Four of Section 25 Township 7 North, Range 12 West, Bounded as follows beginning at the point where the North line of said Lot 4 intersects the west line of the highway known as Water Street, thence running East along said north line to Grand River thence Southwesterly along Grand River to a line which is parallel with said North line of lot 4 and 5 chains and 50 links south therefrom thence west along said parallel line to the west line of said Water Street, thence Northeasterly along said west line to the place of beginning. Has caused the same to be subdivided into lots and platted for record under the name of O. J. Bissell's Addition.

to the City of Grand Rapids, That the accompanying Plat is a true Map of said Addition that the lots are numbered consecutively from 1 to 8 and the number of each lot shown on the plat by figures near its center that the breadth and depth of each lot is shown on the plat is shown by figures near the sides of the lots which figures are intended to represent feet and decimals of a foot. That the magnetic bearings of the several boundary lines are correctly shown on the plat. In witness whereof the said Ouzo J. Bissell the said proprietor and Emory W. Munroe a Civil Engineer and Surveyor who surveyed and platted said Addition have hereunto set their hands and seals this Fifteenth day of June A.D. 1872

Ouzo J. Bissell (Seal)
Emory W. Munroe (Seal)

State of Michigan }
County of Kent } ss. On this 17th day of June A.D. 1872 before me a Notary Public in and for said County of Kent personally appeared the abovesaid Ouzo J. Bissell proprietor of the before mentioned O. J. Bissell Addition to the City of Grand Rapids, And the above named Emory W. Munroe Civil Engineer and Surveyor known to me to be the persons who executed the foregoing instrument and acknowledged the same to be their free act and deed for the uses and purposes herein before set forth

Chas. W. Warrell
Notary Public Kent County Mich.