


COOPREY'S ADDITION
TO THE
CITY OF GRAND RAPIDS

Part I

Read for Record May 2nd A.D. 1871 at 9 1/2 o'clock A.M.
Jm B. Beckwith
Register

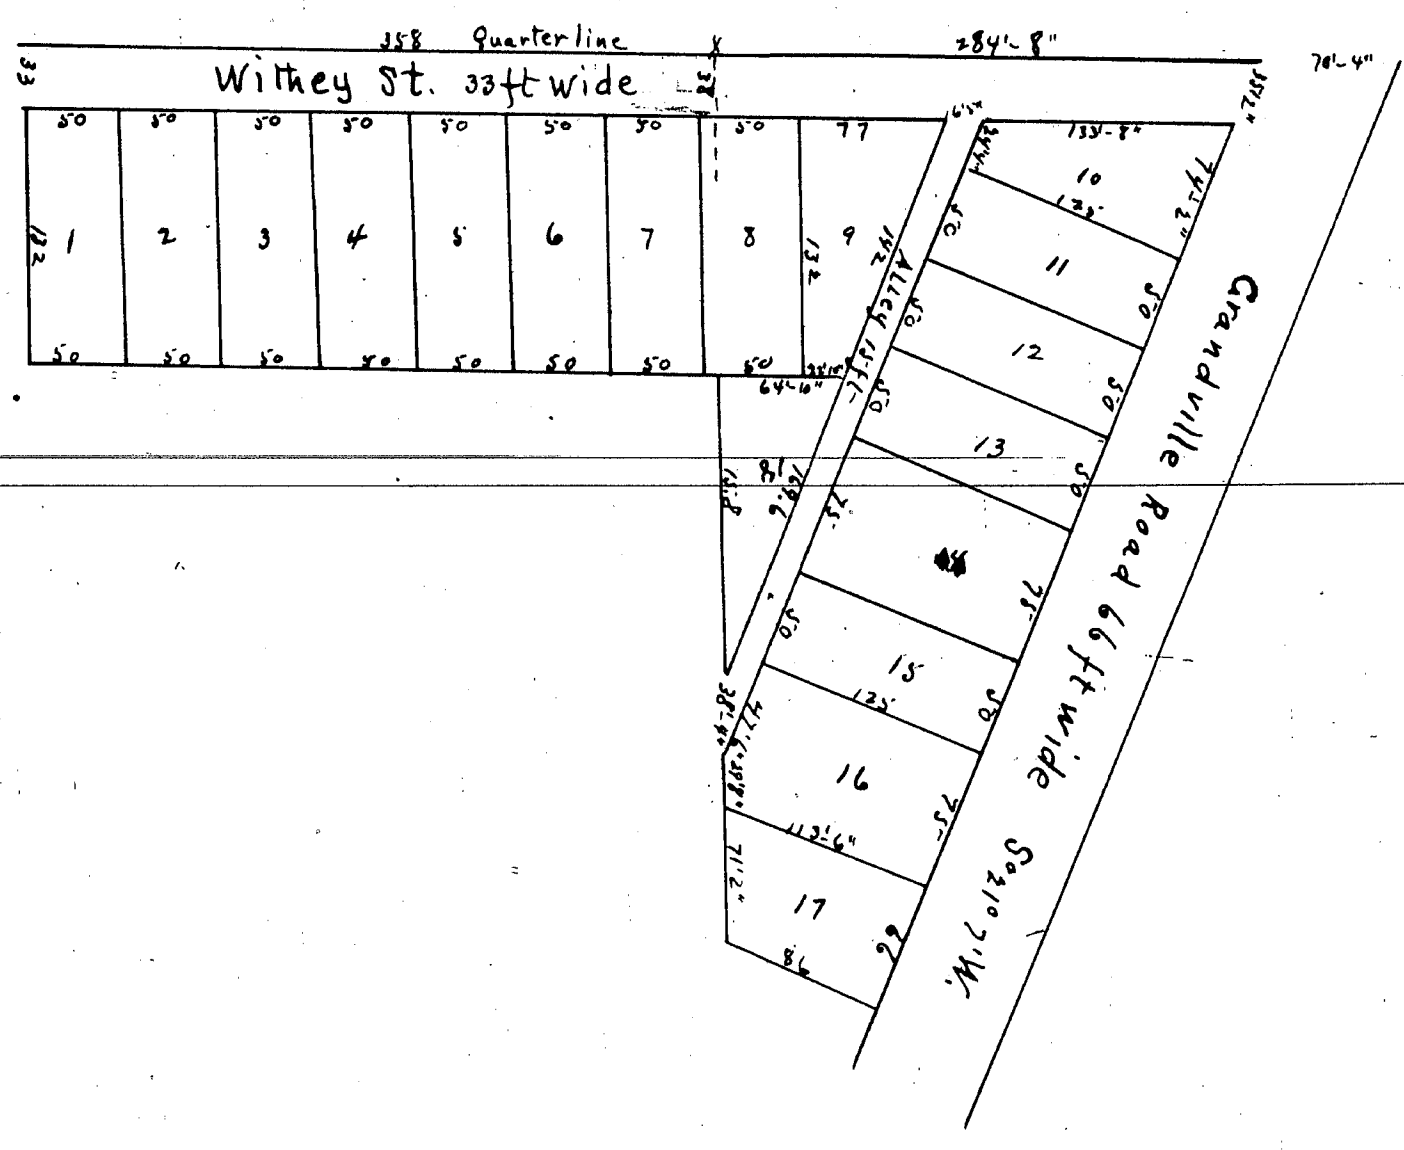

Godfrey Addition to the City of Grand Rapids includes the following tract of land situated in said City and being part of Section 36 Township 7 North of Range 12 West bounded as follows: Beginning at a point where the quarter line running east and west through said Section 36 intersects the east line of the highway known as the Grandville Road, thence running north 21° 7' East along said east line five hundred and twenty five feet and four inches, thence south easterly at right angles to said east line eighty six feet to a line which is parallel to the east line of said Section 36 and 2640 feet west thence south along said parallel line, two hundred and ninety seven feet and two inches to a line which is parallel to said quarter line above described and one hundred and sixty five feet north thence, thence east parallel to said quarter line three hundred and fifty eight feet, thence south parallel to the east line of said Section 36 one hundred and sixty five feet to said quarter line thence west along said quarter line six hundred and forty two feet and eight inches to the place of beginning. The accompanying plat is a true map of said addition, the lots are numbered consecutively from 1 to 18 and the number of each lot indicated by figures near the center of the lot on the plat, the line dimensions of the several lots, streets and alleys are represented on the plat by figures in their appropriate places which figures indicate feet and inches.

In witness whereof Freeman Godfrey, George H. White and Edward P. Ferry the proprietors of said Godfrey's Addition to the City of Grand Rapids and Emory W. Munroe Civil Engineer and Surveyor, who surveyed and plotted said addition have hereunto set their hands and seals this 30th day of March A.D. 1872.

Freeman Godfrey *[Signature]*
 Geo. H. White *[Signature]*
 Edward P. Ferry *[Signature]*
 Emory W. Munroe *[Signature]*

State of Michigan)
 County of Ottawa)

On this 22nd day of April A.D. 1872 before me a Notary Public in and for said County personally appeared Edward P. Ferry to me known to be the same person who executed the within instrument and acknowledged the same to be his free act and deed.

Chas J. Payson
 Notary Public in and for Ottawa Co. Mich.

State of Michigan)
 County of Kent)

On this 22nd day of April A.D. 1872 before me a Notary Public in and for said County personally appeared Freeman Godfrey and George H. White Emory W. Munroe known to me to be persons who executed the within instrument and acknowledged the same to be their free act and deed.

Silas F. Godfrey
 Notary Public

Kent County Mich.

I hereby certify that this plat is a correct copy of the plat now on record in the Register of Deeds Office being made under the supervision of the Auditor General by tracing the plat on record and affixing thereto a carefully compared copy of the dedication and certificates.

Dated this 1st day Feb. 1910

Geo. W. Bennett

Clerk and Civil. Dept.