


Part I

Received for Record File 15th
at 2 o'clock P.M.
Jm B. Beckwith
Rapid

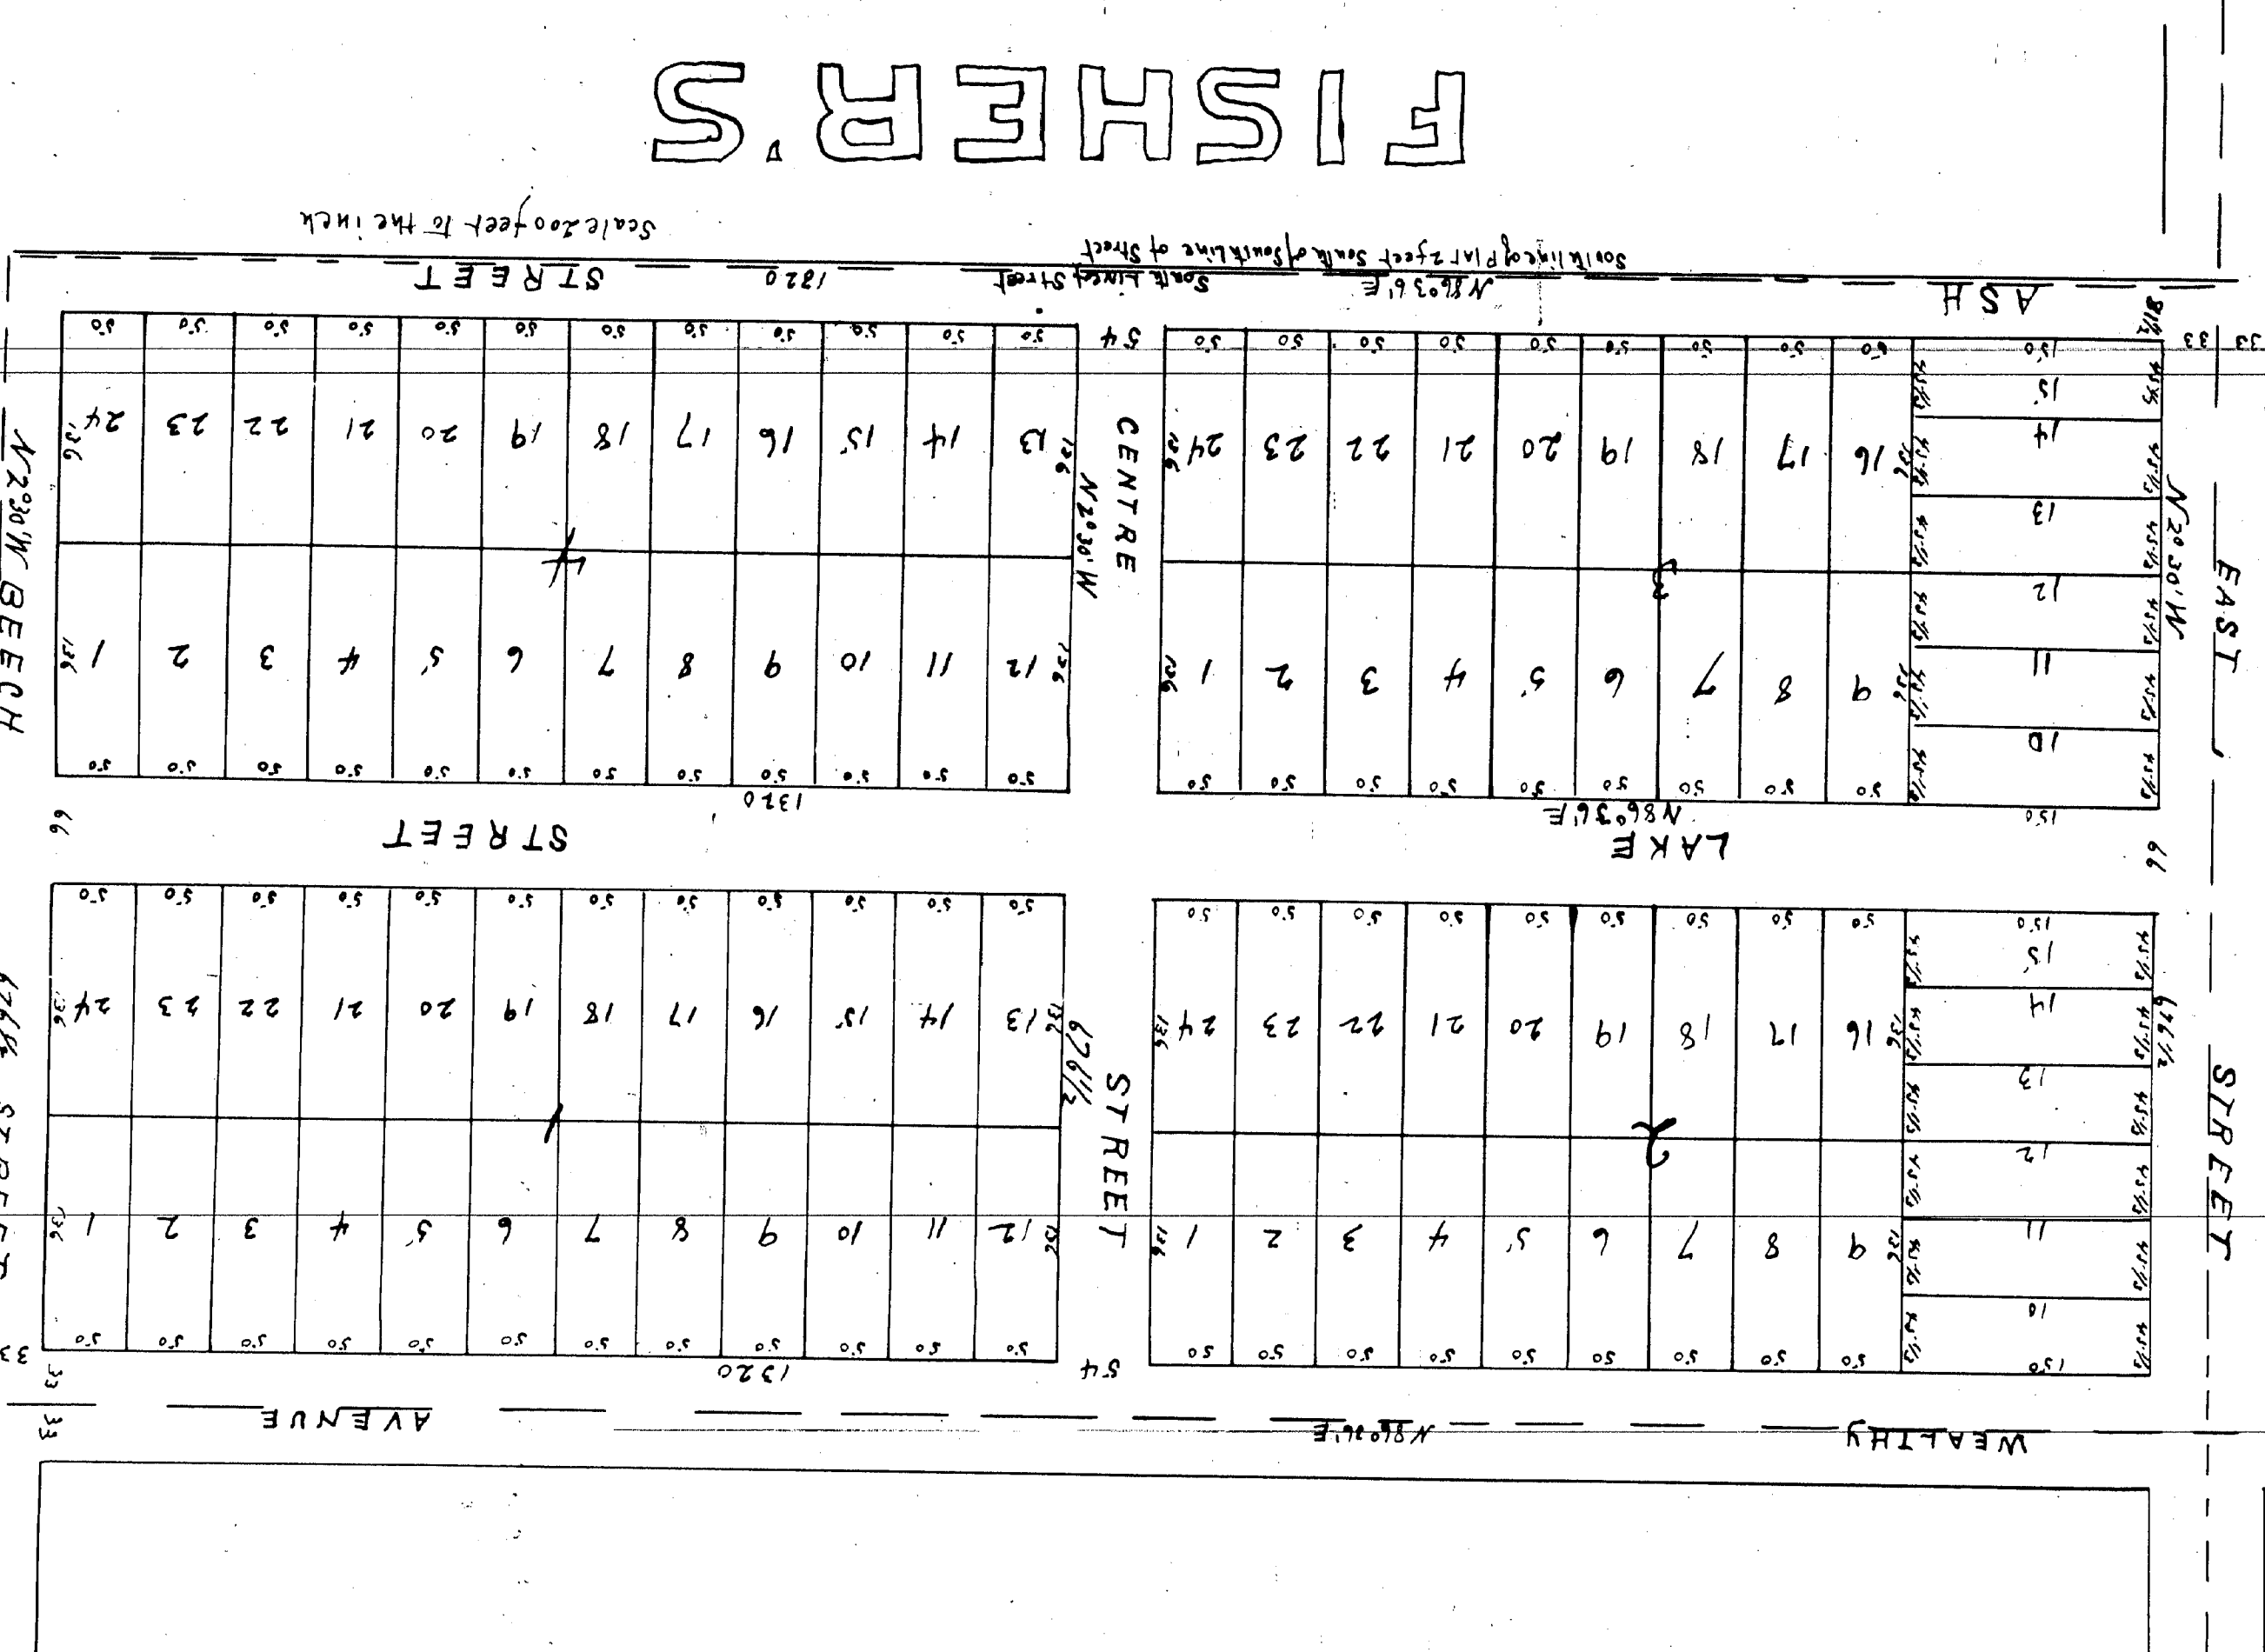

FISHER'S ADDITION TO THE CITY OF GRAND RAPIDS

Comprising a piece of land thirteen hundred and twenty feet long, east and west, and six hundred and seventy six and one-half feet wide north and south and lying in the north west corner of section thirty-two of town seven north of range eleven west.

Part II

State of Michigan S.S.
County of Kent

Be it known by these presents that we Wm Thornton Civil Engineer and Surveyor who made the written Map or Plat of an addition to the City of Grand Rapids for the proprietors, and Oliver B. Fisher the said proprietor of said Map or Plat of said addition do hereby certify and declare that the said Map or Plat comprises the following described piece or parcel of land to wit: Beginning at the northwest corner of Section thirty two (32) of Town about 71 north of Range eleven (11) west running thence south on the Section line, six hundred & seventy six and one-half (676 1/2) feet thence East on a line parallel to the North line of said Section thirteen hundred and twenty (1320) feet thence north on a line parallel to the west line of said Section six hundred and seventy six (676 1/2) feet to place of beginning. All laying and running intending the north line of said Section thence west on said north line thirteen hundred and twenty (1320) feet to place of beginning. All laying and running in the County of Kent and State of Michigan and that we the said proprietor have caused the same to be surveyed laid out and platted as Fishers Addition to the City of Grand Rapids and that the said Map or Plat was made by Wm Thornton Civil Engineer and Surveyor and that the said Map or Plat is a true Map or Plat of said addition as the same has been surveyed and laid out. And that we further certify and declare that all the streets are particularly set forth and delineated on said Map or Plat by their true courses length width and names in writing and by words and figures upon that portion of said Map intended for those uses. And also that all of the grounds that are intended for sale are laid off into blocks. And that said blocks are subdivided into lots and that said blocks are numbered by large figures placed near the center of each block. And the lots are numbered by smaller figures placed near the center of each lot and the precise length and width of each lot intended for sale is plainly defined by figures placed on the sides thereof. And we further declare that the figures used on the written Map or Plat to denote the length and width of all streets and lots and all other grounds intended for sale are given in feet and fractions of feet.

In witness whereof and in pursuance of the Statute in such cases made and provided we have hereunto set our hands & seals
this tenth day of February A.D. 1872.
Wm Thornton Civil Engineer & Surveyor
Oliver B. Fisher Proprietor
the written Plat

State of Michigan S.S.
County of Kent

On this tenth day of February A.D. 1872 Before me Charles Barclay Justice of the Peace personally appeared Wm Thornton Civil Engineer and Surveyor who made the written Map or Plat and Oliver B. Fisher Proprietor of said Map or Plat to me known to be the persons described in and who executed the same and the declaration thereof and acknowledged the same to be their free act and deed.

I hereby certify that this plat is a correct copy of the plat now on record with the Register of Deeds office, being made under the supervision of the Auditor General by tracing the plat on record and affixing thereto a carefully compared copy of the declaration and certification.

Charles Barclay
Justice of the Peace in and for Kent County

Dated this 1st day of Feb. 1910

Ces W Bennett
Clerk and Clerk. Sept 1