

Part I

Record for Record kept in AD 1871 at 5 o'clock PM

1 pm 9. 1871

Register


CITIZENS' PLAT

of the

VILLAGE OF ADA

March 20th A.D. 1871

I hereby certify that the plat was
copy of the plat now on record in the
Records of Ada, and that the same
under the supervision of the Auditor
General by tracing the plat and
became and existing State record
and by personal view of the Auditor
General and the Auditor
I certify that the same is correct
and true to the original
No. 11. 1871
Clark and Clark

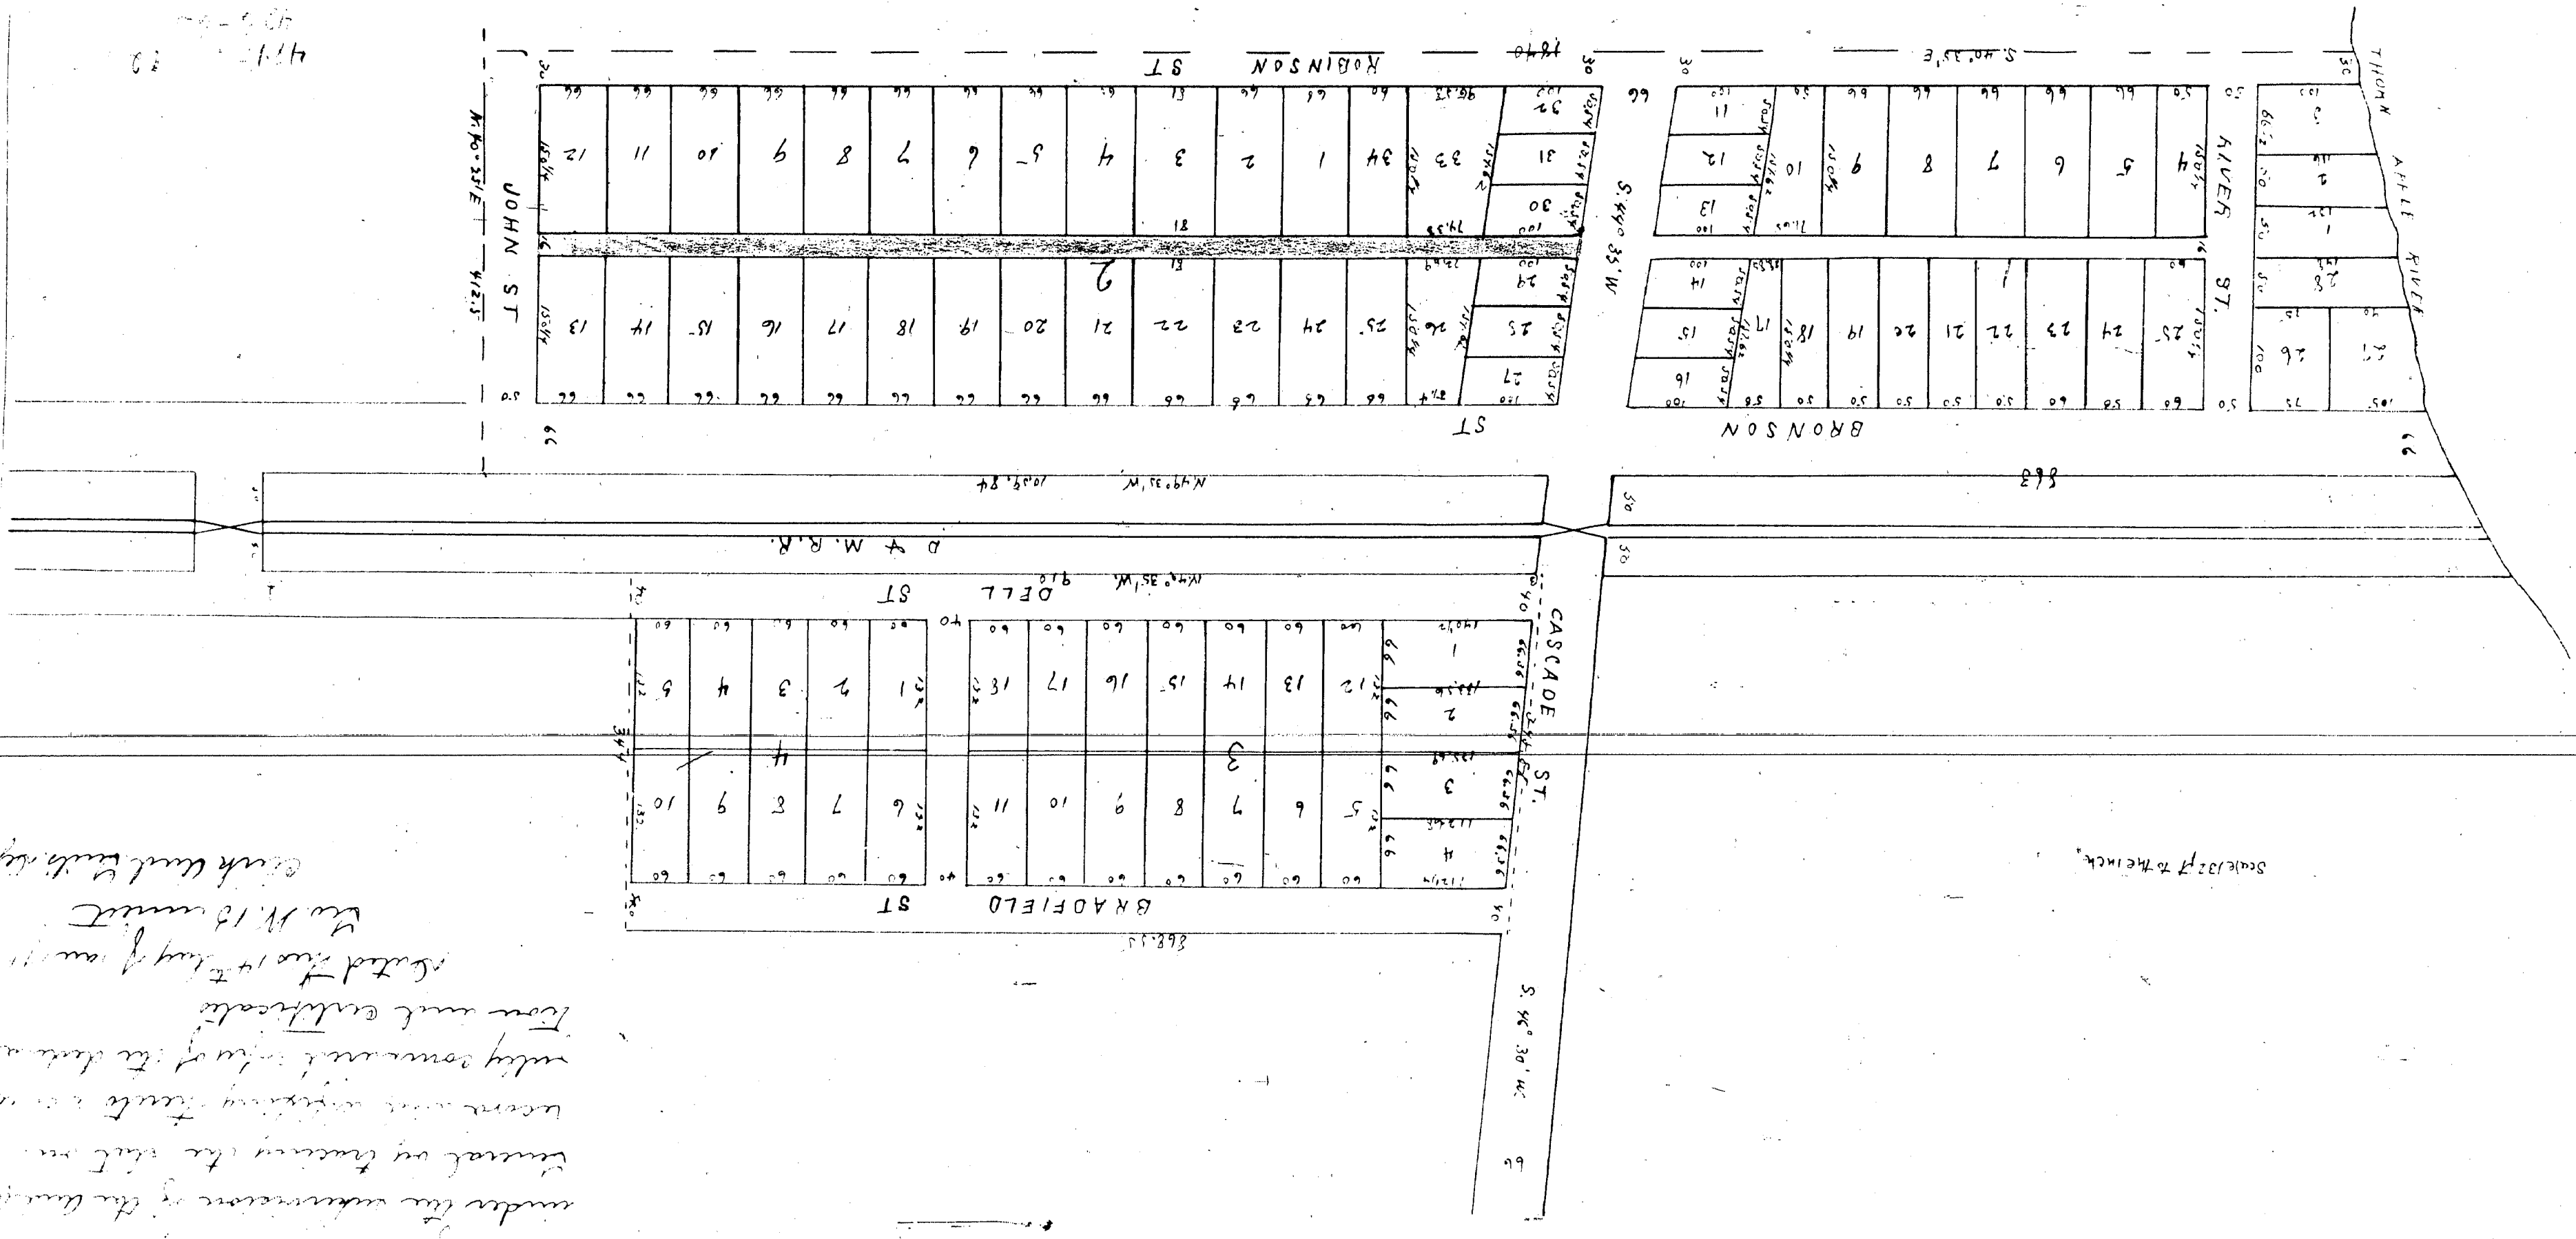

Part II

State of Michigan ss
County of Kent

Know all men by these presents that we Robert S. Jackson civil Engineer and Surveyor who made the annexed map, as plat of the Village of Ada for the proprietors thereof and Richard Bradfield (by Edward Bradfield agent) John R. Bradfield Samuel E. Faxon Elizabeth Abbott John Healdy, Edward Kiny, L. Burr, S. N. Benjamin, C. N. Washburn, J. N. Bregue, H. Lockwood, John R. Robinson, D. Osborn and J. W. Keeler proprietors of the said plat of the Village of Ada and who caused the same to be made hereby certify that the annexed is a true map as plat of said Village and that it embraces the following described lands viz. Commencing at the point where the center of Cascade Street intersects the westerly margin of the Detroit and Milwaukee Rail Road on Sect. thirty four (34) Town Seven (7) Range Ten (10) 1st. thence N 49° 35' W. 1039.84 feet. thence N 49° 35' E. 411 1/2 feet to the center of Robinson St. thence S. 47° 55' E. parallel with the S. and M. R. R. 1840 feet to the left bank of the Hornapple River, thence along the left bank of said river to the northerly margin of the R. & M. R. R. thence N. 49° 35' W. along the margin of Rail Road 363 feet to the place of beginning. And another piece of land described as follows viz. Commencing at the point where westerly margin of Cascade St intersects the southerly margin of the R. & M. R. R. marked as plat. thence S. 49° 35' W. along the margin of said R. R. 910 feet. thence S. 49° 35' E. parallel with the S. & M. R. R. 868 1/2 feet to the westerly margin of Cascade St. thence N. 46 1/2° E. along the westerly margin of Cascade St. 375.55 feet to the place of beginning. And we further certify and declare that the lines of said plat are particularly set by their true courses and lengths by figures placed upon or near said lines and that the Blocks and lots are numbered by figures placed near the center of each Block and lot, and the corners of the lots are marked upon the ends and sides of each lot by figures denoting feet and hundredths of feet.

See within, whereof we in pursuance of the statute in such cases made and provided have hereunto set our hands and seals this 31st day of March A.D. 1871
Signed and acknowledged in presence of
John L. Clements

Robert S. Jackson (sd) Richard Bradfield (by Edward Bradfield agent) (sd)
Samuel E. Faxon (sd) S. N. Benjamin (sd) E. Kiny (sd)
D. Osborn (sd) John Healdy (sd) L. Burr (sd)
J. N. Keeler (sd) John R. Bradfield (sd) Elizabeth Abbott (sd)
H. Lockwood (sd) J. W. Keeler (sd) C. N. Washburn (sd)
John R. Robinson (sd)

C. N. Washburn

State of Michigan ss
County of Kent

Be it remembered that on this tenth day of April A.D. 1871 before me a Justice of the Peace in and for said County personally appeared R. S. Jackson Civil Engineer and Surveyor who made the annexed Map or Plat and Richard Bradfield (by Edward Bradfield agent) John R. Bradfield Samuel E. Faxon Elizabeth Abbott John Healdy, Edward Kiny, L. Burr, S. N. Benjamin, C. N. Washburn, J. N. Bregue, H. Lockwood, John R. Robinson, D. Osborn and J. W. Keeler proprietors of the said Map or Plat and who caused the same to be made and severally acknowledged said Map or Plat and the foregoing explanations and description thereof to be their free act and deed

John L. Clements
Justice of the Peace

Resolution No. 10
Approved - 4-24-89

RESOLUTION

for

ABANDONMENT OF AN ALLEYWAY IN THE VILLAGE OF ADA

A petition for absolute abandonment and discontinuance of a County Highway located in the Township of Ada, County of Kent, State of Michigan, having been executed by James Ferro, Barbara Sweetland, Jordan Sheperd, Kerry J. Visser, George Haga, David McGinnis, Robert E. DenBoer, all freeholders in the Township of Ada, Kent County, Michigan, and Ada Township, Amway Corporation, David N. McGinnis, Patty McGinnis, Susanna M. VanderWulp, Richard Chanski, Walter VanderWulp, Jr., Doug Lindhout, Gary Cook, being all the owners and occupants of all the property abutting the following described portion of highway to be absolutely abandoned and discontinued:

Commencing at the northwest corner of Lot 14 of the [redacted] [redacted] of the Village of Ada, thence southeast along the southerly boundary of the alley to the northeast corner of Lot 19; thence northeast 16 feet across the alley to the point at which the extended southeasterly boundary of Lot 19 intersects the southwest boundary of Lot 9; thence northwest along the northerly boundary of the alley to the northwest corner of Lot 13; thence southwest 16 feet across the alley to the northwest corner of Lot 14.

Further, this Commission directs its secretary to forthwith record this action with the Kent County Register of Deeds, and notify the Michigan Department of Transportation, the State of Michigan, and the Township of Ada of this action.

Inasmuch as no persons or property owners will be cut off from access to a public highway by virtue of this abandonment and discontinuance of the said property, therefore, the Kent County Road Commission finds that it is in the public's best interest to abandon and discontinue said property.

IT IS RESOLVED, that the Kent County Road Commission hereby absolutely abandons and discontinues as a County Highway, the, above described alleyway.

Moved by Commissioner Weston and supported by Commissioner Bloem that the above resolution be adopted.


Motion carried by the following vote:

Yeas: Commissioners Sytsma, Bloem, and Weston—3.

Nays: 0.

I, David A. Bosch, Secretary to the Board of County Road Commission of the County of Kent, do hereby certify that the above resolution was passed by unanimous vote of said Board on the twenty second day of September, 1989.

David A. Bosch
David A. Bosch, Secretary
BOARD OF COUNTY ROAD COMMISSIONERS
OF THE COUNTY OF KENT
STATE OF MICHIGAN

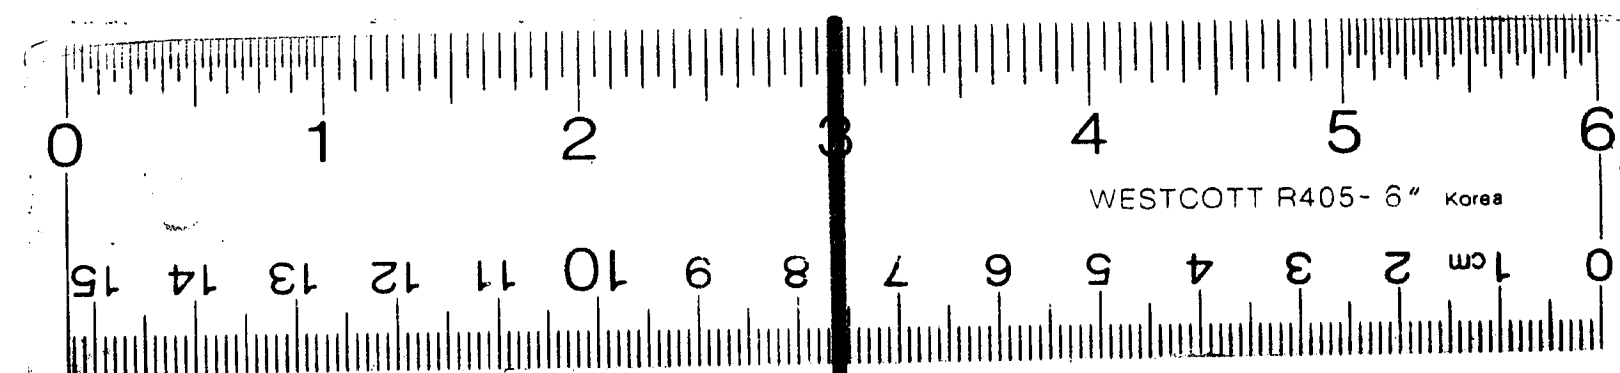

12

X