


Part I

Carpenter's

SUBDIVISION

CITY OF

GRAND RAPIDS

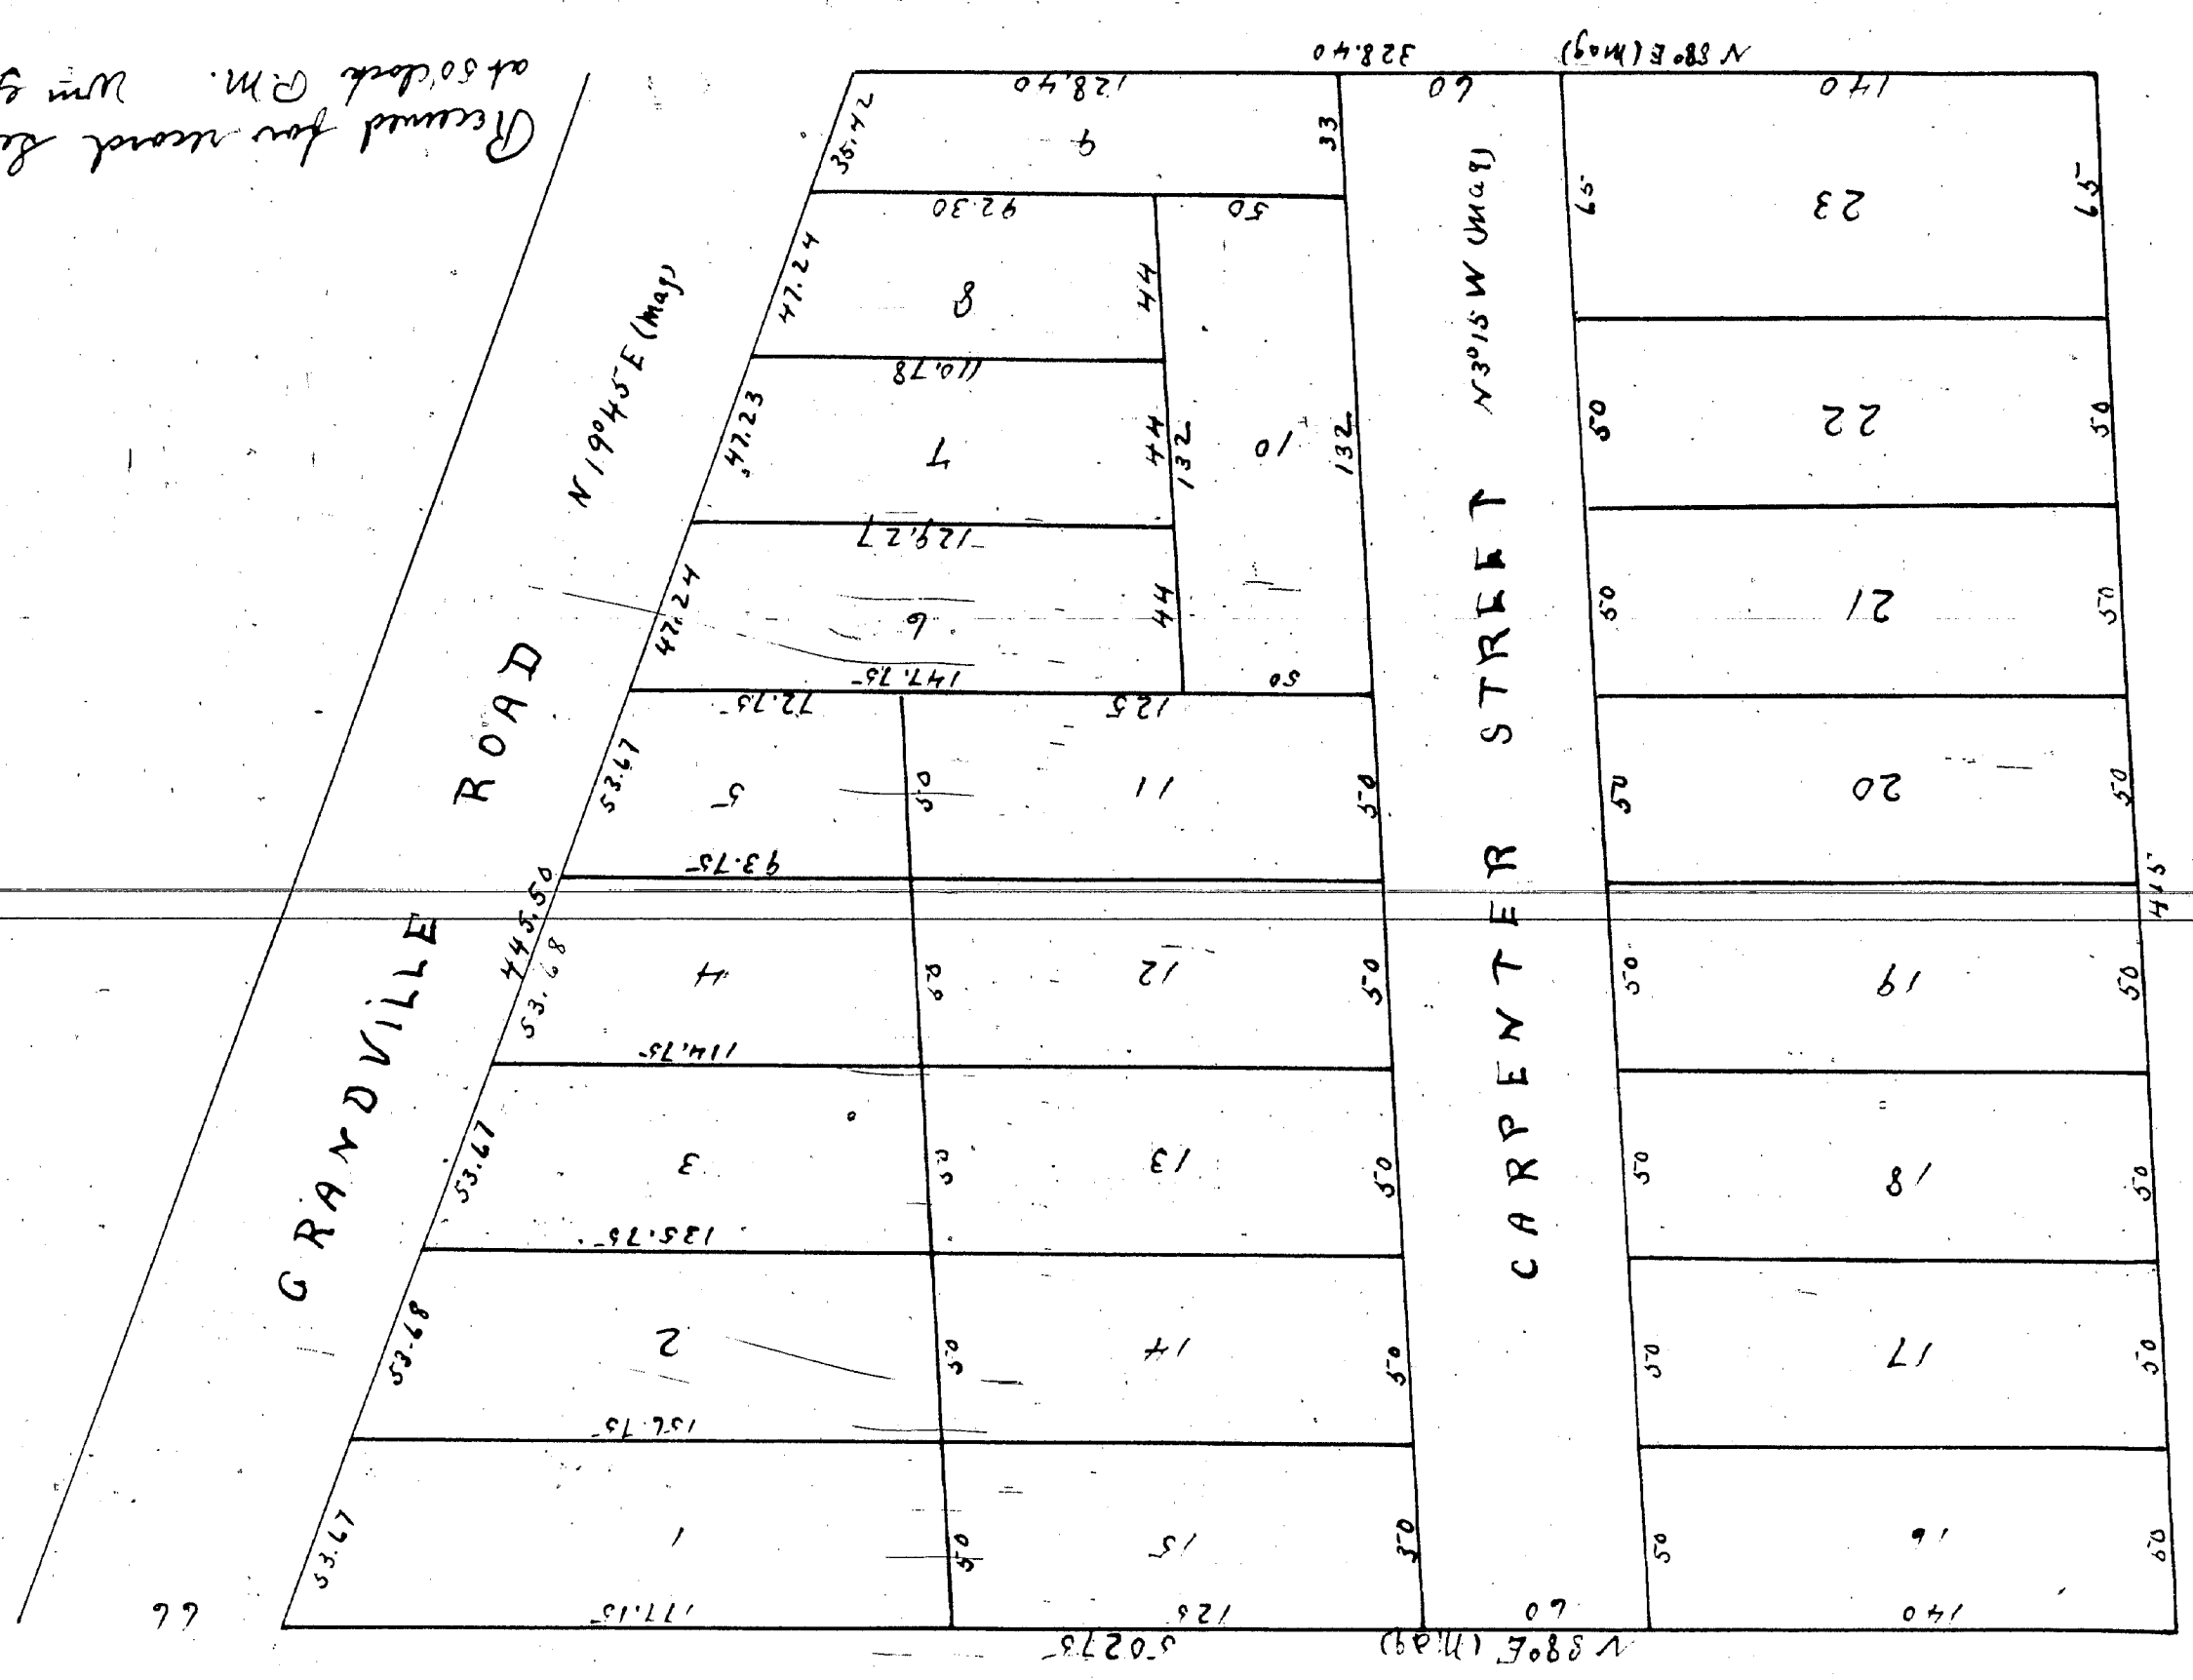

Know all men by these presents that Emma R. Carpenter of the City of Chicago and State of Illinois who is proprietor of the following tract of land situate in the City of Grand Rapids County of Kent and State of Michigan to wit so much of the North East quarter of Section 36 Township 7 N. and Range 12 East as is included within the following boundaries to wit Beginning on the South line of lot number 2 of Block number 21 of Grand Rapids Addition to the City of Grand Rapids at a point which is 2640 feet west from the east line of said Section 36 Thence running North parallel with said east line 415 feet Thence east parallel with the north line of said Section 36 502 7/8 feet to the west line of the Grandville Road Thence South westerly along said west line 415 1/2 feet Thence west parallel with said North line of Section 36 328 7/8 feet to the place of beginning here caused The same to be surveyed and subdivided into lots and streets in their true dimensions That the lots are numbered consecutively from one to 23 and the number of each lot placed near its center and shown the several lots and streets in their true dimensions on the plat which figure are intended to represent actual and decimal of on the plat that the dimensions of each lot are indicated by figures placed on the request of said proprietor on the 11th day of September A.D. 1872 A Carpenter the said proprietor and the said Emma R. Carpenter Witnesses to signature of Emma R. Carpenter
Emma R. Carpenter (true)
Emma R. Carpenter (true)
Emma R. Carpenter (true)

Witnesses to signature of Emma R. Carpenter
Emma R. Carpenter (true)
Emma R. Carpenter (true)

State of Illinois }
County of Cook } ss
City of Chicago }
On this 25th day of September 1872 before me the undersigned a Commissioner of Deeds in the State of Michigan on and for the State of Illinois residing at said City of Chicago at said City personally appeared Emma R. Carpenter to me known to be one of the persons described in and who executed the foregoing instrument and acknowledged to me that she had executed the same as her free and voluntary act for the use and purpose therein mentioned. Given under my hand and official seal at said City of Chicago this day and year last above written
Seal of W. Willard
W. Willard
Commissioner of Deeds for Michigan

State of Michigan } ss
County of Kent }
Before me Charles W. Marshall a notary public in and for the County of Kent personally appeared on this 13th day of September A.D. 1872 Emma R. Carpenter to me personally known to be the person described in and who executed the foregoing instrument and acknowledged the same to be her free act and deed for the purposes therein named Given under my hand in this City of Grand Rapids and State of Michigan this 13th day of September A.D. 1872.
Charles W. Marshall
Notary Public
Kent County
Mich

Part II

I hereby certify that this plat is a correct copy of the plat now on record in the Register of Deeds office being made under the supervision of the Auditor General by tracing the plat on record and affixing thereto a certificate compared copy of the dedication and certificates Dated this 25th day of January 1873

John B. Fountain
Clerk Kent Co. Sept.