


Dist

H. M. Clements

SUBDIVISION

of the South One-half of 15 Acres in a square form on the North East Corner of the NE 1/4 of Section 12, 50w, 6 North Range 12 West

Drawn by John F. Tinkham January 18th 1873

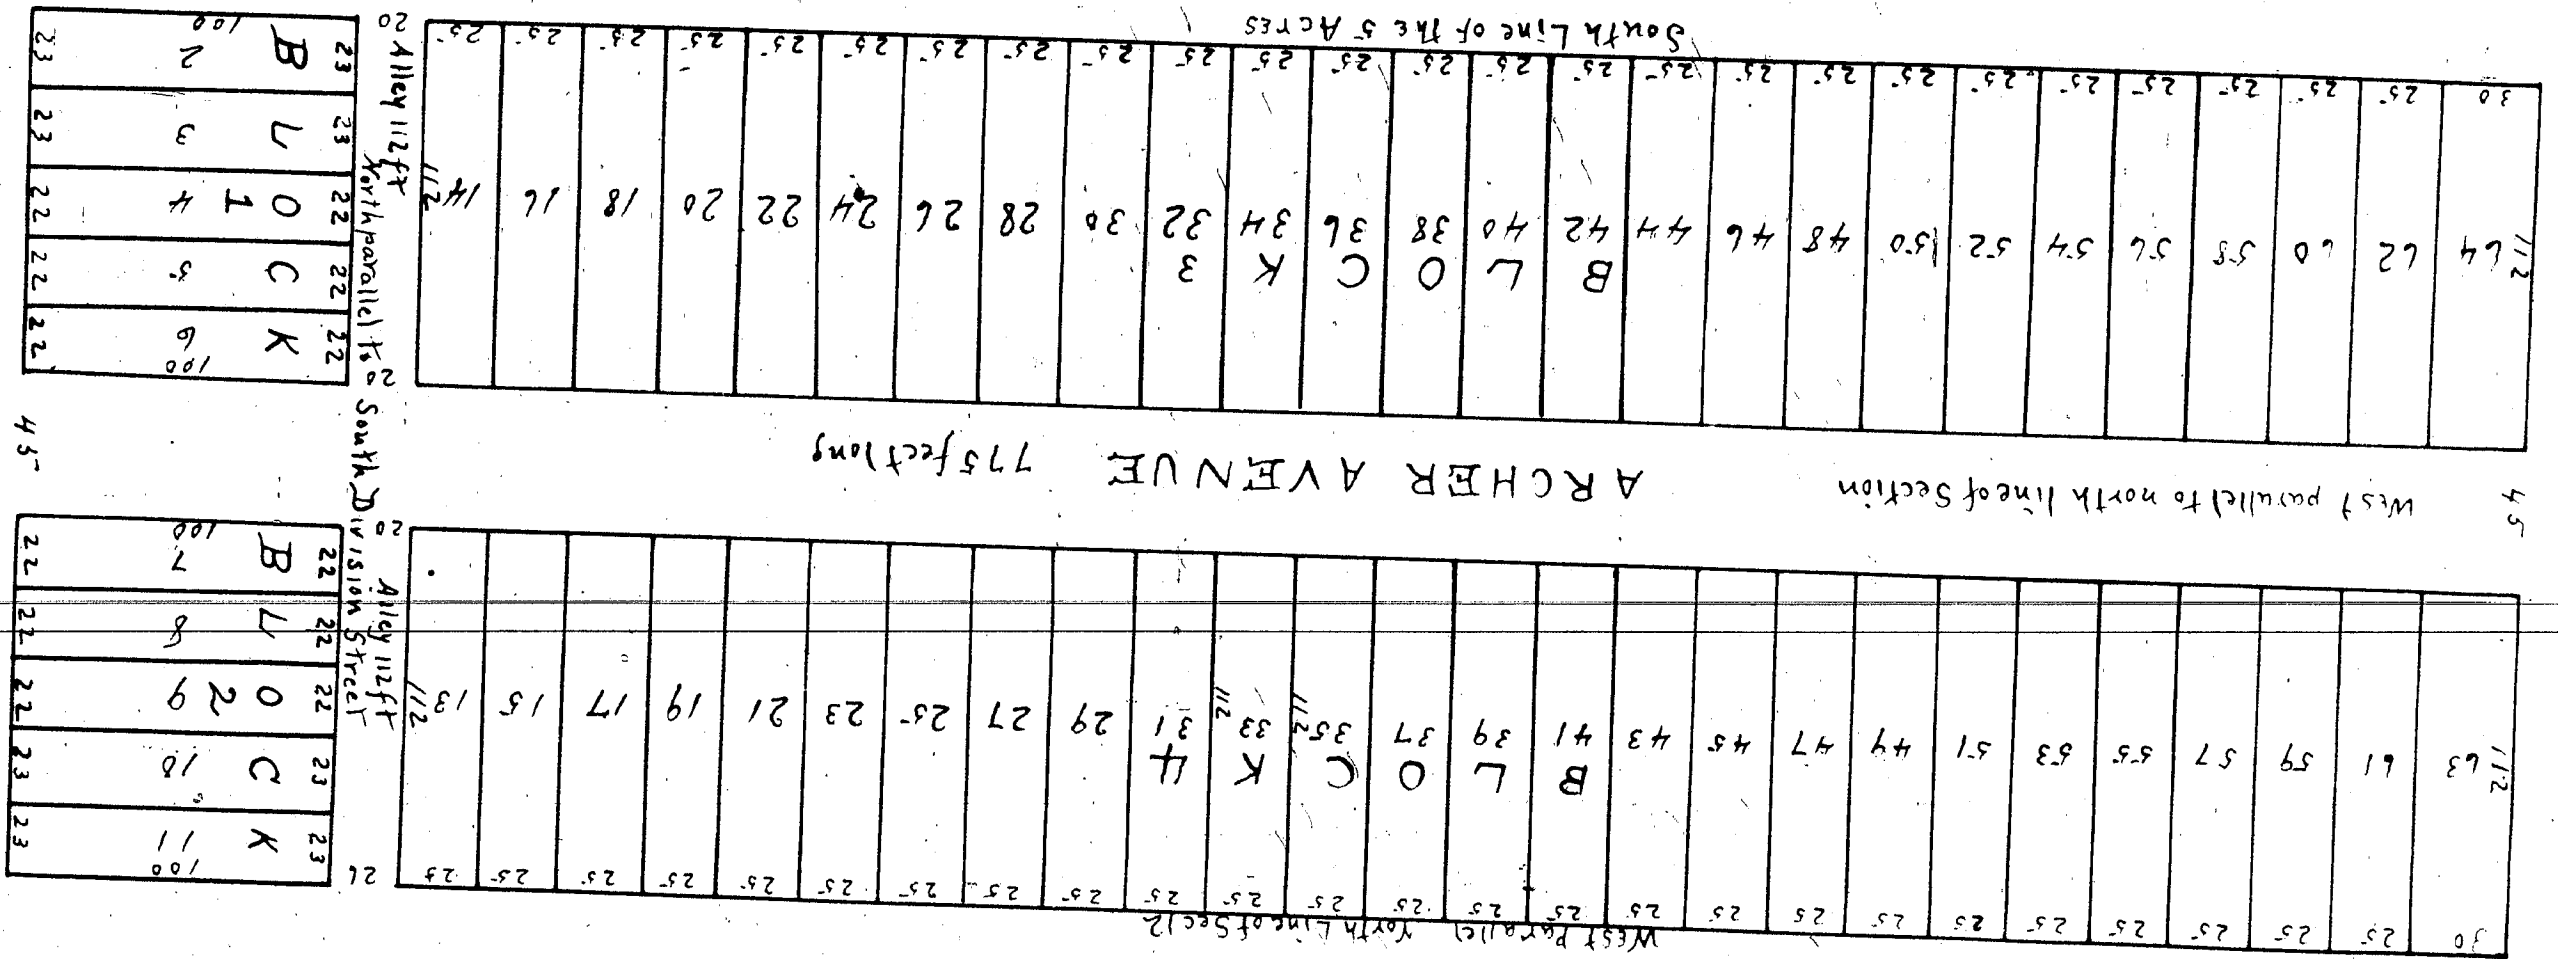

SOUTH DIVISION ST. 219 feet R. 11 West

Recd for Record January 30th AD 1873 At 3 o'clock PM
Simon Hunt
Register

Part II

State of Michigan) ss
County of Kent }
Know all men by these presents that I John T. Ingham Civil Engineer and surveyor who now the map or plat
East corner of the North East Quarter of the South One Third of Tipton Arch in a square arm in the North
are the proprietor thereof And I Harriet M Clements proprietress of the said Subdivision do hereby certify and declare that the said Map was made
by the said John T. Ingham and was caused to be so made by the said proprietress That all the streets and alleys are particularly set forth
and described on said Map by their true course lengths widths and names by writing and figures upon that portion of said Map as
plotted intended for those uses and all the lots are numbered by progressive numbers except that numbers one and twelve are omitted (and no
lots with those numbers one and twelve) In those cases where the lots in any block are of the same dimensions the precise length
and width of these lots are marked upon one two thereof in figures representing feet and decimal parts of feet
That the said premises have not been staked out owing to the weather and that the said Proposition will cause
the same to be staked out as soon as it can be done conveniently In witness whereof and in pursuance of the Statute in such
case made and provided we hereunto set our hands and seals this 17th day of January A.D. 1873

In presence of
J. O. Hingebury
Civil Engineer & Surveyor
John T. Ingham
Harriet M. Clements

State of Michigan) ss
County of Kent }
I hereby certify that this plat is a correct copy of the plat
now on record in the Register of Deeds which being
made under the supervision of the Auditor General
of Michigan the plat on record and existing thereto is hereby
compared copy of the dedication and certificates
dated the 15th day of January 1873
John T. Ingham
Clerk and Genl Supt.

In this 17th day of January A.D. 1873 before me a Notary Public in and for the County of Kent personally
appeared John T. Ingham and Harriet M. Clements known to me to be the persons who executed the foregoing instrument and
acknowledged that they executed the same for the purposes therein set forth
J. O. Hingebury
Notary Public in and for the County of Kent