

Part I

MAP of


ADDITION

to the

VILLAGE OF SAND LAKE

NORTH

NORTH LINE OF SEC 4, T. 10 N. & 10 W.

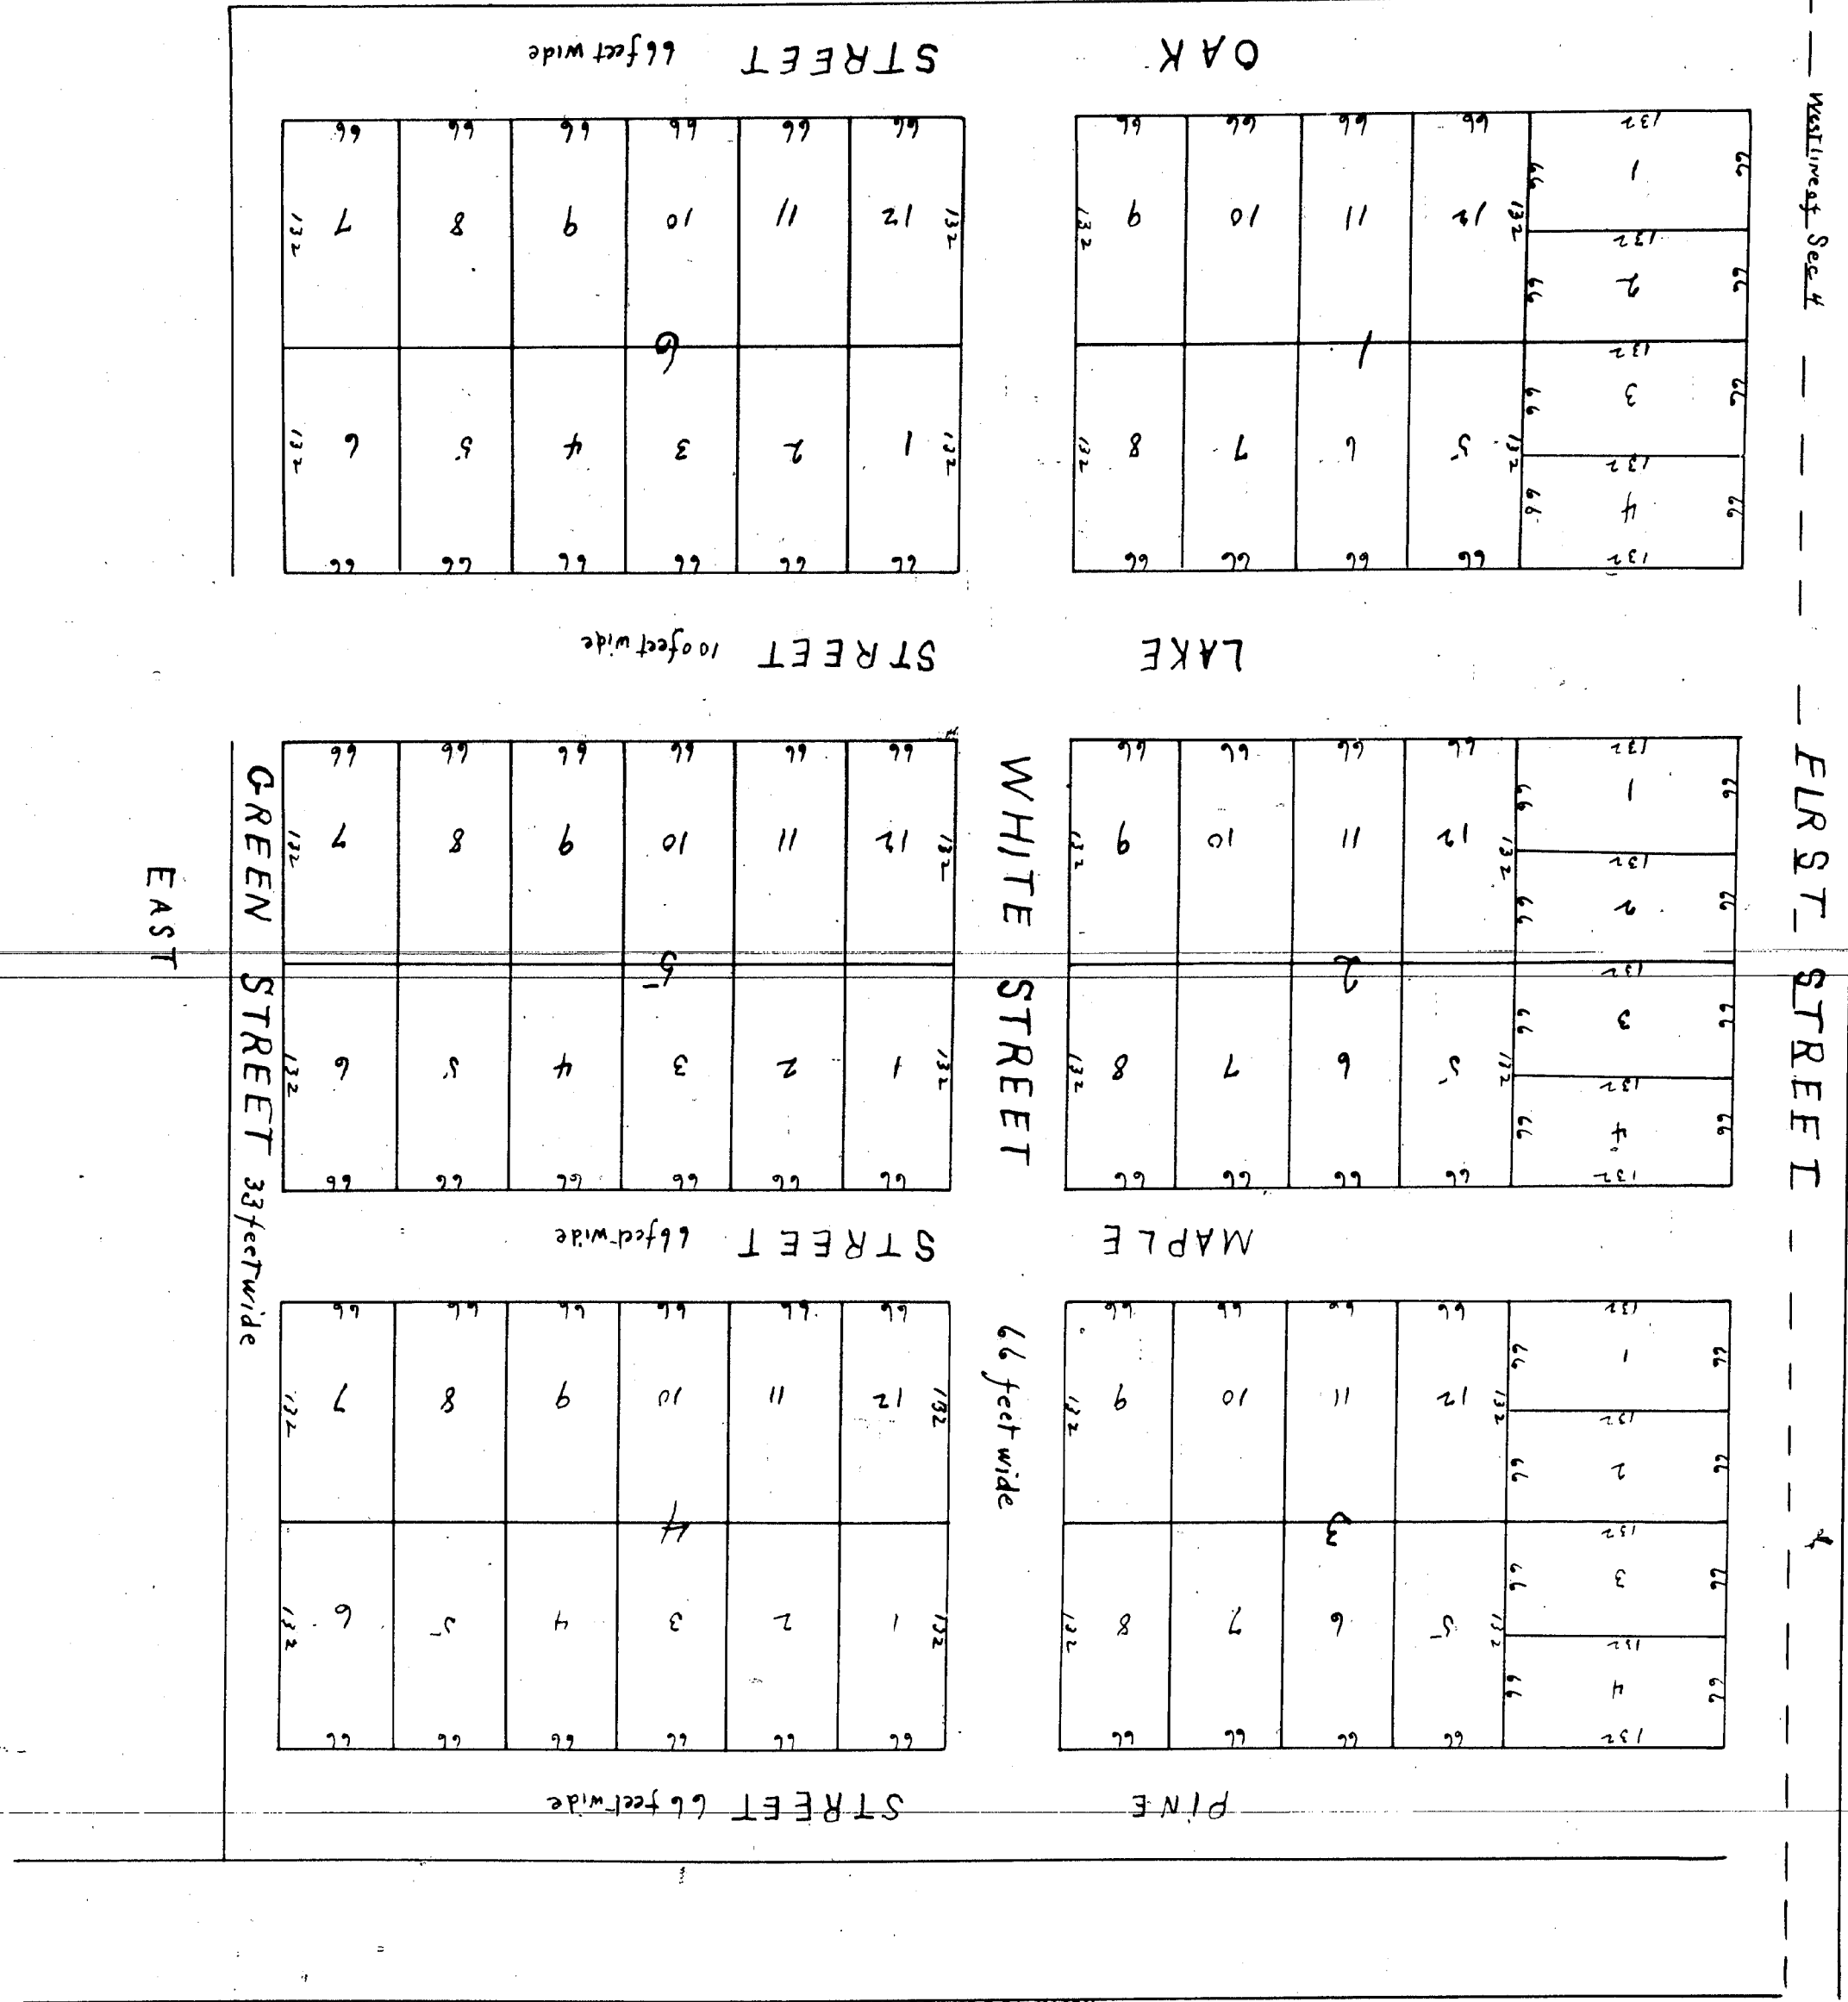

Record for record Aug 29th A.D. 1872 at 2 1/4 o'clock P.M.
 Mrs B. Beckwith
 Register

State of Michigan } ss Know all men by these presents that we Riley Smith Civil Engineer and surveyor who made this accompanying plat of E. Wain's Addition
County of Kent } to the Village of Sand Lake for the purposes thereof and Emmur Nae and Elizabeth N. Nae the proprietors of said Addition and who caused the same to be made
do hereby certify that the accompanying map is a true map or plat of said addition as caused to be made by us and that it purports the following
described tract of land To wit: That part of the N. W. 1/4 of the N. W. 1/4 of Section 4 Town 10 N. Range 10 W. Commencing from Rods and two links south of the north West
corner of said section 4 thence east fifty six (56) rods to a stake thence south sixty six (66) rods to a stake thence West to west line of said section thence ^{thence north}
on said line to place of beginning containing twenty three & one twelfth (23 1/12) acres. That all streets run parallel with the section lines and are laid down on
said map of their true courses length & width and name by writing and figures placed in their appropriate places on said map. That said land is subdivided
into blocks which are numbered progressively from 1 to 6 inclusive that said blocks are subdivided into lots numbered from 1 to 12 inclusive in each block
as shown by numbers or figures placed near the center of each lot and Block that the size of the lots are marked in the ends and sides thereof in figures
devoting feet All lands laid down as streets on said Map are hereby dedicated to the public for highways for vehicles whereof we in person
of the State in such cases made and provided have hereto set our hands and seals this thirtieth day of August A.D. 1872
Signed & Acknowledged in presence of
Witnesses R. Whitney
Charles H. Booth
Emmur Nae
Elizabeth N. Nae
Riley Smith

On this nineteenth day of August A.D. 1872 before me a Justice of the Peace personally appeared Riley Smith and Charles H. Weather, of Michigan }
County of Kent }
State of Michigan }
and deed for the uses and purposes therein set forth.

State of Michigan } ss On this 28th day of August A.D. 1872 before me a Notary Public personally appeared Elizabeth W. Ware wife of Emmer
County of Kalamazoo } said Ware proprietor of said Addition and who claimed said map or plat to be made and acknowledged the execution of said map or plat and the
going dedication and explanation thereof to be her free act and deed for the uses and purposes therein set forth and the said Elizabeth
W. Ware wife of the said Emmer Ware on a private examination by me separate and apart from her husband acknowledged that she executed
the same freely and without any fear of or compulsion from any one Charles H. Booth Notary Public

I hereby certify that this plat is a correct copy of the plat ^{now} on record in the Register of Deeds Office, being made under the supervision of the Auditor General by tracing the plat on record and affixing thereto a carefully compared copy of the Dedication and certificates

Dated this 27th day of Jan 1910

Geo W Berkhett

Clerk Aud. Genl's Dept.

Charles H. Booth Public
Notary Kalamazoo County Michigan

James Ware L.S.
Elizabeth W. Ware L.S.
Wm. Smith L.S.