


BEWICK'S SUBDIVISION

of the west 1/2 of P.C. 725 between Kercheval and Mack Avenues

MASON L. BROWN
CIVIL ENGINEER AND SURVEYOR
CHAMBER OF COMMERCE
DETROIT MICHIGAN

GROSSE POINTE, WAYNE CO., MICHIGAN

Scale = 200 feet per inch

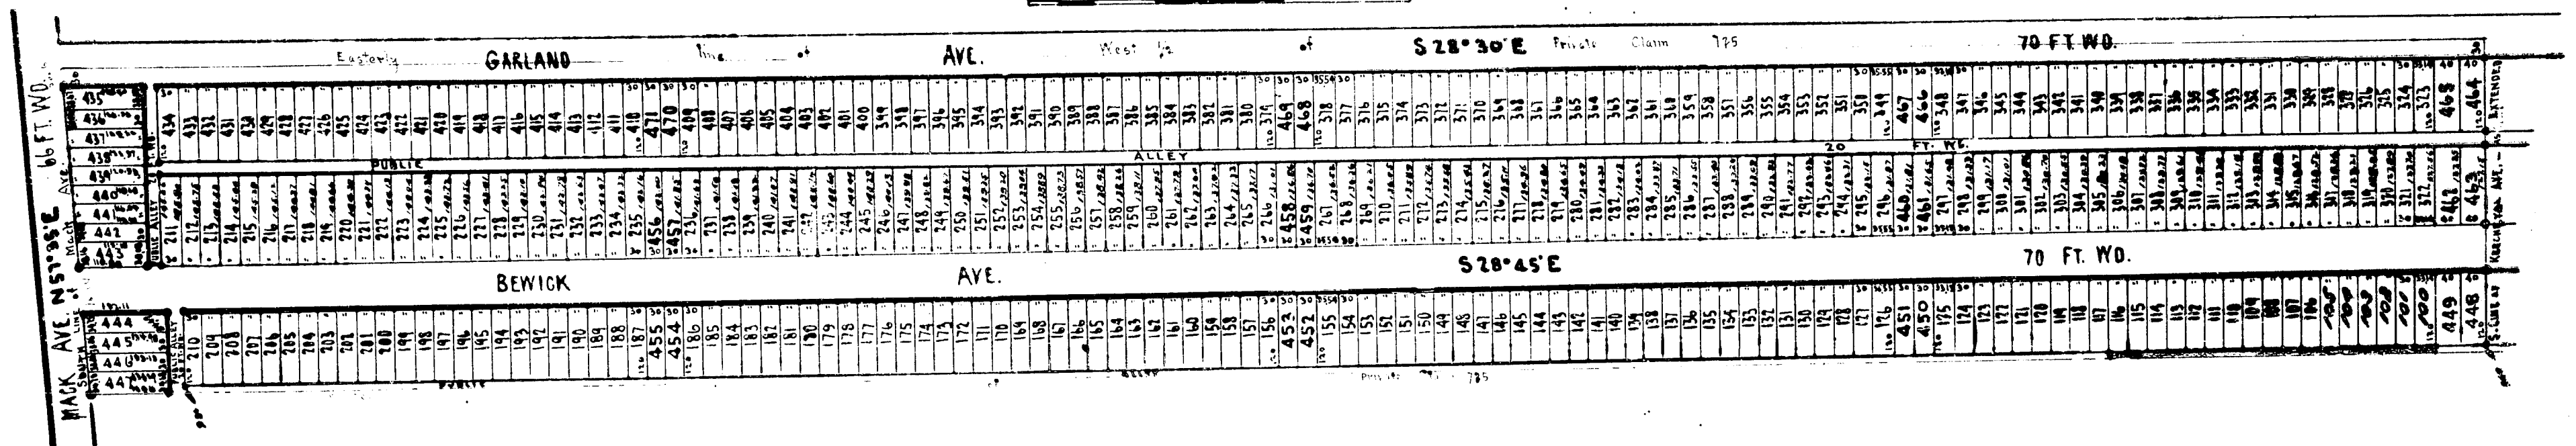

I hereby certify that the above Plat is correct, and that Monuments consisting of Oak Stakes 1 1/4 inches square and 15 inches long have been placed in the Ground at all angles in the Boundaries, and at the intersection of all Streets or Streets and Alleys, as shown on plat by O.
Detroit, May 14th, 1900.
Mason L. Brown
Engineer and Surveyor.

KNOW ALL MEN BY THESE PRESENTS, that we
Charles Bewick and Emily
Bewick his wife
Have caused the land embraced in the above plat to be surveyed, laid out and platted, to be known as Bewick's Subdivision and that the Streets and Alleys shown on said plat are to be dedicated to the use of the public.
Witness our hands and seals this 14th day of May
A. D. 1900
In presence of:
Mason L. Brown (L.S.)
Emily Bewick (L.S.)

STATE OF MICHIGAN,
COUNTY OF Wayne
On this, the 14th day of May, 1900, before me, a Notary Public in and for said county, personally appeared the above named Charles Bewick and Emily Bewick his wife known to me to be the same persons who executed the above dedication, and who acknowledged the same to be their free act and deed.
Notary Public.
Wayne County, Michigan.

STATE OF MICHIGAN,
County of Wayne
We, O. P. Gentry, Register of Deeds, and Mason L. Brown, Surveyor, hereby certify that we have each carefully compared this copy with the original plat of Bewick's Subdivision and that it is an exact copy thereof and of the whole of such original map or plat.
O. P. Gentry, Register of Deeds.
Mason L. Brown, Surveyor.

STATE OF MICHIGAN,
County of Wayne
We, O. P. Gentry, Register of Deeds, and Mason L. Brown, Surveyor, hereby certify that we have each carefully compared this copy with the original plat of Bewick's Subdivision and that it is an exact copy thereof and of the whole of such original map or plat.
O. P. Gentry, Register of Deeds.
Mason L. Brown, Surveyor.

Examined and approved
March 14, 1903
John F. Wilkinson
Deputy Auditor General

get May 3 1900
O. P. Gentry
Register of Deeds

VACATED BY RESOLUTION
OF Common Council
10-9-62
VOUCHER No. 779-62

This plat was approved by this department and recorded by register of Deeds before Act 109 of 1909, and received from engineer and filed in this department after filing effect of above act.

1283


BEWICK'S SUBDIVISION

of the west 1/2 of T.C. 725 between Kercheval and Mack Avenues

MASON L. BROWN
CIVIL ENGINEER AND SURVEYOR
CHAMBER OF COMMERCE
DETROIT MICHIGAN

GROSSE POINTE, WAYNE CO., MICHIGAN

Scale = 200 feet per inch

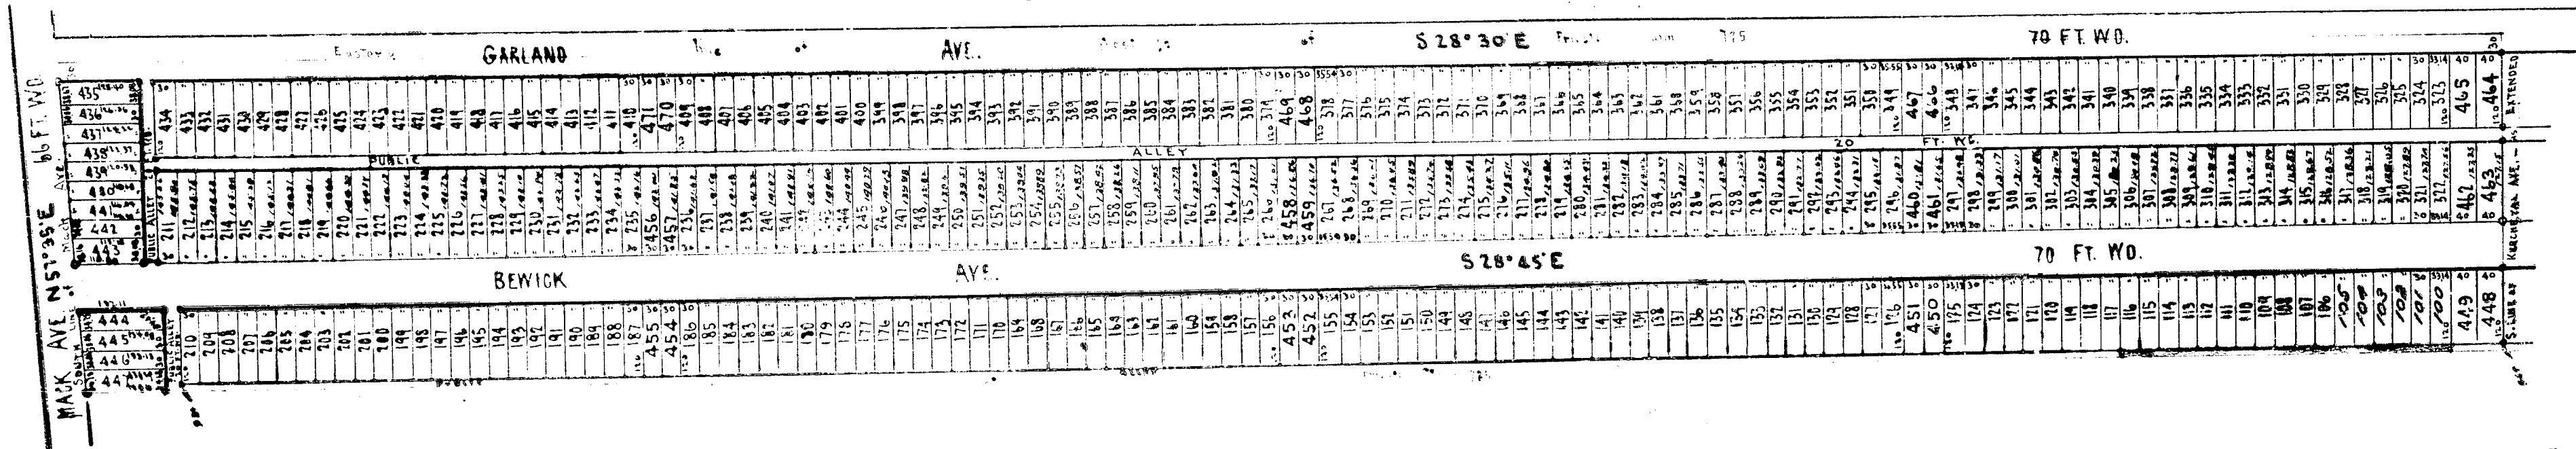

VACATED BY RESOLUTION
OF Common Council
10-9-62
VOUCHER No. 779-63

I hereby certify that the above Plat is correct, and that Monuments consisting of Oak Stakes 1 1/4 inches square and 15 inches long have been placed in the Ground at all angles in the Boundaries, and at the intersection of all Streets or Streets and Alleys, as shown on plat by O. Mason L. Brown
Engineer and Surveyor.

KNOW ALL MEN BY THESE PRESENTS, that we, Charles Bewick and Family, have caused the land embraced in the above plat to be surveyed, laid out and platted, to be known as BEWICK'S SUBDIVISION, and that the Streets and Alleys shown on said plat are to be dedicated to the use of the public. Witness our hands and seals this 14th day of March, 1903.
A. D. Winter Hundred and Two
In presence of: Charles Bewick (L.S.) Family Bewick (L.S.)

STATE OF MICHIGAN, ss.
COUNTY OF Wayne, ss.
On this, the 14th day of March, 1903, before me, a Notary Public in and for said county, personally appeared the above named Charles Bewick and Family, known to me to be the same persons who executed the above dedication, and who acknowledged the same to be their free act and deed.
Notary Public.
Wayne County, Michigan.

Examine and approve
March 14-1903
John F. Wilkinson
Deputy Auditor General

3rd May 3 11 20
111
O. P. Gully

STATE OF MICHIGAN, ss.
County of Wayne, ss.
We, O. P. Gully, Register of Deeds, and Mason L. Brown, Surveyor, hereby certify that we have each carefully compared this copy with the original plat of Bewick's Subdivision of the west 1/2 of T.C. 725 between Kercheval and Mack Avenues, and that it is an exact copy thereof and of the whole of such original copy or plat.
O. P. Gully, Register of Deeds
Mason L. Brown, Surveyor.

STATE OF MICHIGAN, ss.
County of Wayne, ss.
We, O. P. Gully, Register of Deeds, and Mason L. Brown, Surveyor, hereby certify that we have each carefully compared this copy with the original plat of Bewick's Subdivision of the west 1/2 of T.C. 725 between Kercheval and Mack Avenues, and that it is an exact copy thereof and of the whole of such original copy or plat.
O. P. Gully, Register of Deeds
Mason L. Brown, Surveyor.

This plat was approved by this department and recorded by the Register of Deeds before Act 109 of 1899, and received from engineer and filed in this department after filing effect of above act.