


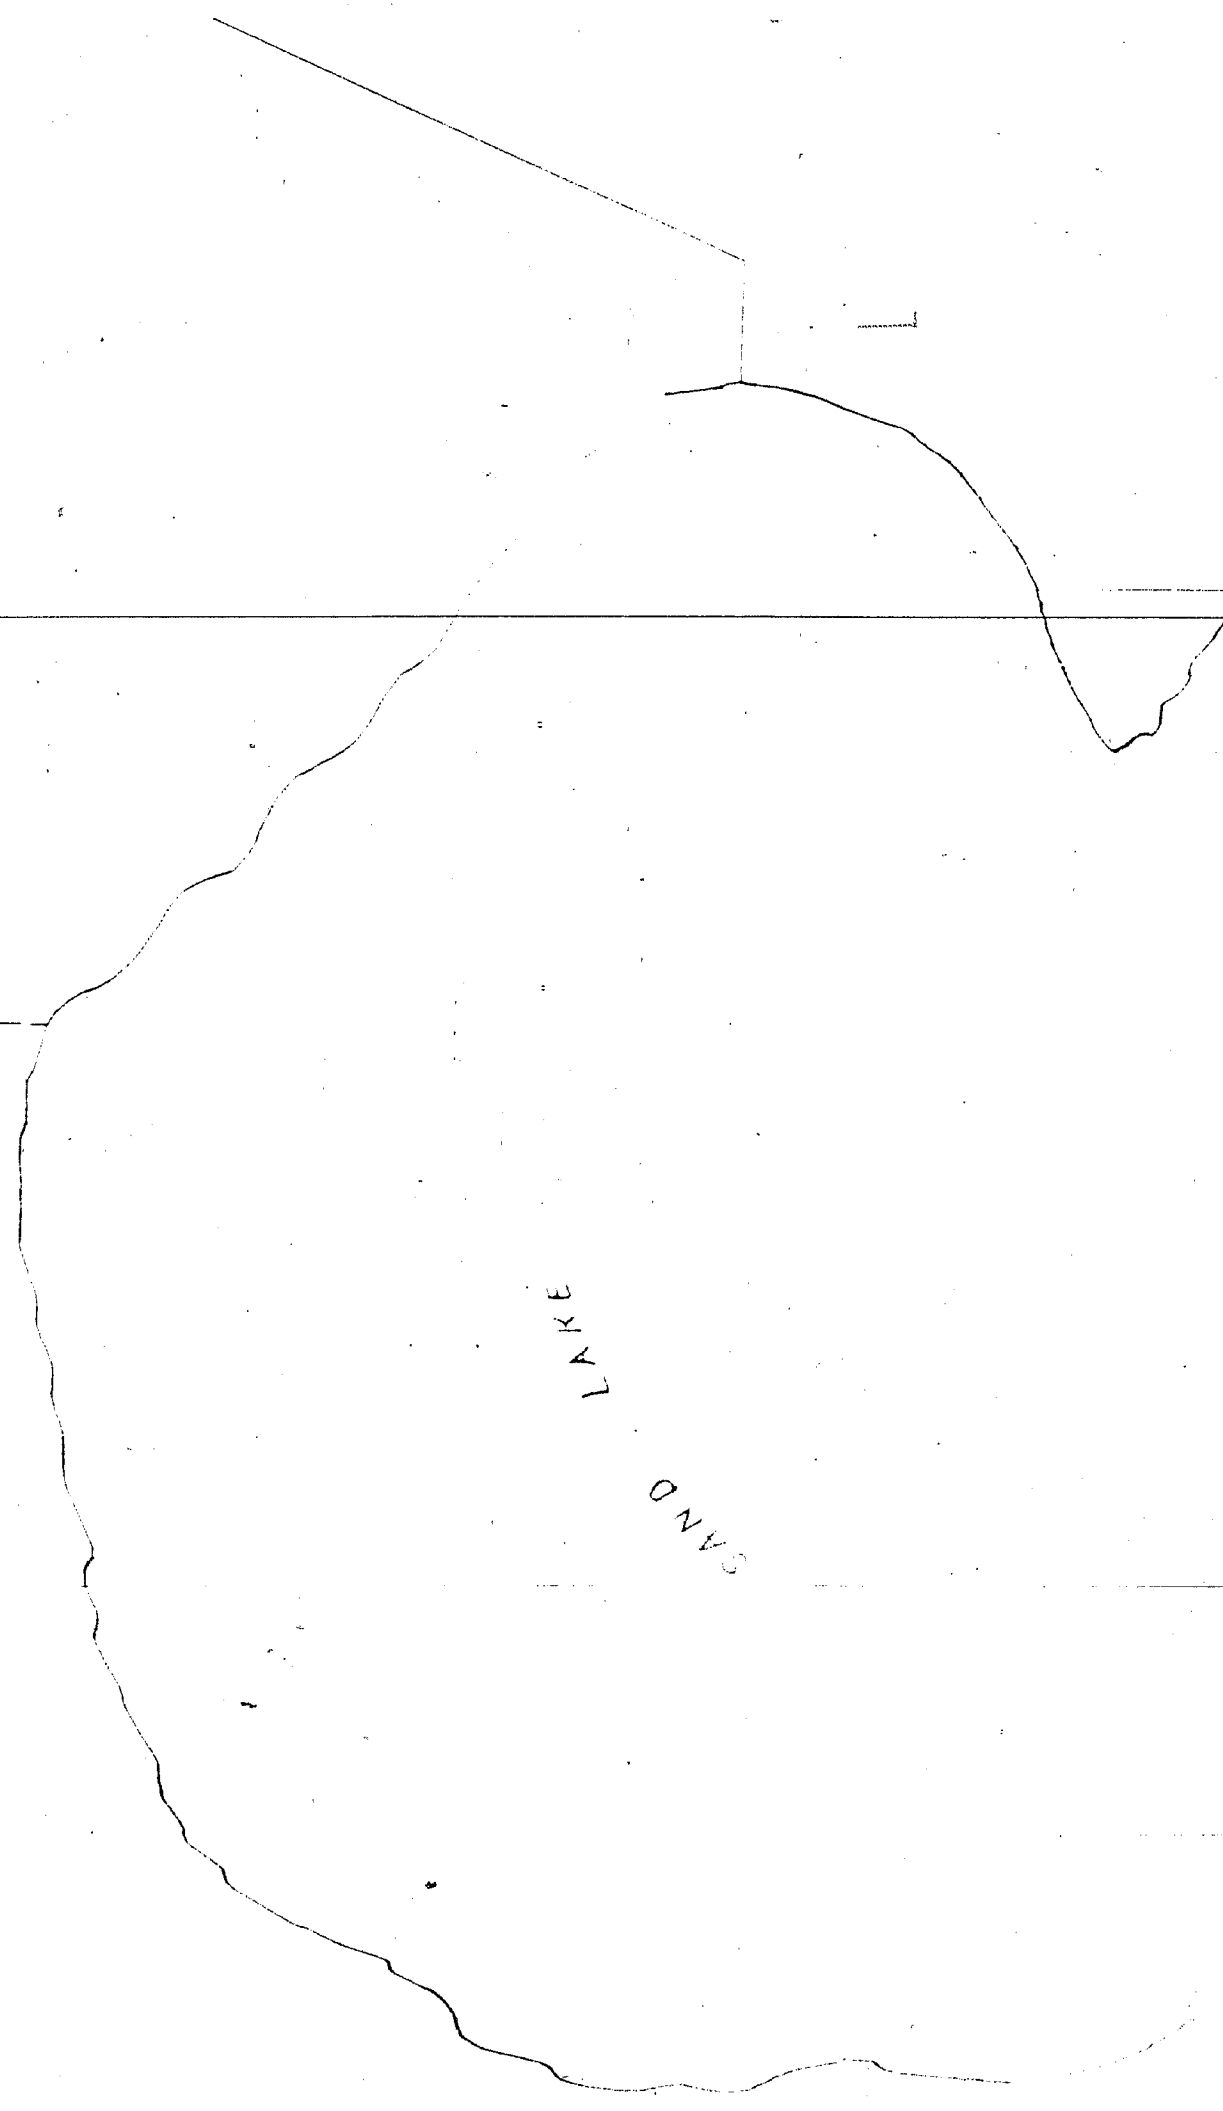

County

Section 32

Rd 1


Line

Section Line

Section 33

Village of Sand Lake


Comprising the North fractional half of the Northwest Section 3 of Town 10 North of Range 10 West

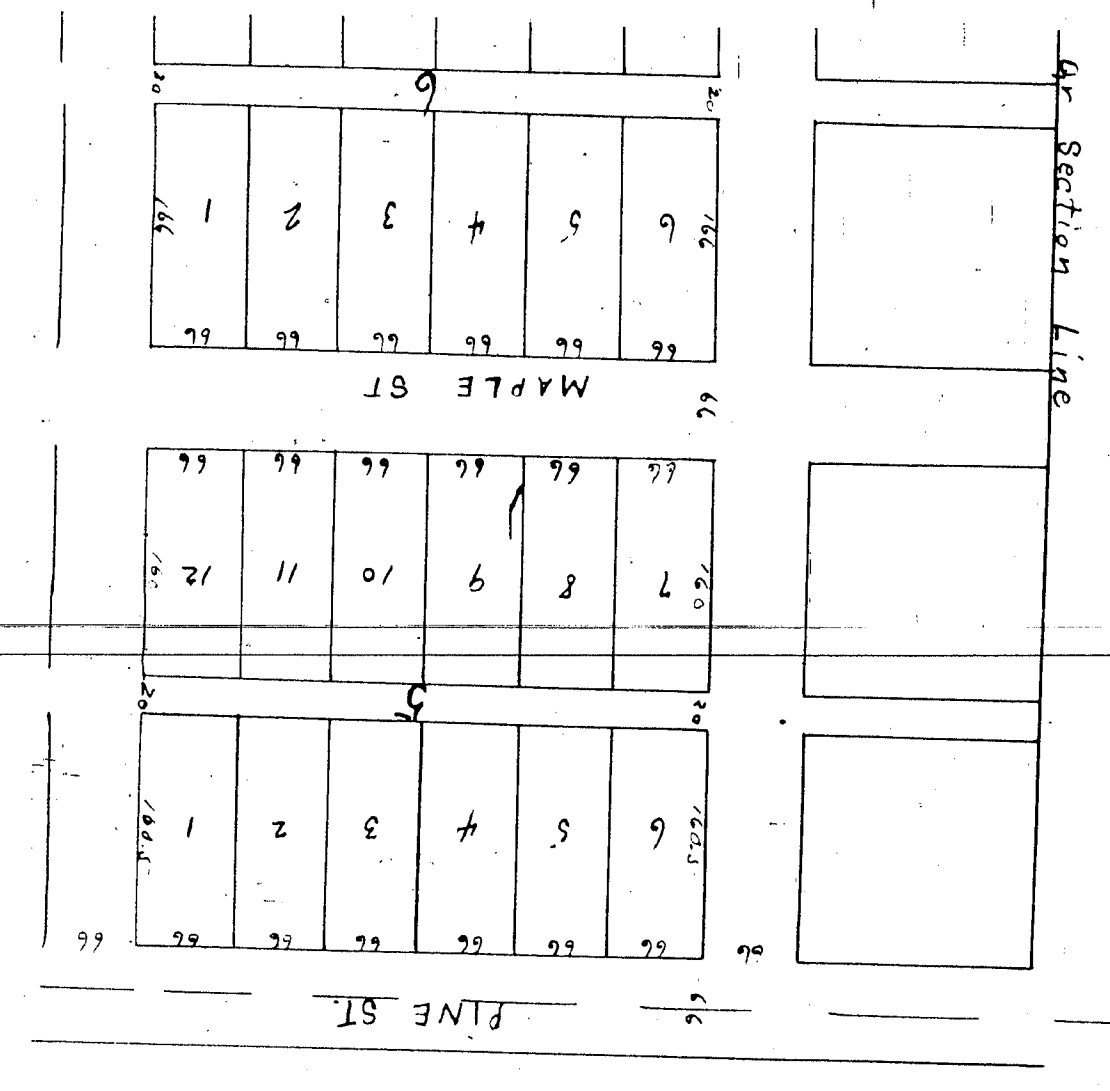


Received for Record Aug 18th A.D. 1871 at 10 o'clock A.M.
 Wm. B. Beckwith
 Register

fractional quarter and the Northeast fractional quarter of the Northwest fractional quarter of
 Scale of $\frac{1}{4}$ in to the 100 FT.

By
 Wm. Thornton
 Civil Engineer

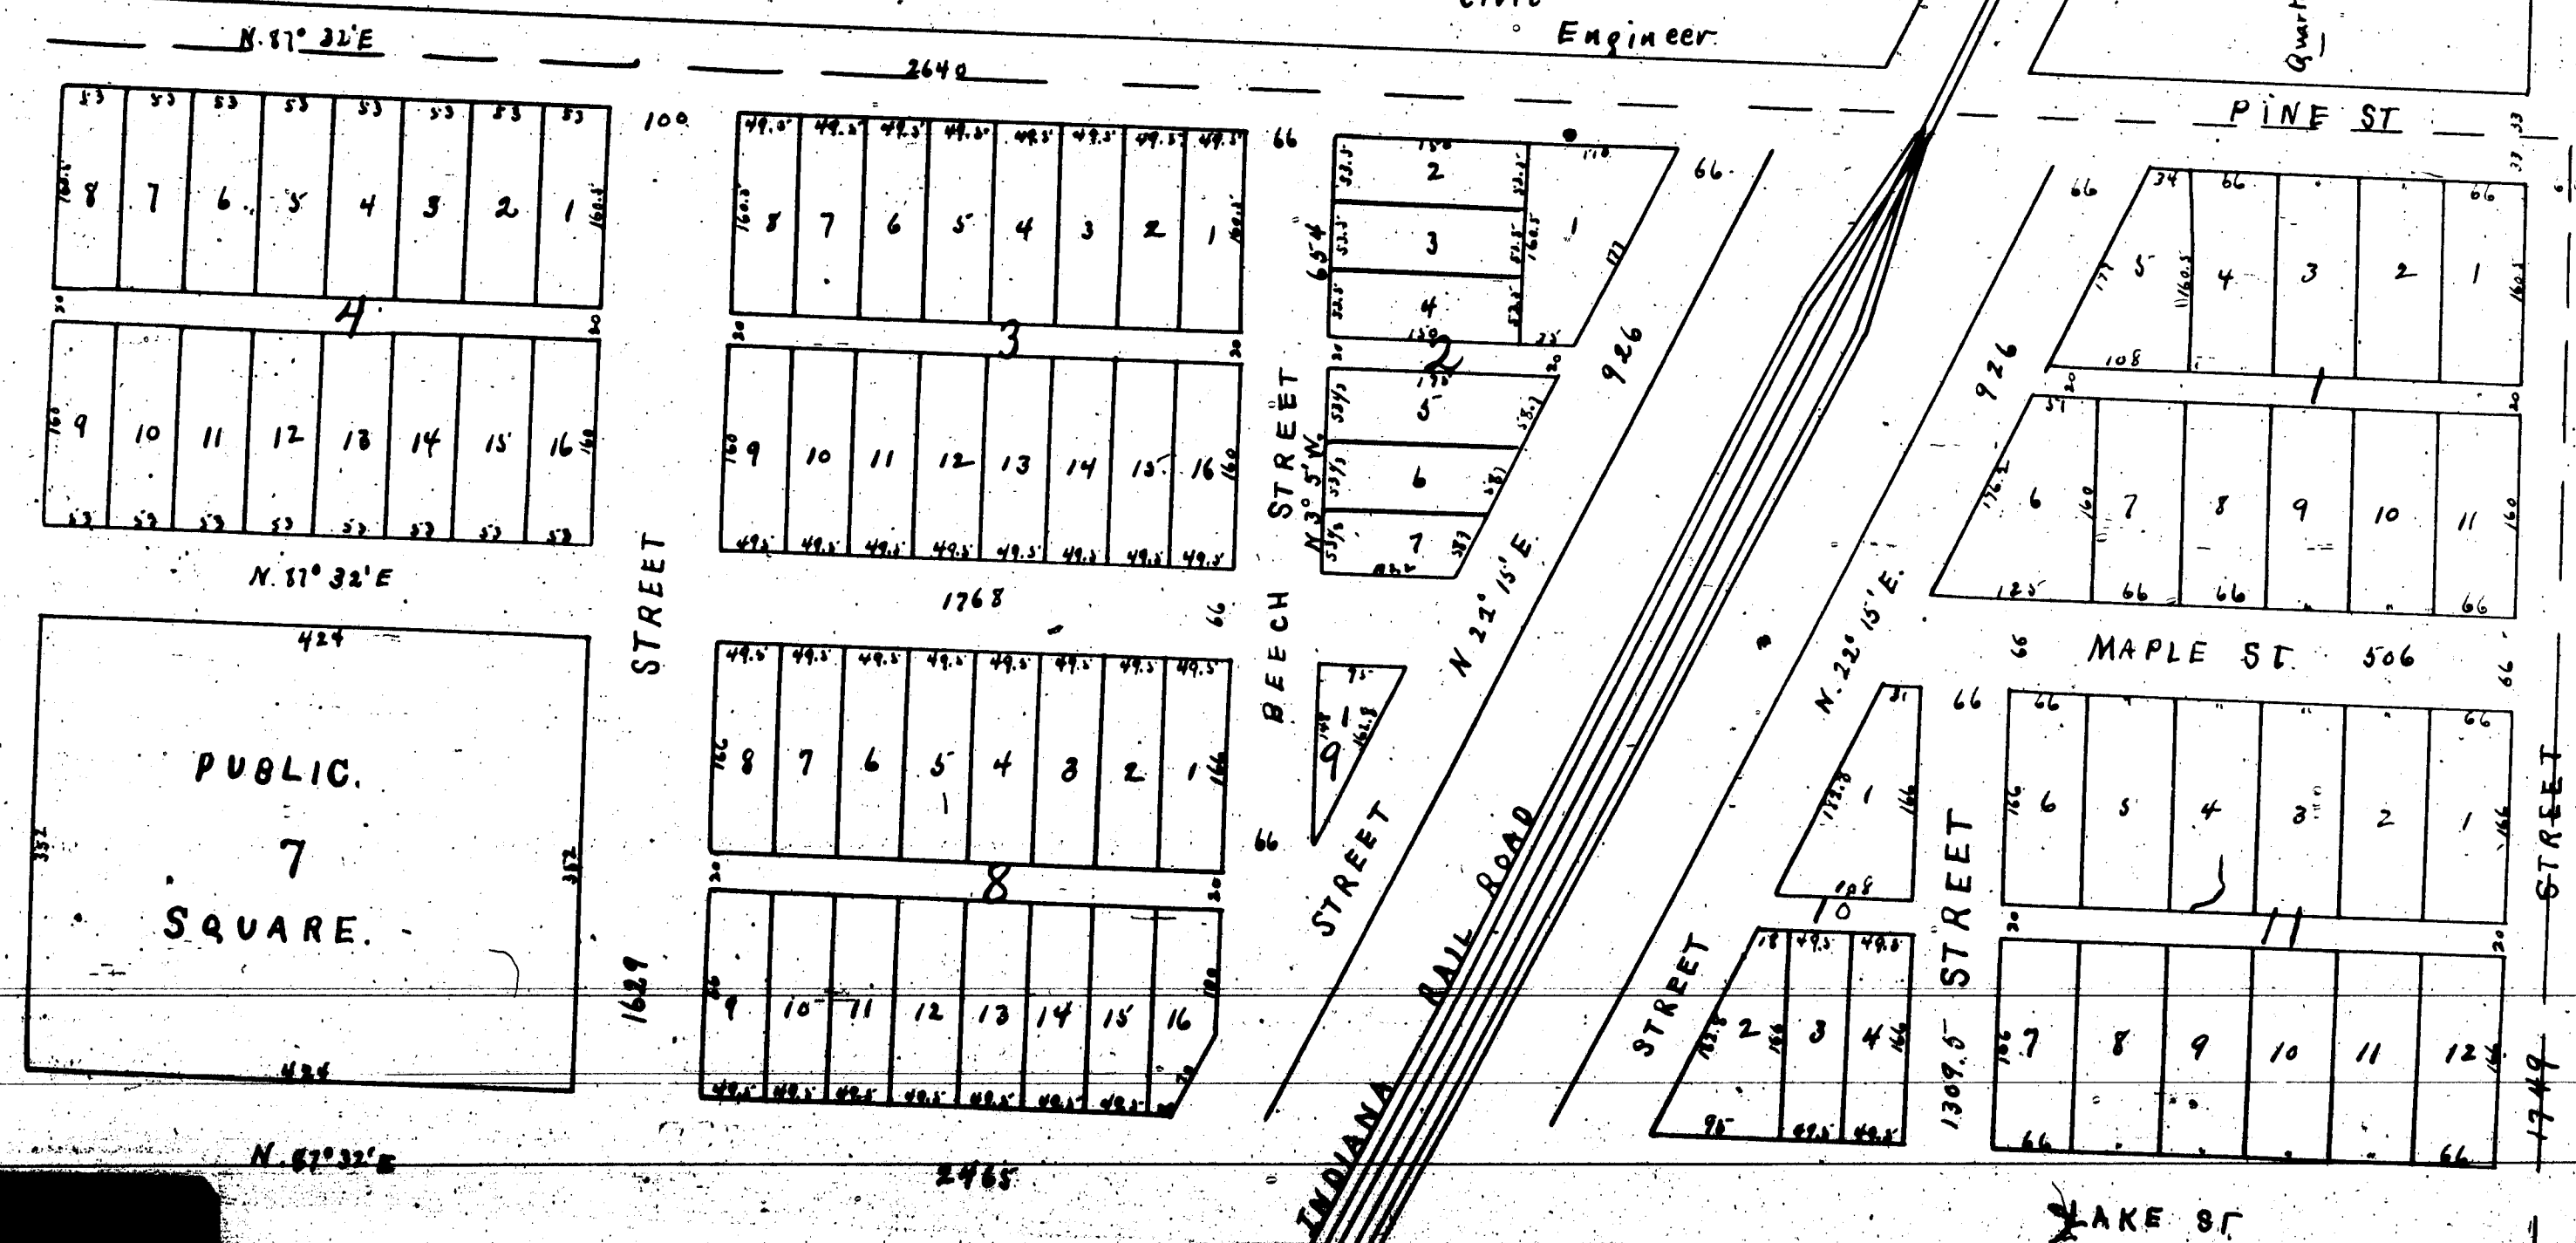

Part III

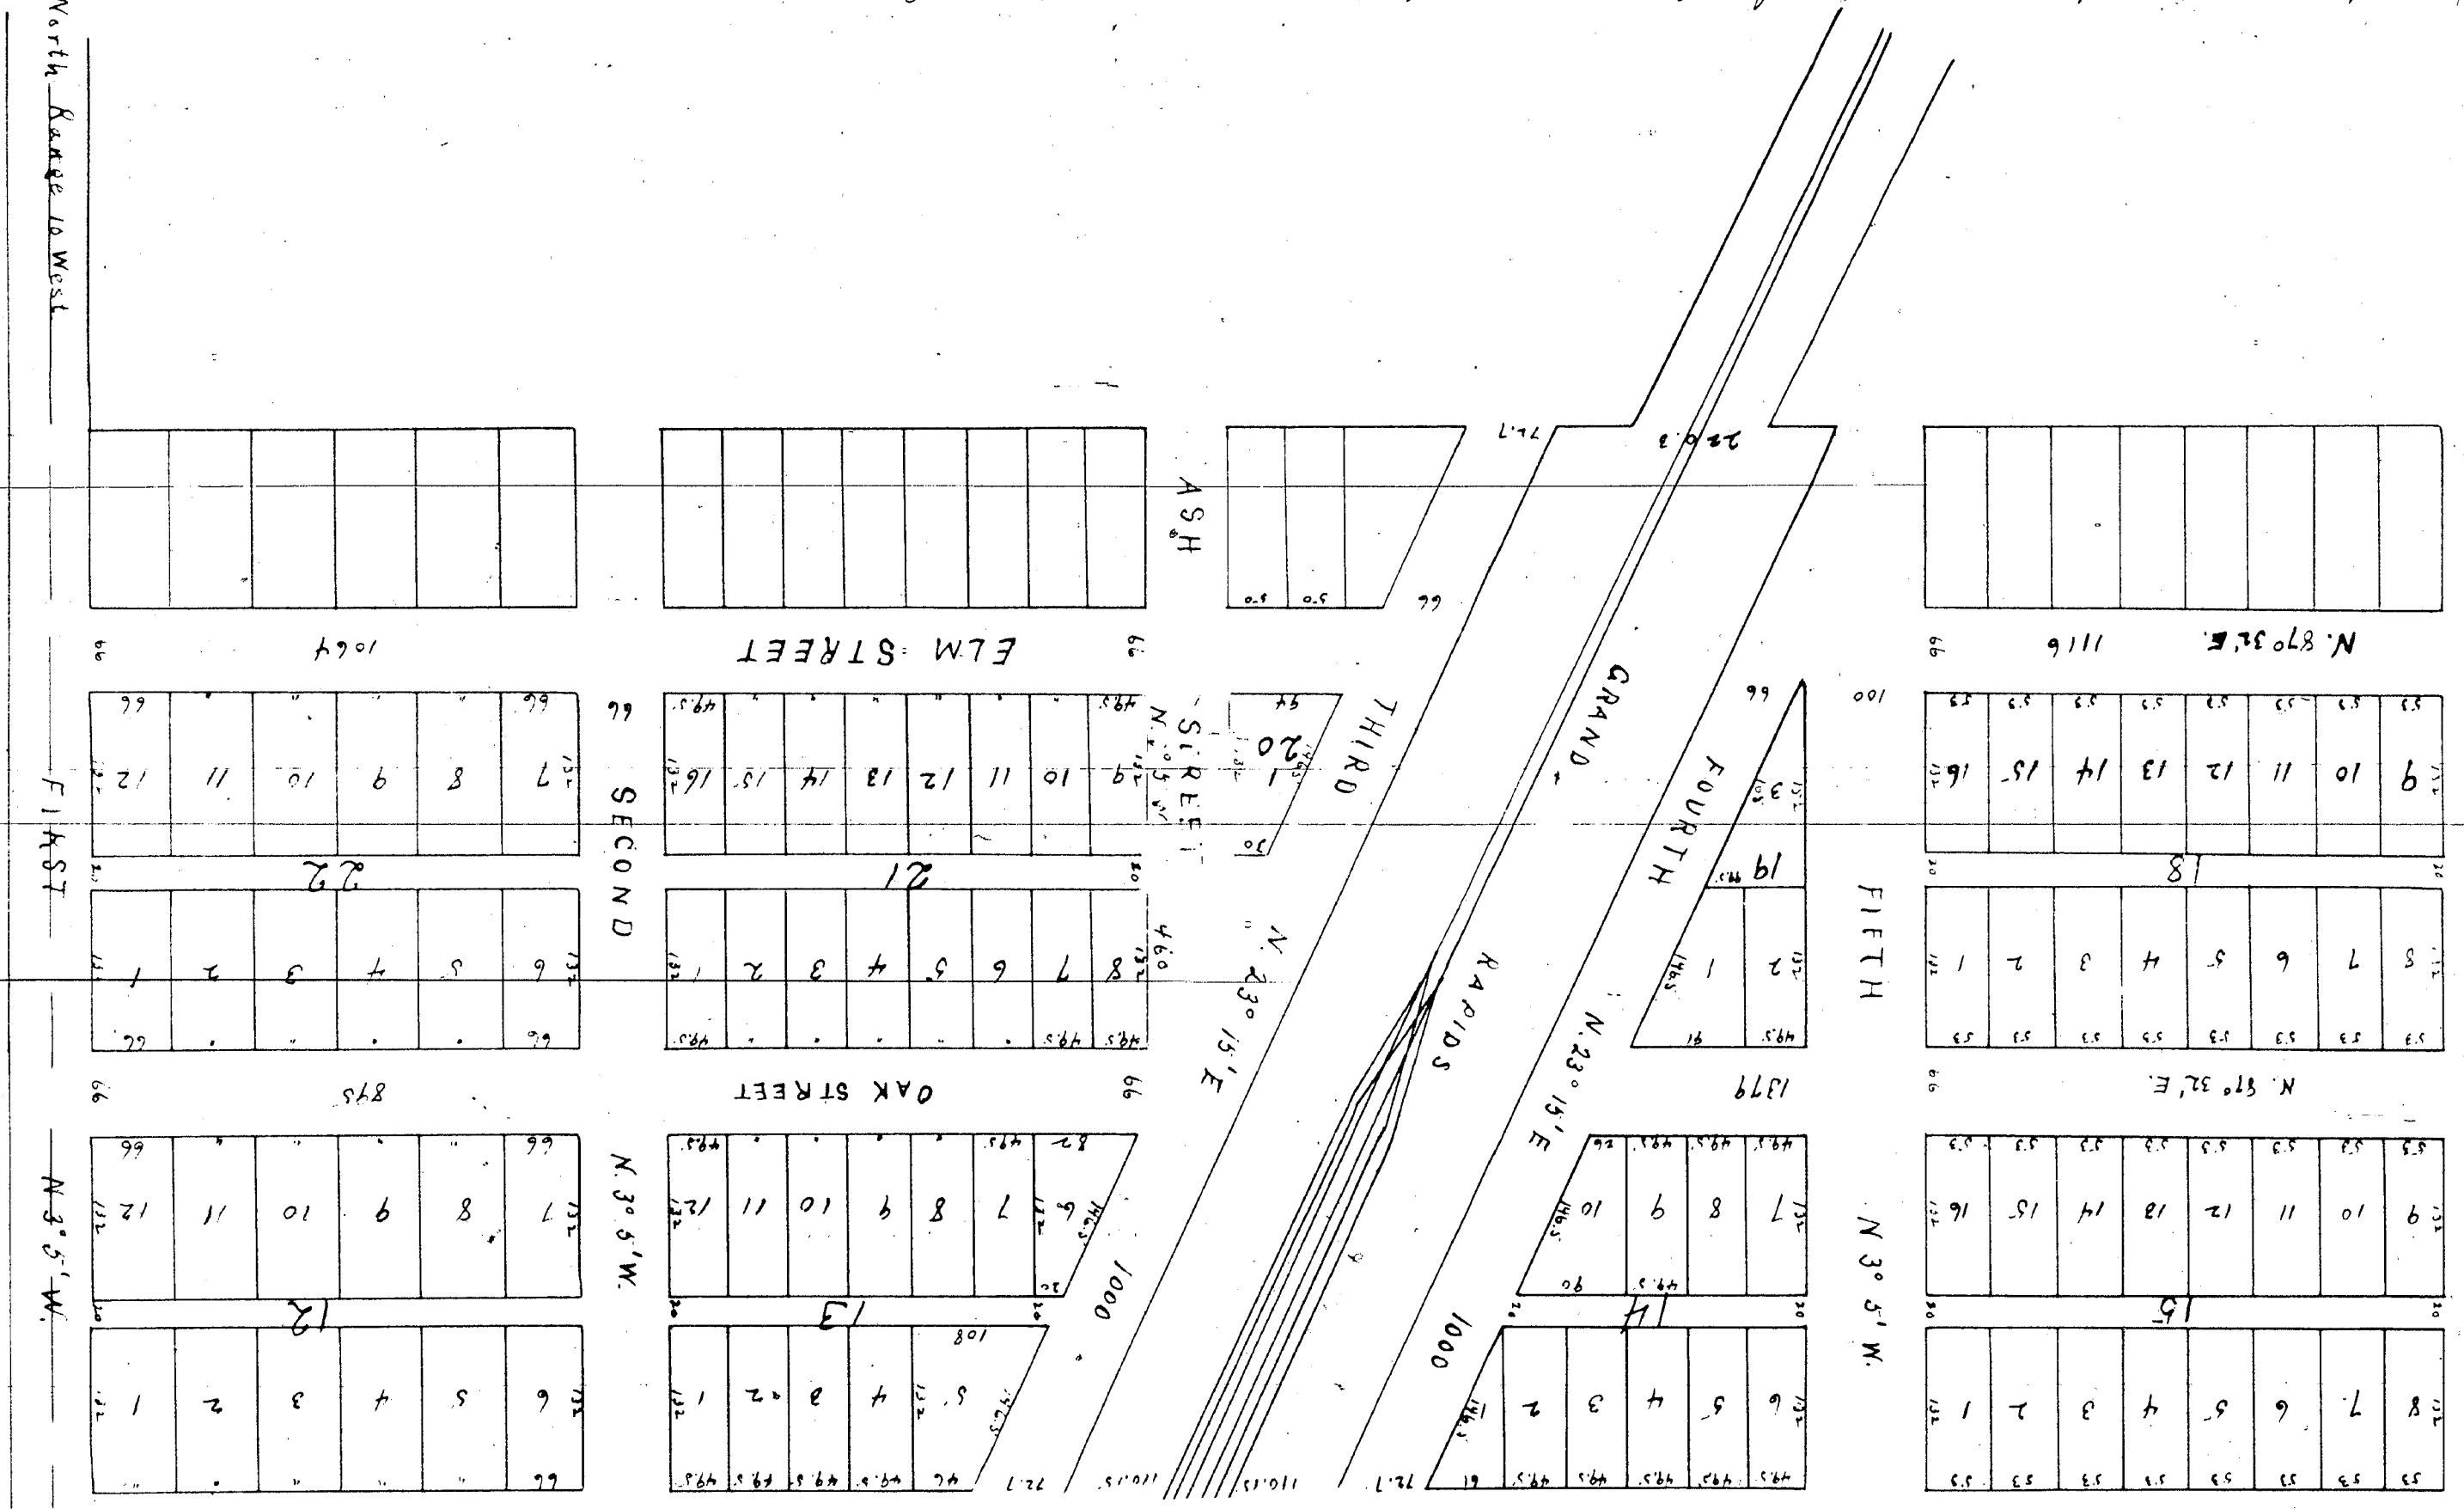


East Line Sections 5 Town 10 North Range 10 West

such cases made and provided we have heretofore set our hands and seals this twenty second day of July A.D. our above said legal husband
James and Susan M. Nelson his wife by Robert S. Nelson
John S. Nelson
R. M. Nelson
John S. Nelson
Susan Nelson
Fred. P. Nelson
David M. Nelson
by Robert S. Nelson their attorney
over the said right husband and herself we being in a Notary Public personally appeared Jm. Nelson and Susan who
John S. Nelson his wife and Susan M. Nelson his wife for themselves and David M. Nelson his wife
the intention of said Map or Plat to me known to be the persons described in and who executed the same and the dedication
in and deed.

John M. Gravelle
Notary Public

Part III

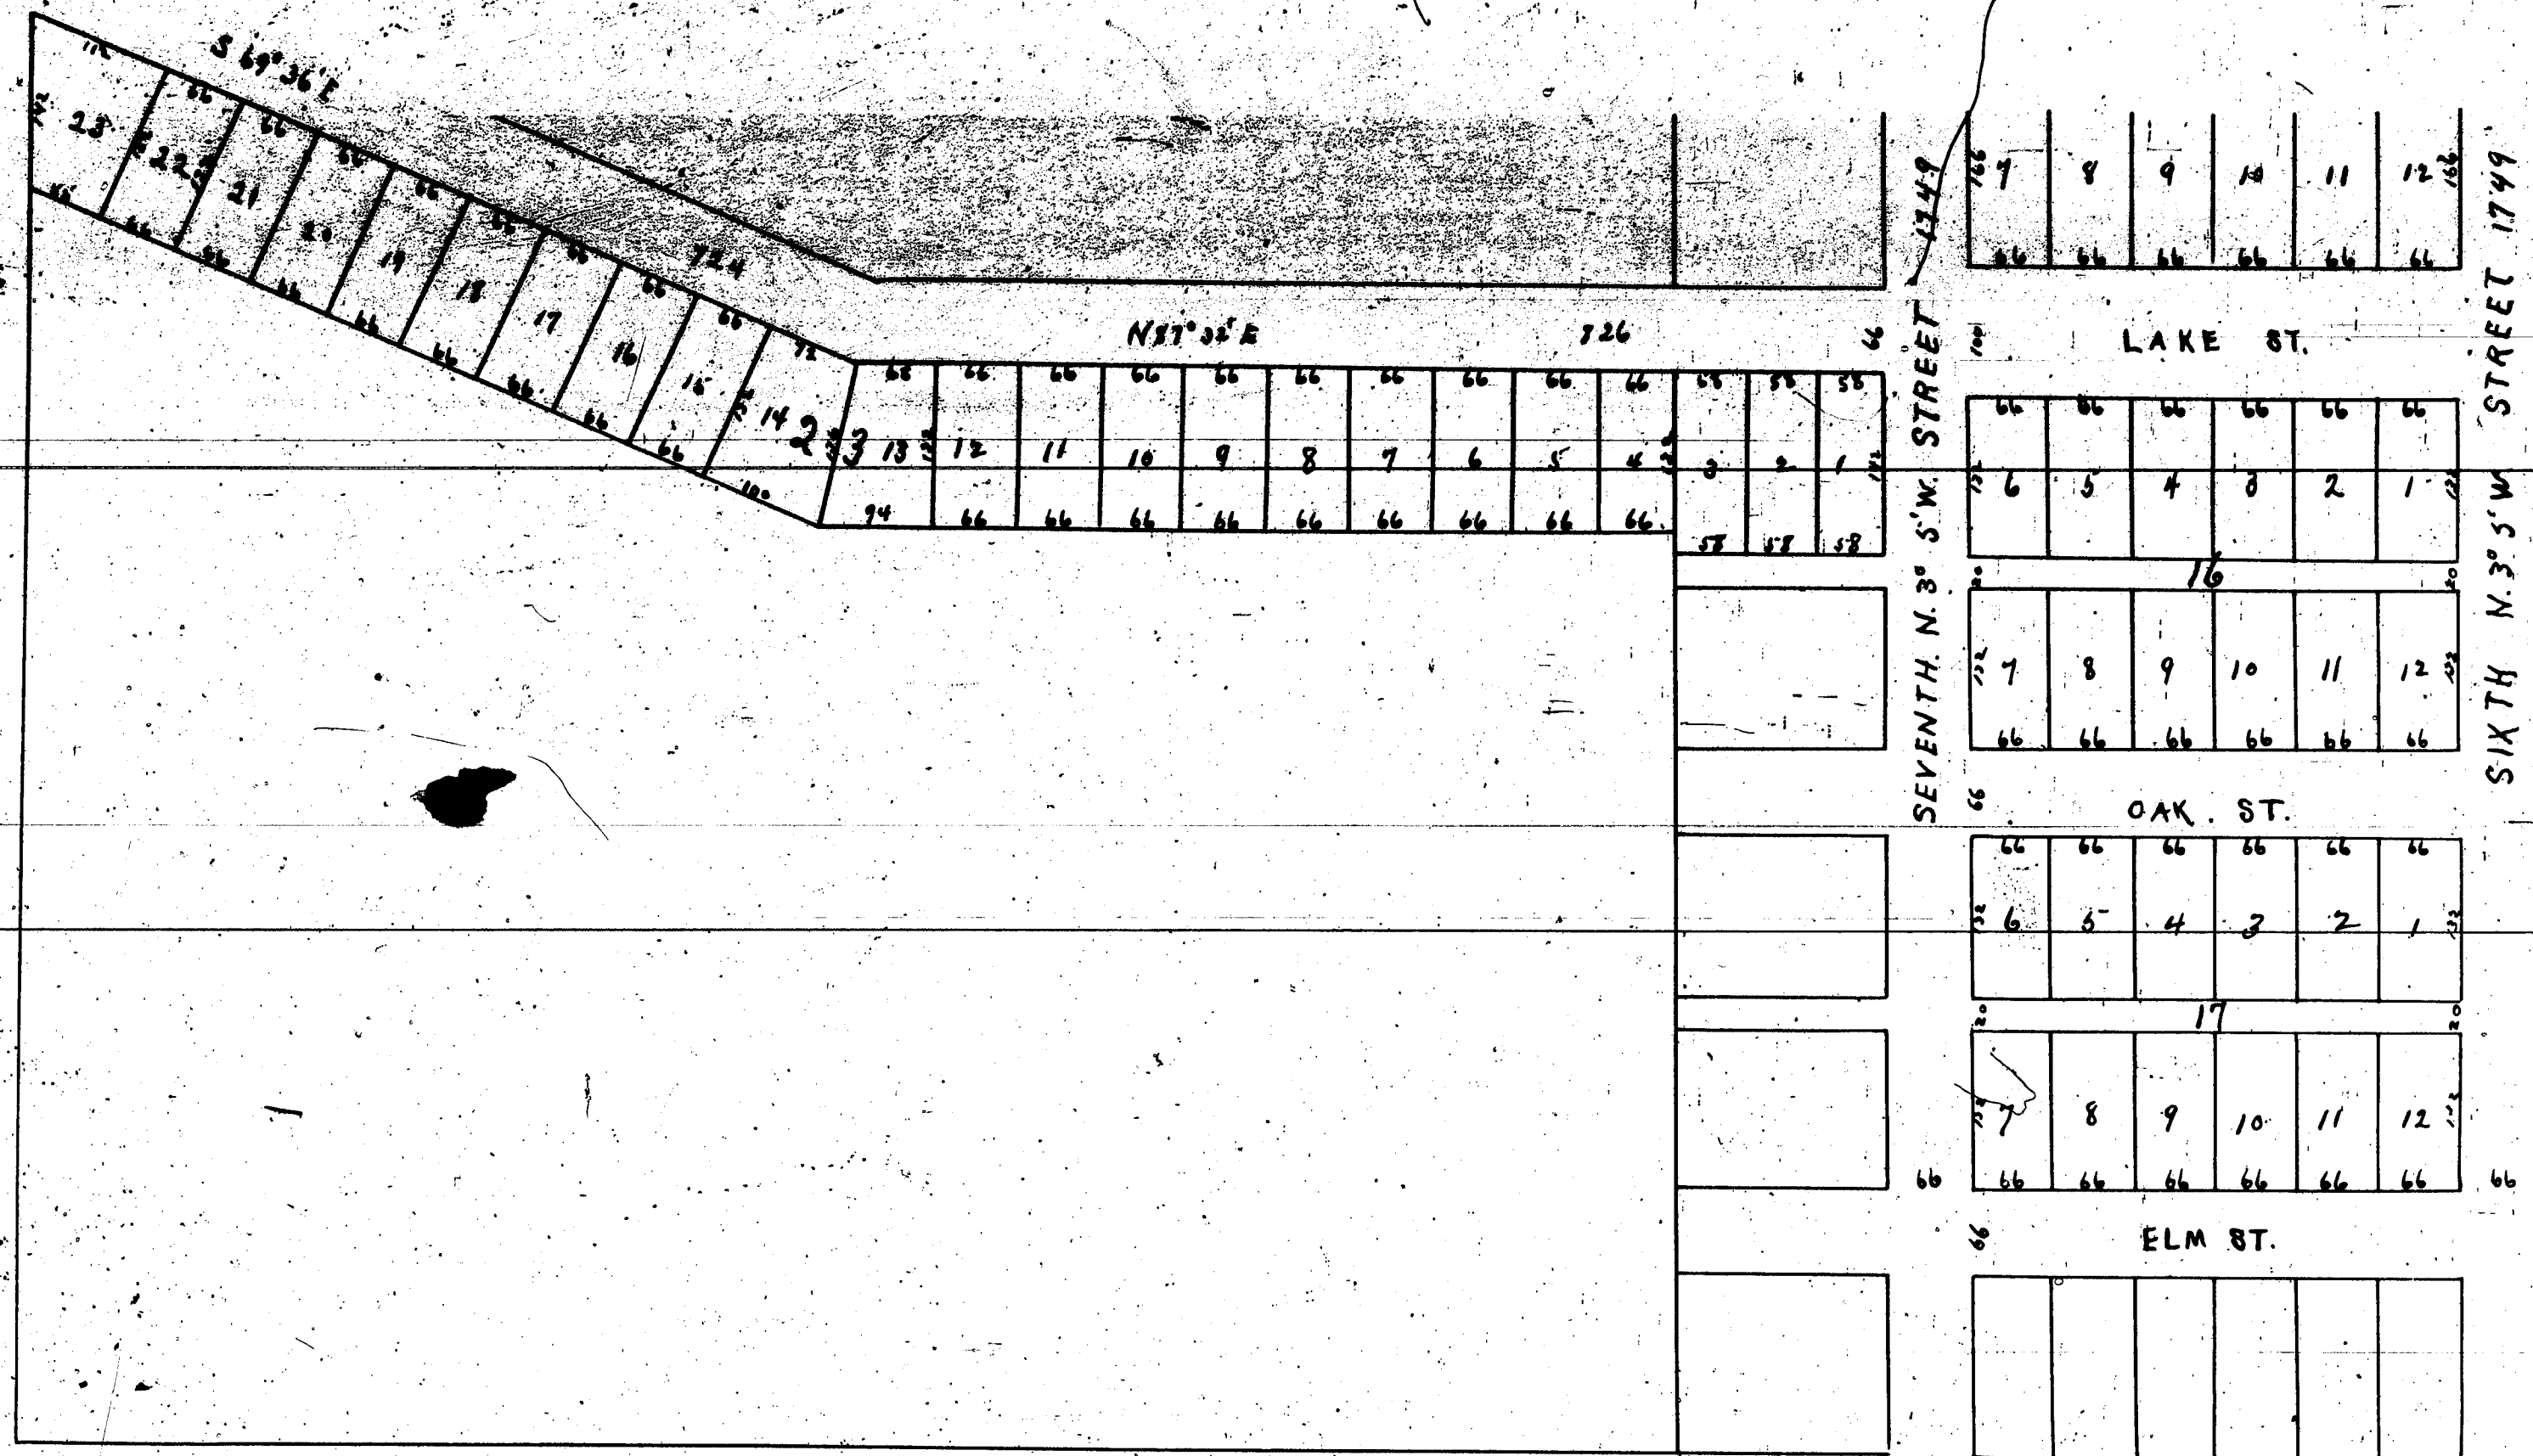

I hereby certify that this plat is a correct copy of the plat now on record in the Register of Deeds Office, being made under the supervision of the Auditor General by tracing the plat on record and verifying same to a carefully compared copy of the delineation and authentic.

Dated this 14th day of Feb. 1910
Geo. W. Bennett
Clerk Aud. Genl. Dept.

State of Michigan }
County of Kent } ss Be it known by these presents that we Mrs. Thornton civil Engineer and Surveyor who made the within Map or Plat of the Town or Village of Sand Lake for the Proprietors and we Robert J. Salisbury and Julia E. Salisbury his wife and Russell W. Salisbury and Emma Salisbury his wife for themselves and Frederick P. Wetmore & Sarah M. Wetmore his wife by Robert J. Salisbury their attorney in fact the said proprietors of said Map or Plat of said Town or Village of Sand Lake do hereby certify and declare that the Map or Plat comprises the following described land or parcel of to wit: The North fractional Half of the North East fractional Quarter and the Northeast fractional Quarter of the North West fractional Quarter of Section five (5) of Town ten (10) North of Range ten (10) West all lying and being in the County of Kent and State of Michigan and that we the said proprietors have caused the same to be surveyed laid out and platted as the Town or Village of Sand Lake and that the said Map or Plat was made by Mrs. Thornton Civil Engineer and Surveyor and that said Map or Plat is a true Map or Plat of said Village as the same has been surveyed and laid out and that we further certify and declare that all the Streets and Alleys are particularly set forth and delineated on said Map or Plat by true true corners lengths widths and names in writing and by words and figures upon that portion of said Map or Plat intended for those uses and that Block seven (7) of said Map or Plat is intended and is to be a public Park or square as delineated on said Map or Plat and also that all of the Ground that are intended for sale are laid off into Blocks and that said Blocks are subdivided into lots and that said Blocks are numbered by large figures placed near the center of each Block and that the lots are numbered by smaller figures placed near the center of each lot and that the precise length and width of each lot intended for sale is plainly defined by figures placed on the sides thereof and we further declare that the figures used on said Map or Plat to denote the length and width of all streets and public grounds and all Blocks and lots intended for sale are

South Half
of
Northeast Fractional Quarter Section 5.

given in feet and tenths of feet
In witness whereof and in pursuance of the statute in and seventy one Robert J. Salisbury and Julia E. Salisbury their attorney in fact
Charles H. Salisbury
W. F. Sykes

State of Michigan }
County of Kent } ss On this 22 day of July A.D. 19 made the within map or plat and Robert J. Salisbury by Robert J. Salisbury their attorney in fact thereof and acknowledge the same to be their

VILLAGE OF SAND LAKE
SAND LAKE, MICHIGAN

At a Regular meeting of the Council of the Village of Sand Lake held at the Sand Lake Auditorium in said Village on the 6th day of September, 1966 at 7:30 P.M. Eastern Standard Time.

PRESENT: Gillespie, Misner, Carpenter, Lothamer, Bush, Bergman
ABSENT: Rau.

The following resolution was offered by Carpenter and seconded by Lothamer.

BE IT RESOLVED BY THE COUNCIL OF THE VILLAGE OF SAND LAKE, KENT COUNTY, MICHIGAN, as follows:

Whereas a Petition has been received by the Sand Lake Village Council for the closing, vacating, abolishing and discontinuing of that portion of Maple Street lying between the East line of Fourth Street and the West line of US 131 in the Village of Sand Lake, Kent County, Michigan with the property to revert to the adjacent property owners;

And whereas Maple Street running from the East line of Fourth Street to the West line of US 131 has not been opened or maintained as shown on the Village Plat.

Therefore be it resolved that that portion of Maple Street lying between the East line of Fourth Street and the West line of US 131 in the Village of Sand Lake be closed, vacated, abolished and discontinued and that said property revert to the adjacent property owners;

And be it further resolved that a meeting of the Sand Lake Village Council be held on November 7, 1966 at the Sand Lake Village Hall in the Village of Sand Lake at 7:30 P.M. at which time any objections received in writing by the Village Clerk shall be presented; and be it further resolved that a certified copy of this resolution be printed in the Cedar Springs Clipper, a newspaper published in Kent County, Michigan at least seven days prior to said Meeting.

Vote: Yes: Misner, Carpenter, Lothamer, Bush, Bergman.
No: None.

I, Arthur L. Robinson, certify this to be a true and correct excerpt from the minutes of the Sand Lake Village Council meeting held on Sept. 6, 1966 at 7:30 P.M. in the Sand Lake Auditorium, Sand Lake, Michigan.

October 13, 1966

Arthur L. Robinson
Arthur L. Robinson, Clerk

2027 1183

VILLAGE OF SAND LAKE
SAND LAKE, MICHIGAN

At a Regular meeting of the Council of the Village of Sand Lake held at the Sand Lake Village Hall in said Village on the 7th Day of November, 1966 at 7:30 P.M., Eastern Standard Time.

PRESENT: Bergman, Lothamer, Rau, Misner, Carpenter, Gillespie.
ABSENT: None

The following resolution was offered by Rau and seconded by Bergman:

BE IT RESOLVED BY THE COUNCIL OF THE VILLAGE OF SAND LAKE, KENT COUNTY, MICHIGAN, as follows:

That a Resolution having been adopted by the Sand Lake Village Council on Sept. 6, 1966 regarding the closing, vacating, abolishing and discontinuing of that portion of Maple Street lying between the East line of Fourth Street and the West line of US 131 in the Village of Sand Lake, Kent County, Michigan, with said property to revert to the adjacent property owners:


And said Resolution having been published in the Cedar Springs Clipper, a newspaper published in Kent County, Michigan;

And no objection having been received at the Sand Lake Village Council Meeting held on Nov. 7, 1966 in accordance with said publication.

Therefore be it resolved that that portion of Maple Street lying between the East line of Fourth Street and the West line of US 131 in the Village of Sand Lake, Kent County, Michigan is hereby closed, vacated, abolished and discontinued and said property hereby reverts to the adjacent property owners.

Vote: Yes: Bergman, Lothamer, Rau, Misner, Carpenter.

No: None

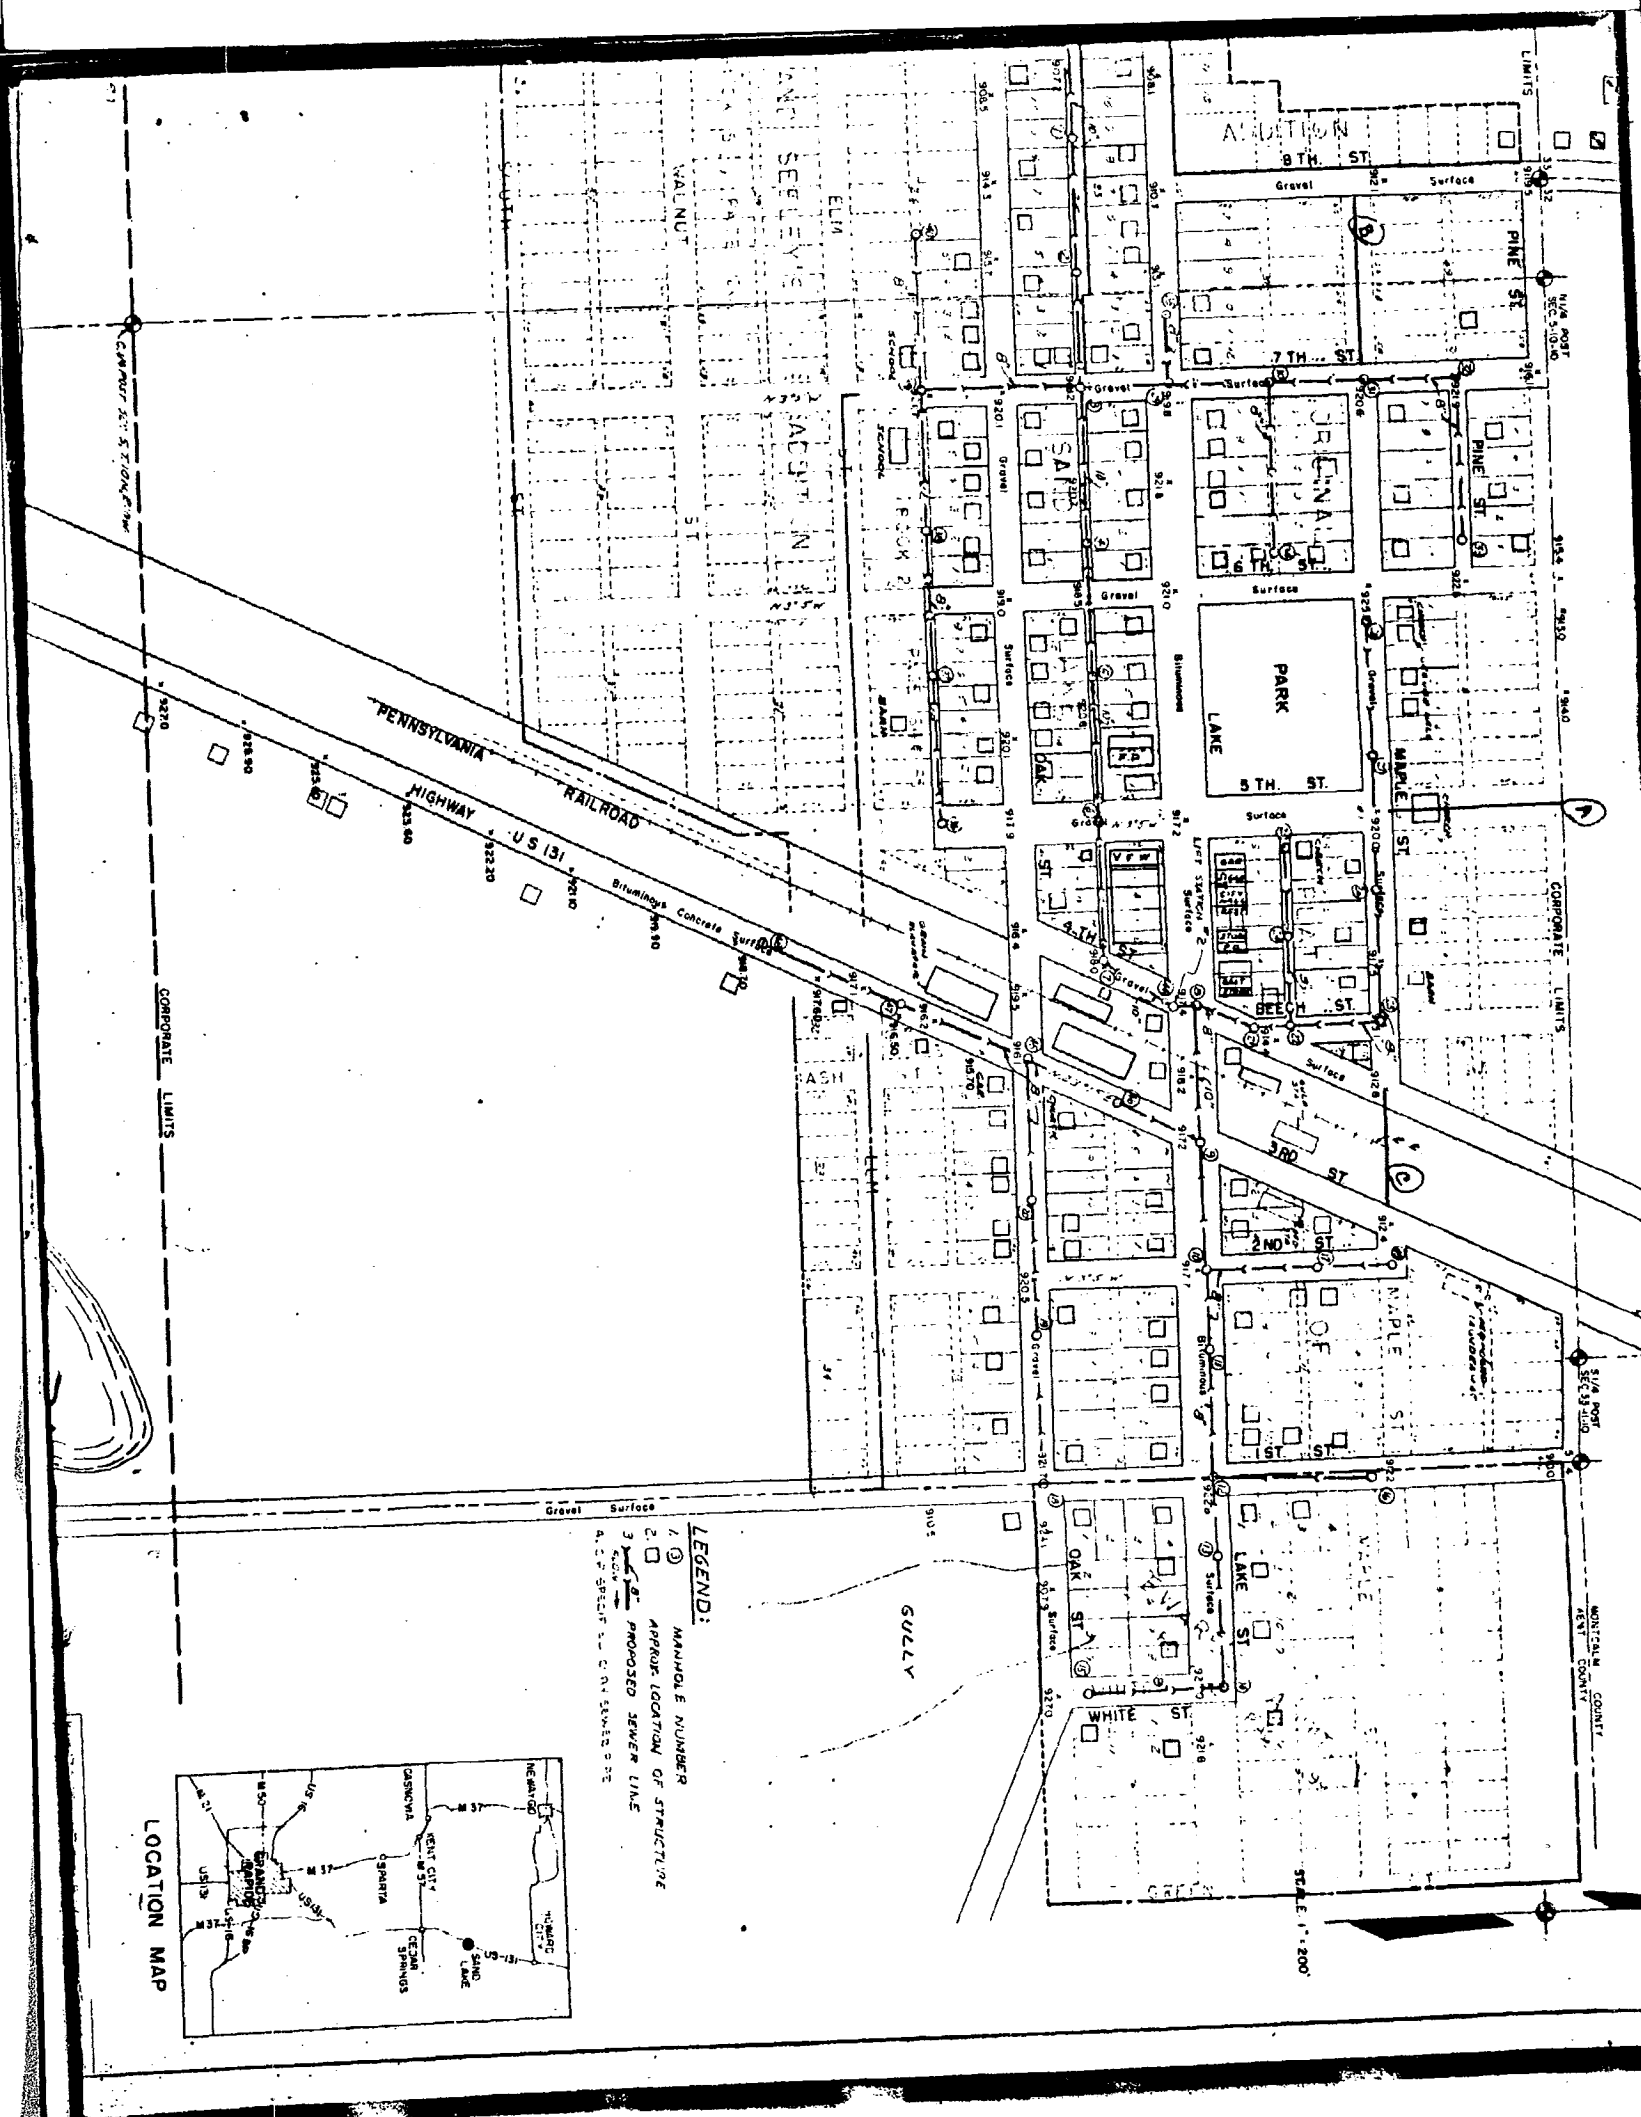

VILLAGE OF SAND LAKE
SAND LAKE, MICHIGAN

At a Regular meeting of the Council of the Village of Sand Lake held at the Sand Lake Auditorium in said Village on the 6th day of September, 1966 at 7:30 P.M. Eastern Standard Time.

PRESENT: Gillespie, Misner, Carpenter, Lothamer, Bush, Bergman
ABSENT: Rau.

The following resolution was offered by Carpenter and seconded by Lothamer.

BE IT RESOLVED BY THE COUNCIL OF THE VILLAGE OF SAND LAKE, KENT COUNTY, MICHIGAN, as follows:

Whereas a Petition has been received by the Sand Lake Village Council for the closing, vacating, abolishing and discontinuing of that portion of Maple Street lying between the East line of Fourth Street and the West line of US 131 in the Village of Sand Lake, Kent County, Michigan with the property to revert to the adjacent property owners;

And whereas Maple Street running from the East line of Fourth Street to the West line of US 131 has not been opened or maintained as shown on the Village Plat.

Therefore be it resolved that that portion of Maple Street lying between the East line of Fourth Street and the West line of US 131 in the Village of Sand Lake be closed, vacated, abolished and discontinued and that said property revert to the adjacent property owners;

And be it further resolved that a meeting of the Sand Lake Village Council be held on November 7, 1966 at the Sand Lake Village Hall in the Village of Sand Lake at 7:30 P.M. at which time any objections received in writing by the Village Clerk shall be presented; and be it further resolved that a certified copy of this resolution be printed in the Cedar Springs Clipper, a newspaper published in Kent County, Michigan at least seven days prior to said Meeting.

Vote: Yes: Misner, Carpenter, Lothamer, Bush, Bergman.

No: None.

I, Arthur L. Robinson, certify this to be a true and correct excerpt from the minutes of the Sand Lake Village Council meeting held on Sept. 6, 1966 at 7:30 P.M. in the Sand Lake Auditorium, Sand Lake, Michigan.

October 13, 1966

Arthur L. Robinson
Arthur L. Robinson, Clerk

UBER2027 1183
VILLAGE OF SAND LAKE
SAND LAKE, MICHIGAN

At a Regular meeting of the Council of the Village of Sand Lake held at the Sand Lake Village Hall in said Village on the 7th Day of November, 1966 at 7:30 P.M., Eastern Standard Time.

PRESENT: Bergman, Lothamer, Rau, Misner, Carpenter, Gillespie.
ABSENT: None

The following resolution was offered by Rau and seconded by Bergman:

BE IT RESOLVED BY THE COUNCIL OF THE VILLAGE OF SAND LAKE, KENT COUNTY, MICHIGAN, as follows:

That a Resolution having been adopted by the Sand Lake Village Council on Sept. 6, 1966 regarding the closing, vacating, abolishing and discontinuing of that portion of Maple Street lying between the East line of Fourth Street and the West line of US 131 in the Village of Sand Lake, Kent County, Michigan, with said property to revert to the adjacent property owners;

And said Resolution having been published in the Cedar Springs Clipper, a newspaper published in Kent County, Michigan;

And no objection having been received at the Sand Lake Village Council Meeting held on Nov. 7, 1966 in accordance with said publication.

Therefore be it resolved that that portion of Maple Street lying between the East line of Fourth Street and the West line of US 131 in the Village of Sand Lake, Kent County, Michigan is hereby closed, vacated, abolished and discontinued and said property hereby reverts to the adjacent property owners.

Vote: Yes: Bergman, Lothamer, Rau, Misner, Carpenter.

No: None

UBER2027 1184

I, Arthur L. Robinson, Clerk of the Village of Sand Lake, Kent County, Michigan, do hereby certify this to be a true and correct excerpt from the minutes of the Sand Lake Village Council meeting held on November 7, 1966 at 7:30 P.M. in the Sand Lake Village Hall, Sand Lake, Michigan.

December 12, 1966.

Arthur L. Robinson, Clerk

STATE OF MICHIGAN)
) SS
County Of Kent)

Subscribed and sworn to before me, a Notary Public in and for said County, this _____ day of January, 1967.

Edward J. Kehoe Jr.
Notary Public, Kent County, Michigan

My Commission Expires:

VILLAGE OF SAND LAKE
SAND LAKE, MICHIGAN

At a Regular meeting of the Council of the Village of Sand Lake held at the Sand Lake Auditorium in said Village on the 6th day of Sept., 1966 at 7:30 P.M. Eastern Standard Time.

PRESENT: Gillespie, Misner, Carpenter, Lothamer, Bush, Bergman
ABSENT: Rau

The following resolution was offered by Carpenter and seconded by Lothamer:

BE IT RESOLVED BY THE COUNCIL OF THE VILLAGE OF SAND LAKE, KENT COUNTY, MICHIGAN, as follows:

Whereas a Petition has been received by the Sand Lake Village Council for the closing, vacating, abolishing and discontinuing of that portion of Maple Street lying between the West line of 7th Street and the East line of 8th Street in the Village of Sand Lake, Kent County, Michigan, with the property to revert to the adjacent property owners;

And whereas Maple Street running from the West line of 7th Street to the East line of 8th Street has not been opened or maintained as shown in the Village Plat.

Therefore be it resolved that that portion of Maple Street lying between the West line of 7th Street and the East line of 8th Street in the Village of Sand Lake be closed, vacated, abolished and discontinued and that said property revert to the adjacent

property owners;

And be it further resolved that a meeting of the Sand Lake Village Council be held on the 7th of Nov., 1966 at the Sand Lake Village Hall in the Village of Sand Lake at 7:30 P.M. at which time any objections received in writing by the Village Clerk shall be presented; and be it further resolved that a certified copy of this Resolution be printed in the Cedar Springs Clipper, a newspaper published in Kent County, Michigan at least seven days prior to said Meeting.

Vote -- Yes: Misner, Carpenter, Lothamer, Bush, Bergman
No: None

I, Arthur L. Robinson, certify this to be a true and correct excerpt from the minutes of the Sand Lake Village Council meeting held on Sept. 6, 1966 at 7:30 P.M. in the Sand Lake Auditorium, Sand Lake, Michigan.

October 13, 1966

Arthur L. Robinson
Arthur L. Robinson, Clerk

2027 51179

VILLAGE OF SAND LAKE
SAND LAKE, MICHIGAN

At a Regular meeting of the Council of the Village of Sand Lake held at the Sand Lake Village Hall in said Village on the 7th Day of November, 1966 at 7:30 P.M., Eastern Standard Time.

PRESENT: Bergman, Lothamer, Rau, Misner, Carpenter, Gillespie.
ABSENT: None

The following resolution was offered by Rau and seconded by Bergman:

BE IT RESOLVED BY THE COUNCIL OF THE VILLAGE OF SAND LAKE, KENT COUNTY, MICHIGAN, as follows:

That a Resolution having been adopted by the Sand Lake Village Council on Sept. 6, 1966 regarding the closing, vacating, abolishing and discontinuing of that portion of Maple Street lying between the West line of 7th Street and the East line of 8th Street in the Village of Sand Lake, Kent County, Michigan, with said property to revert to the adjacent property owners;

And said Resolution having been published in the Cedar Springs Clipper, a newspaper published in Kent County, Michigan;

And no objection having been received at the Sand Lake Village Council Meeting held on Nov. 7, 1966 in accordance with said publication.

Therefore be it resolved that that portion of Maple Street lying between the West line of 7th Street and the East line of 8th Street in the Village of Sand Lake, Kent County, Michigan is hereby closed, vacated, abolished and discontinued and said property hereby reverts to the adjacent property owners.

Vote: Yes: Bergman, Lothamer, Rau, Misner, Carpenter.

No: None

2027 51180

I, Arthur L. Robinson, Clerk of the Village of Sand Lake, Kent County, Michigan, do hereby certify this to be a true and correct excerpt from the minutes of the Sand Lake Village Council meeting held on November 7, 1966 at 7:30 P.M. in the Sand Lake Village Hall, Sand Lake, Michigan.

December 12, 1966.


Arthur L. Robinson, Clerk

STATE OF MICHIGAN)
County Of Kent) SS

Subscribed and sworn to before me, a Notary Public in and for said County, this _____ day of January, 1967.


Edward J. Rohrer Jr.
Notary Public, Kent County, Michigan

My Commission Expires:

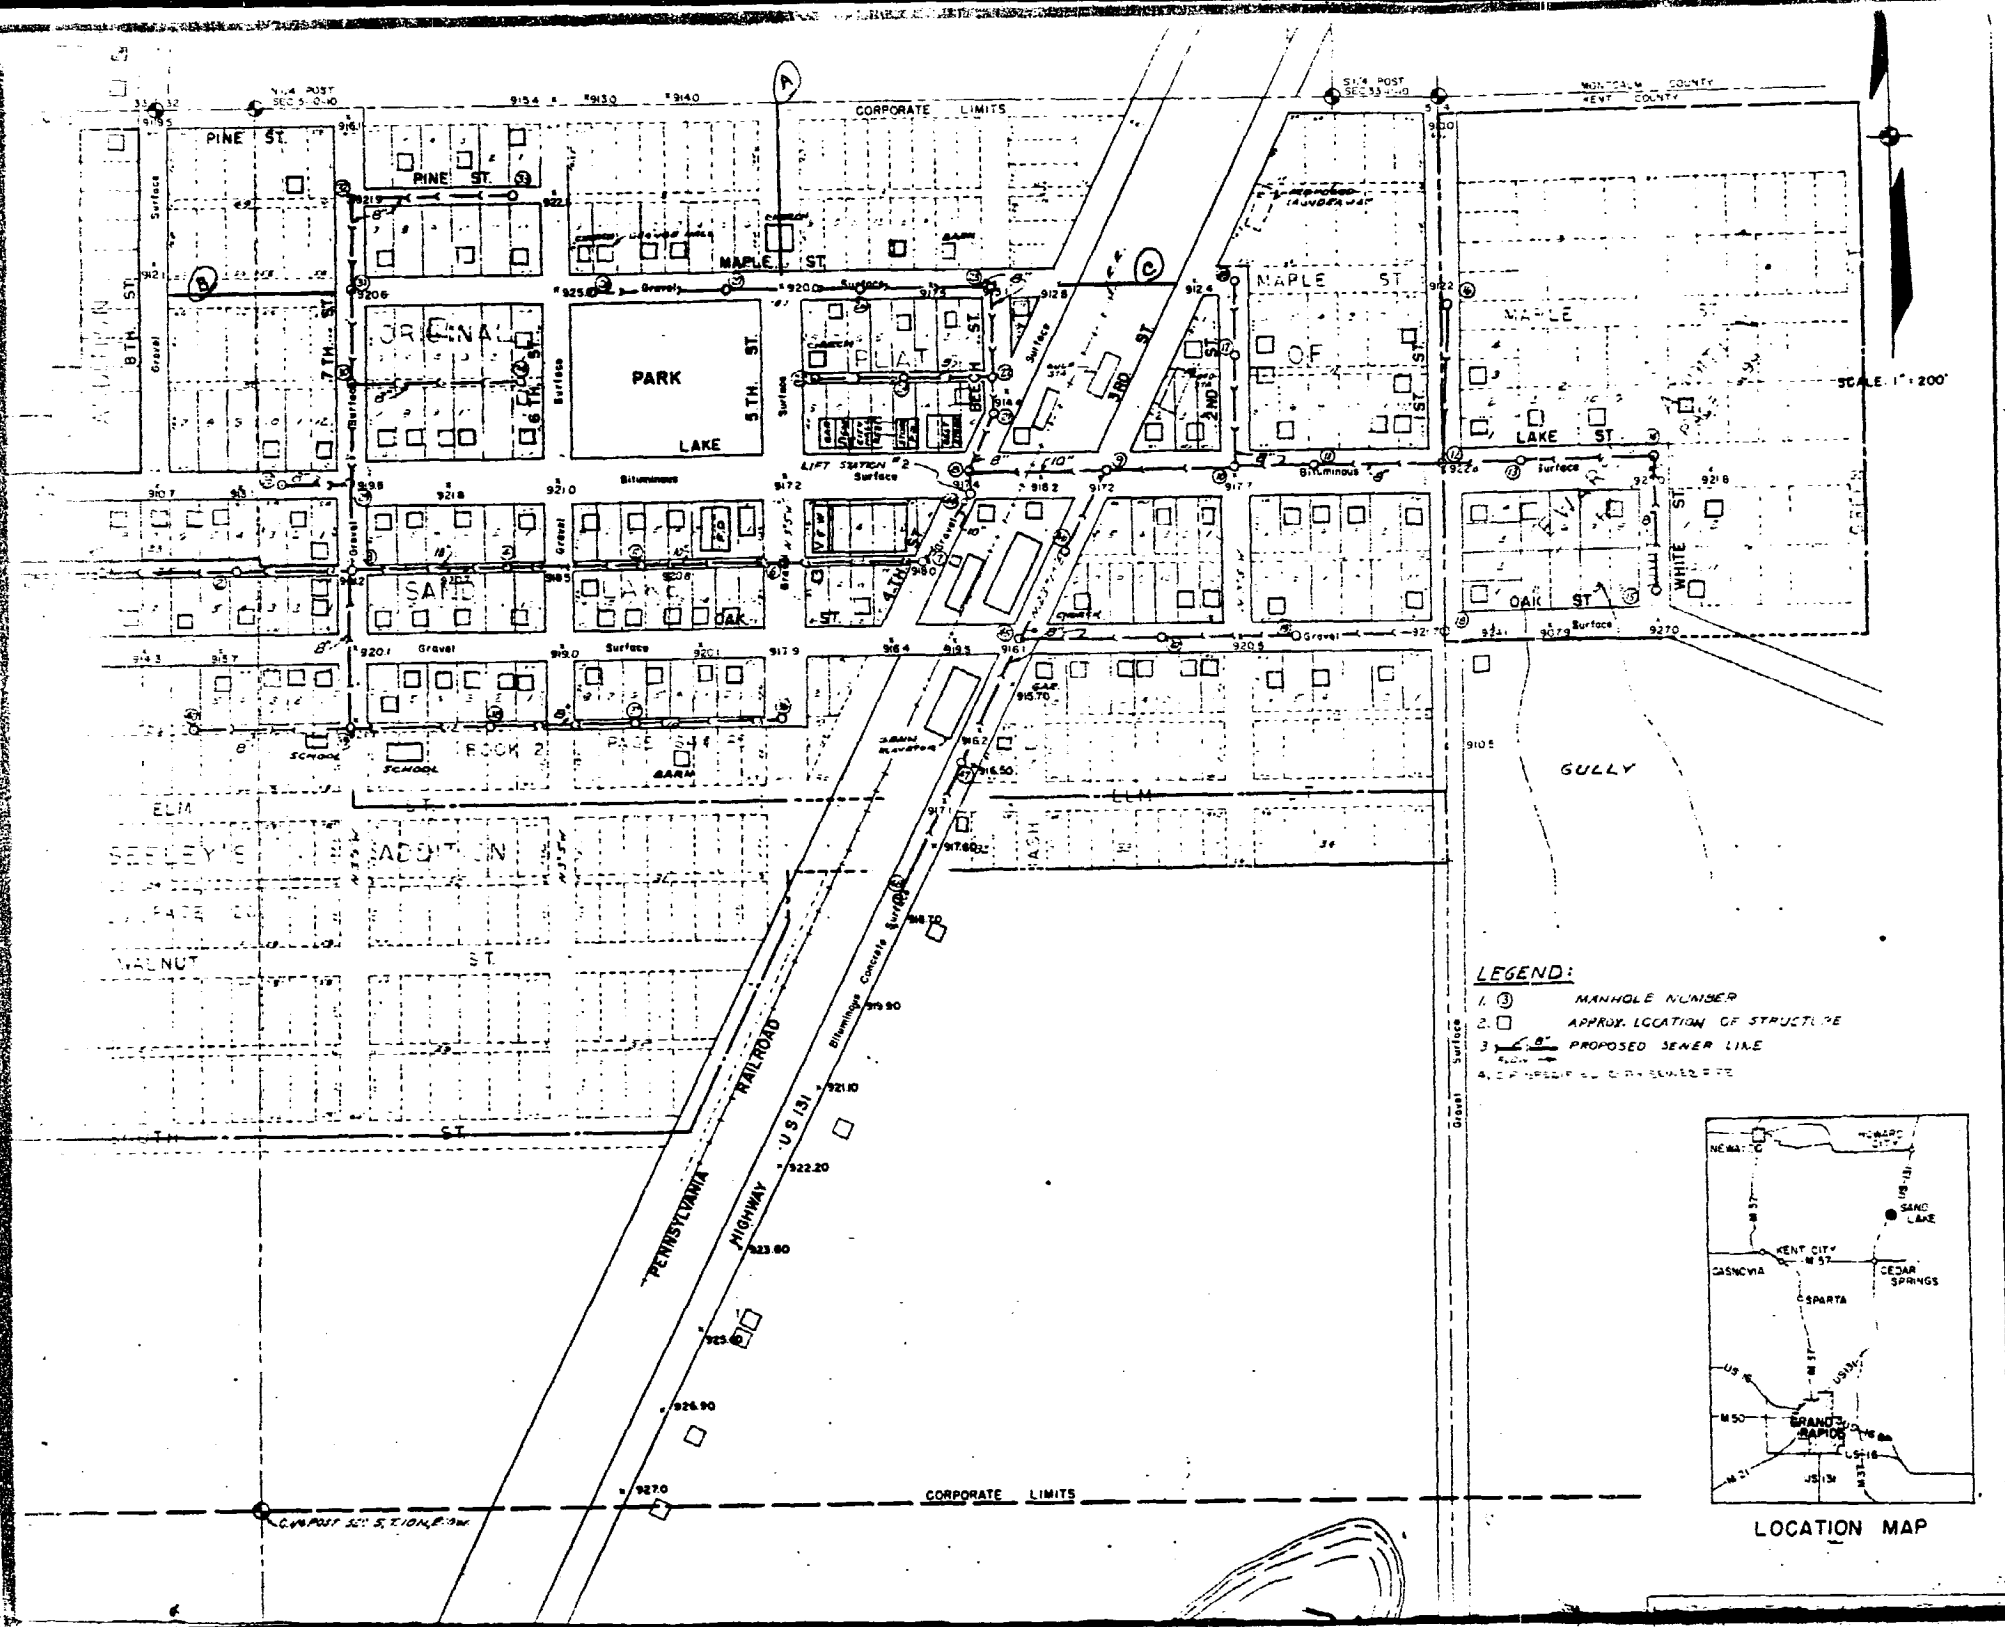

LEGEND:

- 1. (C) MANHOLE NUMBER
- 2. (S) APPROX. LOCATION OF STRUCTURE
- 3. (---) PROPOSED SEWER LINE
- 4. (---) EXISTING SEWER LINE

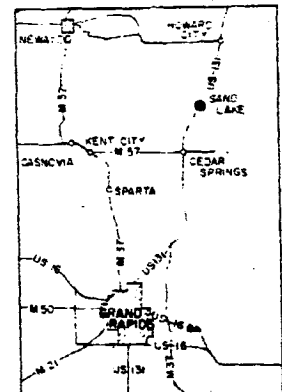

LOCATION MAP

VILLAGE OF SAND LAKE
SAND LAKE, MICHIGAN

At a Regular meeting of the Council of the Village of Sand Lake held at the Sand Lake Auditorium in said Village on the 6th day of Sept., 1966 at 7:30 P.M. Eastern Standard Time.

PRESENT: Gillespie, Misner, Carpenter, Lothamer, Bush, Bergman.
ABSENT: Rau.

The following resolution was offered by Carpenter and seconded by Lothamer:

BE IT RESOLVED BY THE COUNCIL OF THE VILLAGE OF SAND LAKE, KENT COUNTY, MICHIGAN, as follows:

Whereas a Petition has been received by the Sand Lake Village Council for the closing, vacating, abolishing and discontinuing of that portion of Fifth Street lying between the North line of Maple Street and the North Corporate Limits in the Village of Sand Lake, Kent County, Michigan, with the property to revert to the adjacent property owners;

And whereas Fifth Street running from the North line of Maple Street to the North Corporate Limits has not been opened or maintained as shown in the Village Plat.

Therefore be it resolved that that portion of Fifth Street lying between the North line of Maple Street and the North Corporate Limits in the Village of Sand Lake be closed, vacated, abolished and discontinued and that said property revert to the adjacent property owners;

And be it further resolved that a meeting of the Sand Lake Village Council be held on Nov. 7, 1966 at the Sand Lake Village Hall in the Village of Sand Lake at 7:30 P.M. at which time any objections received in writing by the Village Clerk shall be presented; and be it further resolved that a certified copy of this Resolution be printed in the Cedar Springs Clipper, a Newspaper published in Kent County, Michigan at least seven days prior to said Meeting.

Vote -- Yes: Misner, Carpenter, Lothamer, Bush, Bergman.
No: None.

I, Arthur L. Robinson, certify this to be a true and correct excerpt from the minutes of the Sand Lake Village Council meeting held on Sept. 6, 1966 at 7:30 P.M. in the Sand Lake Auditorium, Sand Lake, Michigan.

October 13, 1966.

Arthur L. Robinson
Arthur L. Robinson, Clerk

LIBER 2027 1175

VILLAGE OF SAND LAKE
SAND LAKE, MICHIGAN

At a Regular meeting of the Council of the Village of Sand Lake held at the Sand Lake Village Hall in said Village on the 7th day of November, 1966 at 7:30 o'clock P.M., Eastern Standard Time.
PRESENT: Bergman, Lothamer, Rau, Misner, Carpenter, Gillespie.
ABSENT: None.

The following resolution was offered by Rau and seconded by Bergman:

BE IT RESOLVED BY THE COUNCIL OF THE VILLAGE OF SAND LAKE, KENT COUNTY, MICHIGAN, as follows:

That a Resolution having been adopted by the Sand Lake Village Council on Sept. 6, 1966 regarding the closing, vacating, abolishing and discontinuing of that portion of Fifth Street lying between the North line of Maple Street and the North Corporate Limits, in the Village of Sand Lake, Kent County, Michigan, with said property to revert to the adjacent property owners;

And said Resolution having been published in the Cedar Springs Clipper, a newspaper published in Kent County, Michigan;

And no objection having been received at the Sand Lake Village Council Meeting held on Nov. 7, 1966 in accordance with said publication.

Therefore be it resolved that that portion of Fifth Street lying between the North line of Maple Street and the North Corporate Limits in the Village of Sand Lake, Kent County, Michigan is hereby closed, vacated, abolished and discontinued and said property hereby reverts to the adjacent property owners.

Vote: Yes: Bergman, Lothamer, Rau, Misner, Carpenter.
No: None

LIBER 2027 1176

I, Arthur L. Robinson, Clerk of the Village of Sand Lake, Kent County, Michigan, do hereby certify this to be a true and correct excerpt from the minutes of the Sand Lake Village Council meeting held on November 7, 1966 at 7:30 P.M. in the Sand Lake Village Hall, Sand Lake, Michigan.
December 12, 1966.


Arthur L. Robinson
Arthur L. Robinson, Clerk


STATE OF MICHIGAN)
County Of Kent) SS

Subscribed and sworn to before me, a Notary Public in and for said County, this _____ day of January, 1967.

Edward J. Kabor Jr.
Edward J. Kabor Jr.
Notary Public, Kent County, Michigan


My Commission Expires:

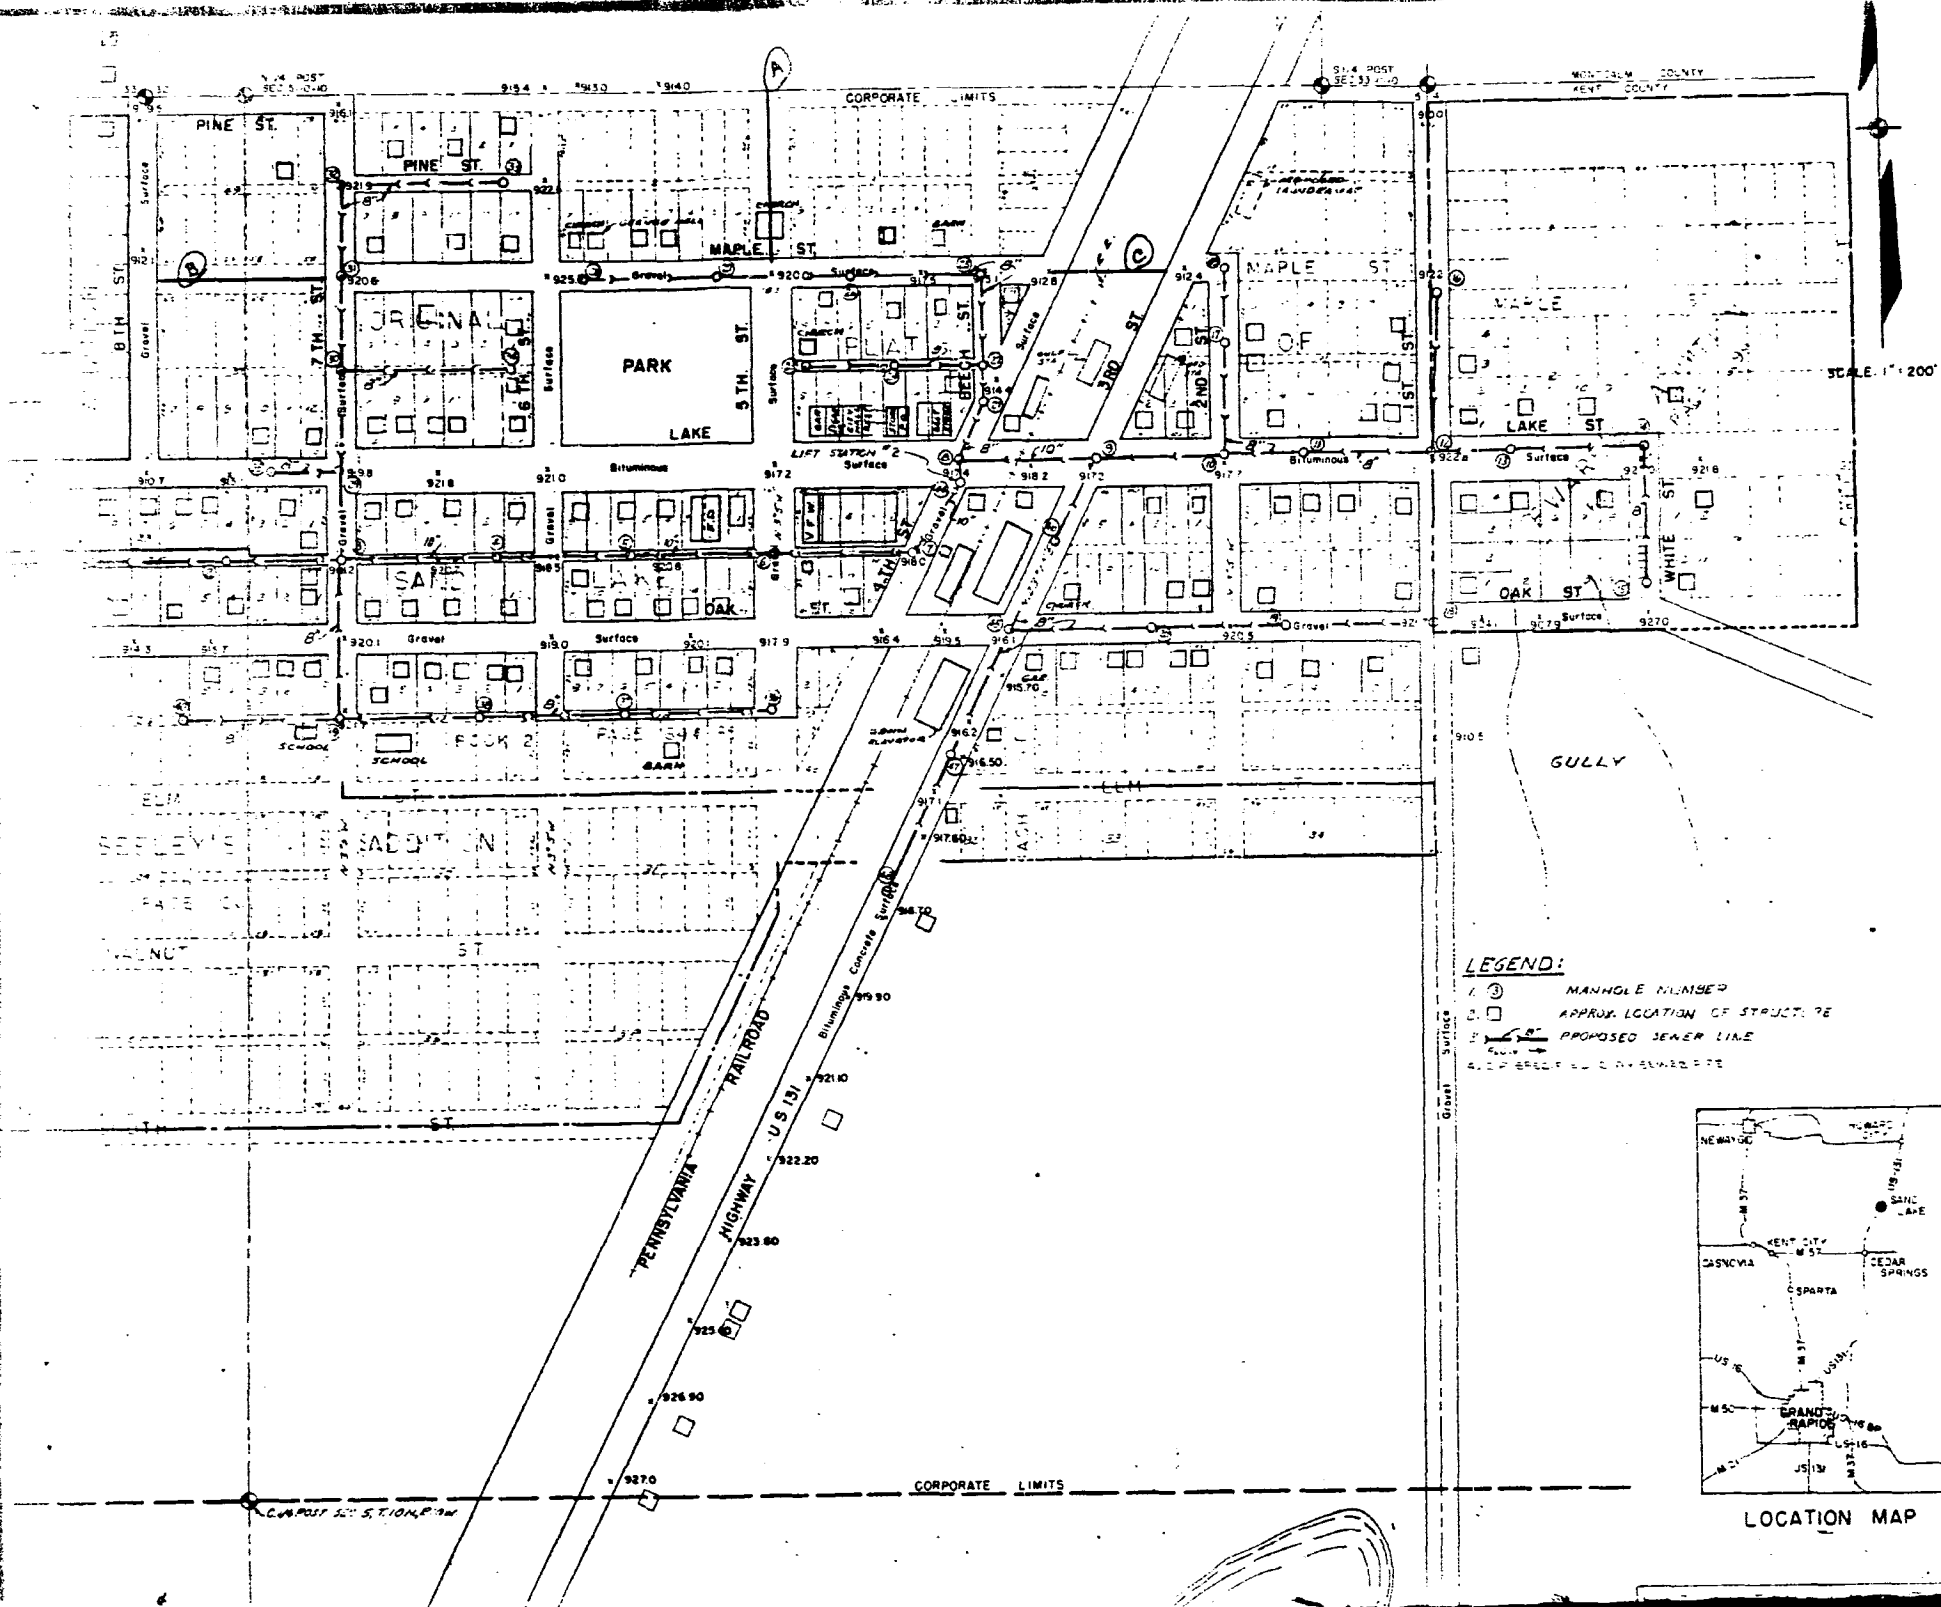

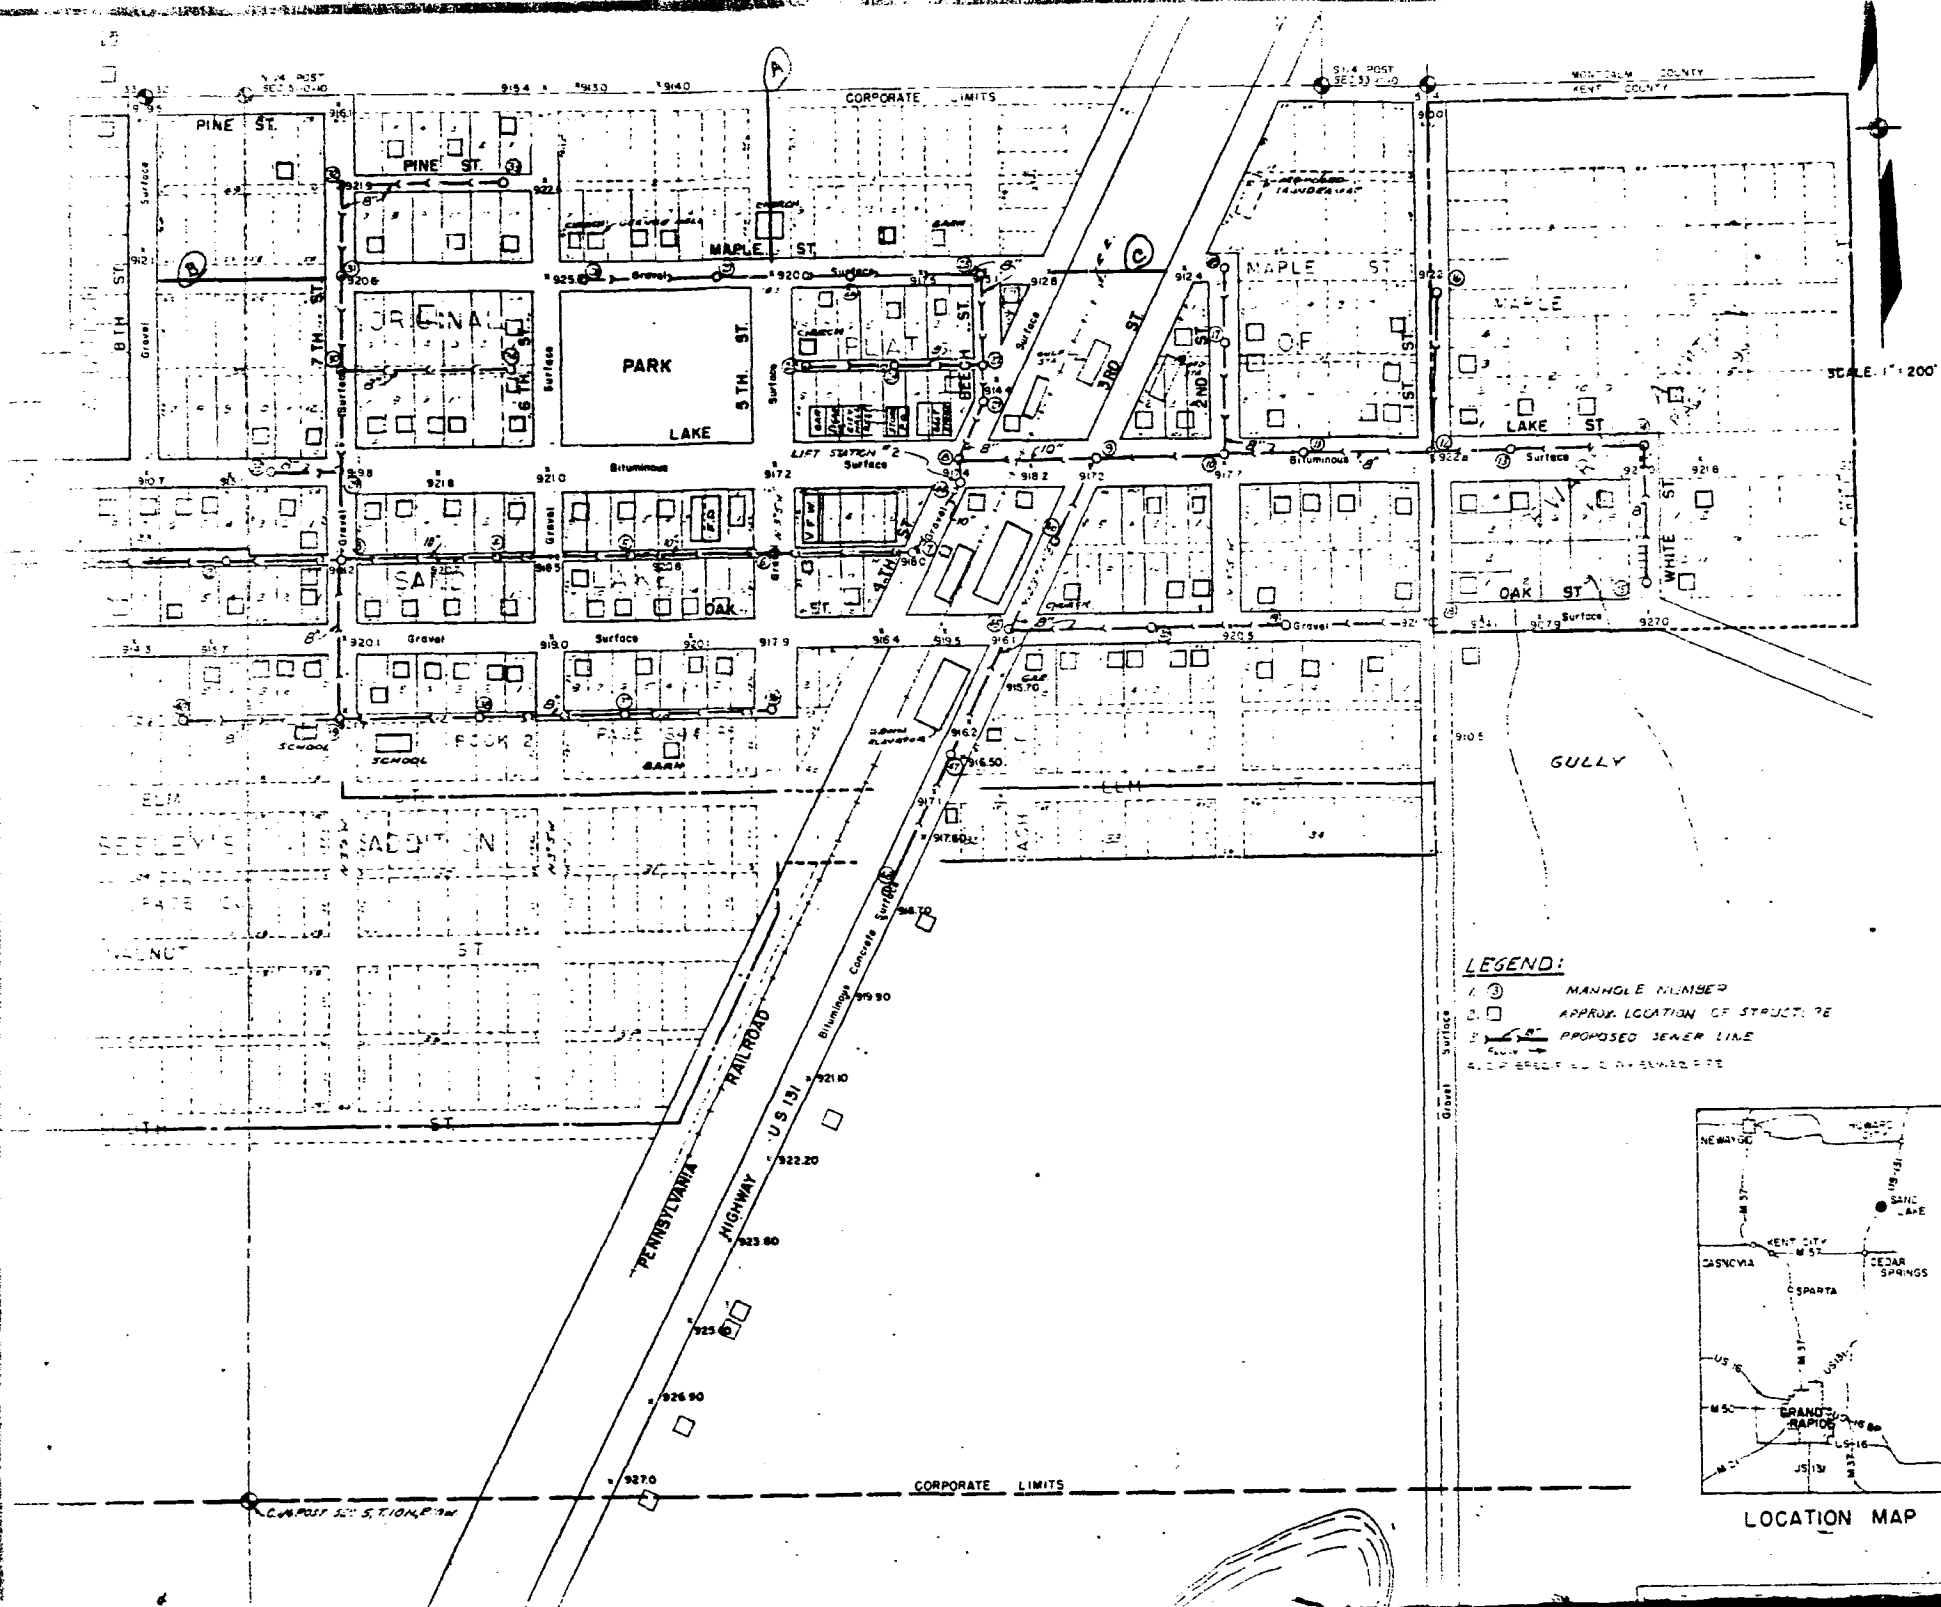

LEGEND:

1. ③ MANHOLE NUMBER
2. □ APPROX. LOCATION OF STRUCTURE
3. — PROPOSED SEWER LINE
4. — EXISTING SEWER LINE

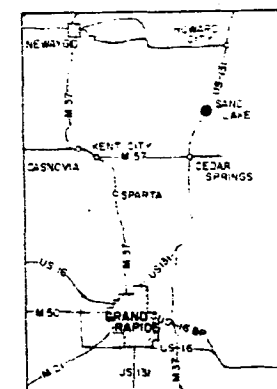

LOCATION MAP