

Part I

Filed for Record at a U.S. District Court in
St. Louis, Mo. 11th Dec. 1871
J. B. Beckwith
Recorder

MAP

of


E. L. McCONNELL'S ADDITION

to the

CITY OF GRAND RAPIDS MICHIGAN


Comprising lots eleven and twelve of Antoine Compas Sub-Division of the West Half of the South West Quarter of Section Thirty in Town Seven North Range
Eleven West

Surveyed and drawn for the proprietor Elizabeth L. McConnell by John E. Tinkham C. E. July 1871.

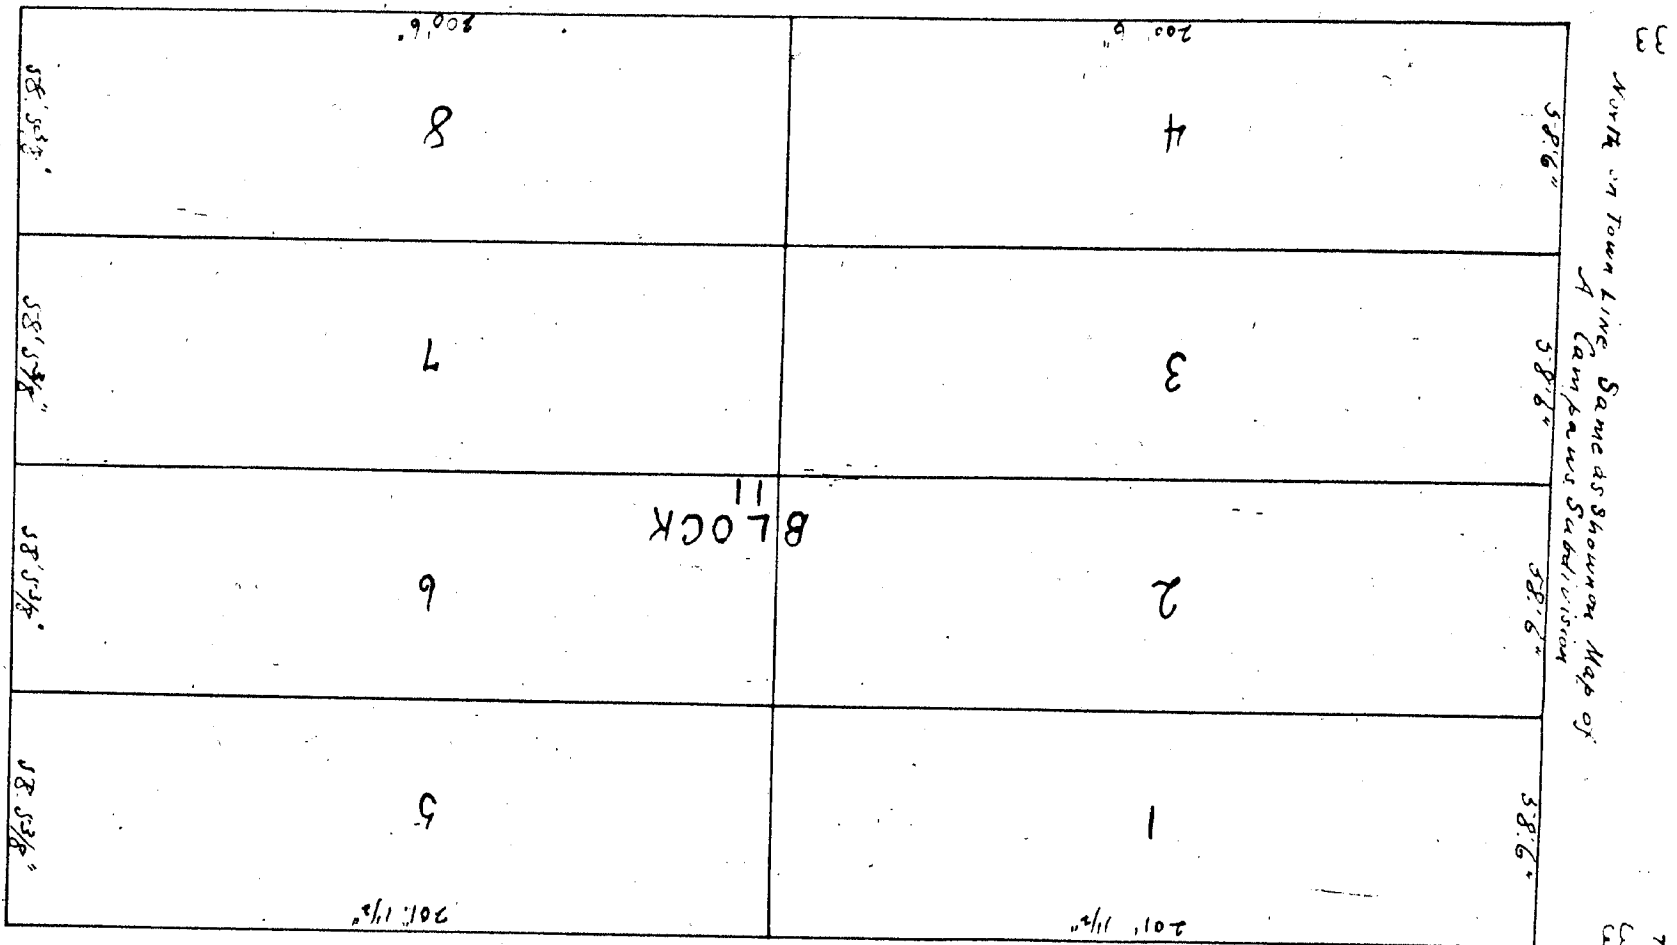

CENTRE ST

Same as originally laid on A. Campbell's Sub-Division

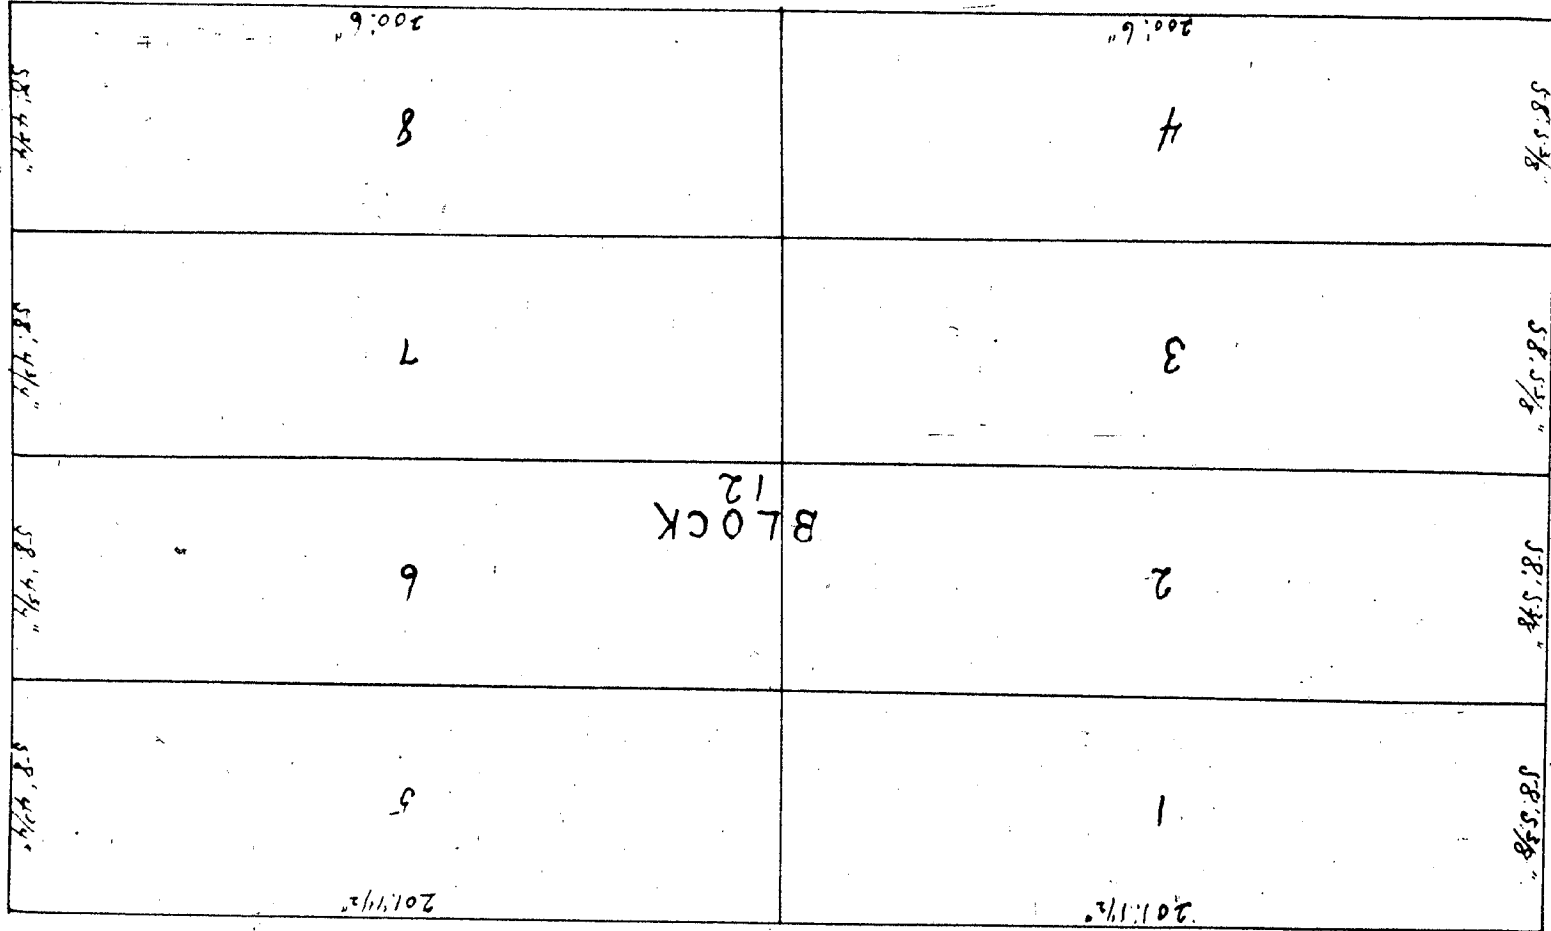

JEFFERSON AV.

Part II

State of Michigan
County of Kent
Knows all men by these presents that we John F. Tinkham Civil Engineer and Surveyor who made this Map or plat of E. L. McConnell's Addition to the City of Grand Rapids Michigan for the Proprietor thereof and Eligabetha L. McConnell the said Proprietor of the said Addition do hereby certify and declare that the said Addition to the City of Grand Rapids in the County of Kent and State of Michigan has been laid out surveyed and Platted, as an Addition to the said City of Grand Rapids that the said Map was made by the said John F. Tinkham Civil Engineer and Surveyor and was caused to be so made by the said Proprietor. That the said Map is a true Map or Plat of the said Addition as the same has been so laid out and surveyed. That the said Addition includes Lots Number eleven (11) and twelve (12) of Antoine Campman's subdivision of the West Half of the South West Quarter of Section Thirty in Town seven North Range Eleven West. All the streets are particularly set forth and described on said Map by their true courses bearings and widths and names by writing or figures upon that portion of said Map or Plat intended for those uses and all the Lots are numbered by progressive numbers in each Block respectively. The numbers of the Lots as originally shown on the Plat of Antoine Campman's subdivision are retained and appear for and as Block numbers on this Map. All the Lots within said for sale have the length of each and all their sides plainly defined by figures thereon. All the distances thereon are given in feet and inches to parts of an inch. In witness whereof and in pursuance of the Statute in such case made and provided we hereunto set our hands and seals this twenty eighth day of July A.D. 1871.

Signed sealed and delivered
in presence of
F. W. Luce
J. L. Sinclair

John F. Tinkham Civil Engineer & Surveyor
Eligabetha L. McConnell (wife)

State of Michigan ss. On this 28th day of July A.D. 1871 before me the undersigned a Justice of the Peace in and for said County personally appeared John F. Tinkham and Eligabetha L. McConnell to me known to be the same persons described in and who executed the foregoing instrument and acknowledged the same to be their free act and deed.
I hereby certify that this Plat is a correct copy of the plat now on record in the
Register of Deeds of the County of Kent Michigan under the supervision of the Auditor General by
bearing the first on record with signing thereof & exhibits appended thereto the date of July 28, 1871
Entered this 15th day of July 1871
Geo. A. McConnell
Clerk Auditor General's Office

Thompson Sinclair
Justice of the Peace
Kent County Michigan