

12835

Read for Record July 31st A.D. 1887 at 7 1/2 O'clock A.M.
M. G. Birchworth
Regis.

PLAT OF THE SUBDIVISION OF LOTS NO: 1 & 2

IN SECTION 25 TOWNSHIP 7 N. R. 12 W.

STATE OF MICHIGAN

Generally known as the Mission Reserve and constituting part of the 5th Ward of the CITY OF

GRAND RAPIDS

as Surveyed and laid out for the Proprietor

J. W. CONVERSE Esq

By J. A. L. MY. Surveyor Nov. 1. 1886

Scale 200 feet to an inch



All distances marked on this Plat are in feet & 1/4

KRAMERY CO. LITH. BOSTON

West boundary of Lots 1 & 2 N 129° W

Variation 3035'E

This plat is recorded from Grand River to the west bounds of Winter Street

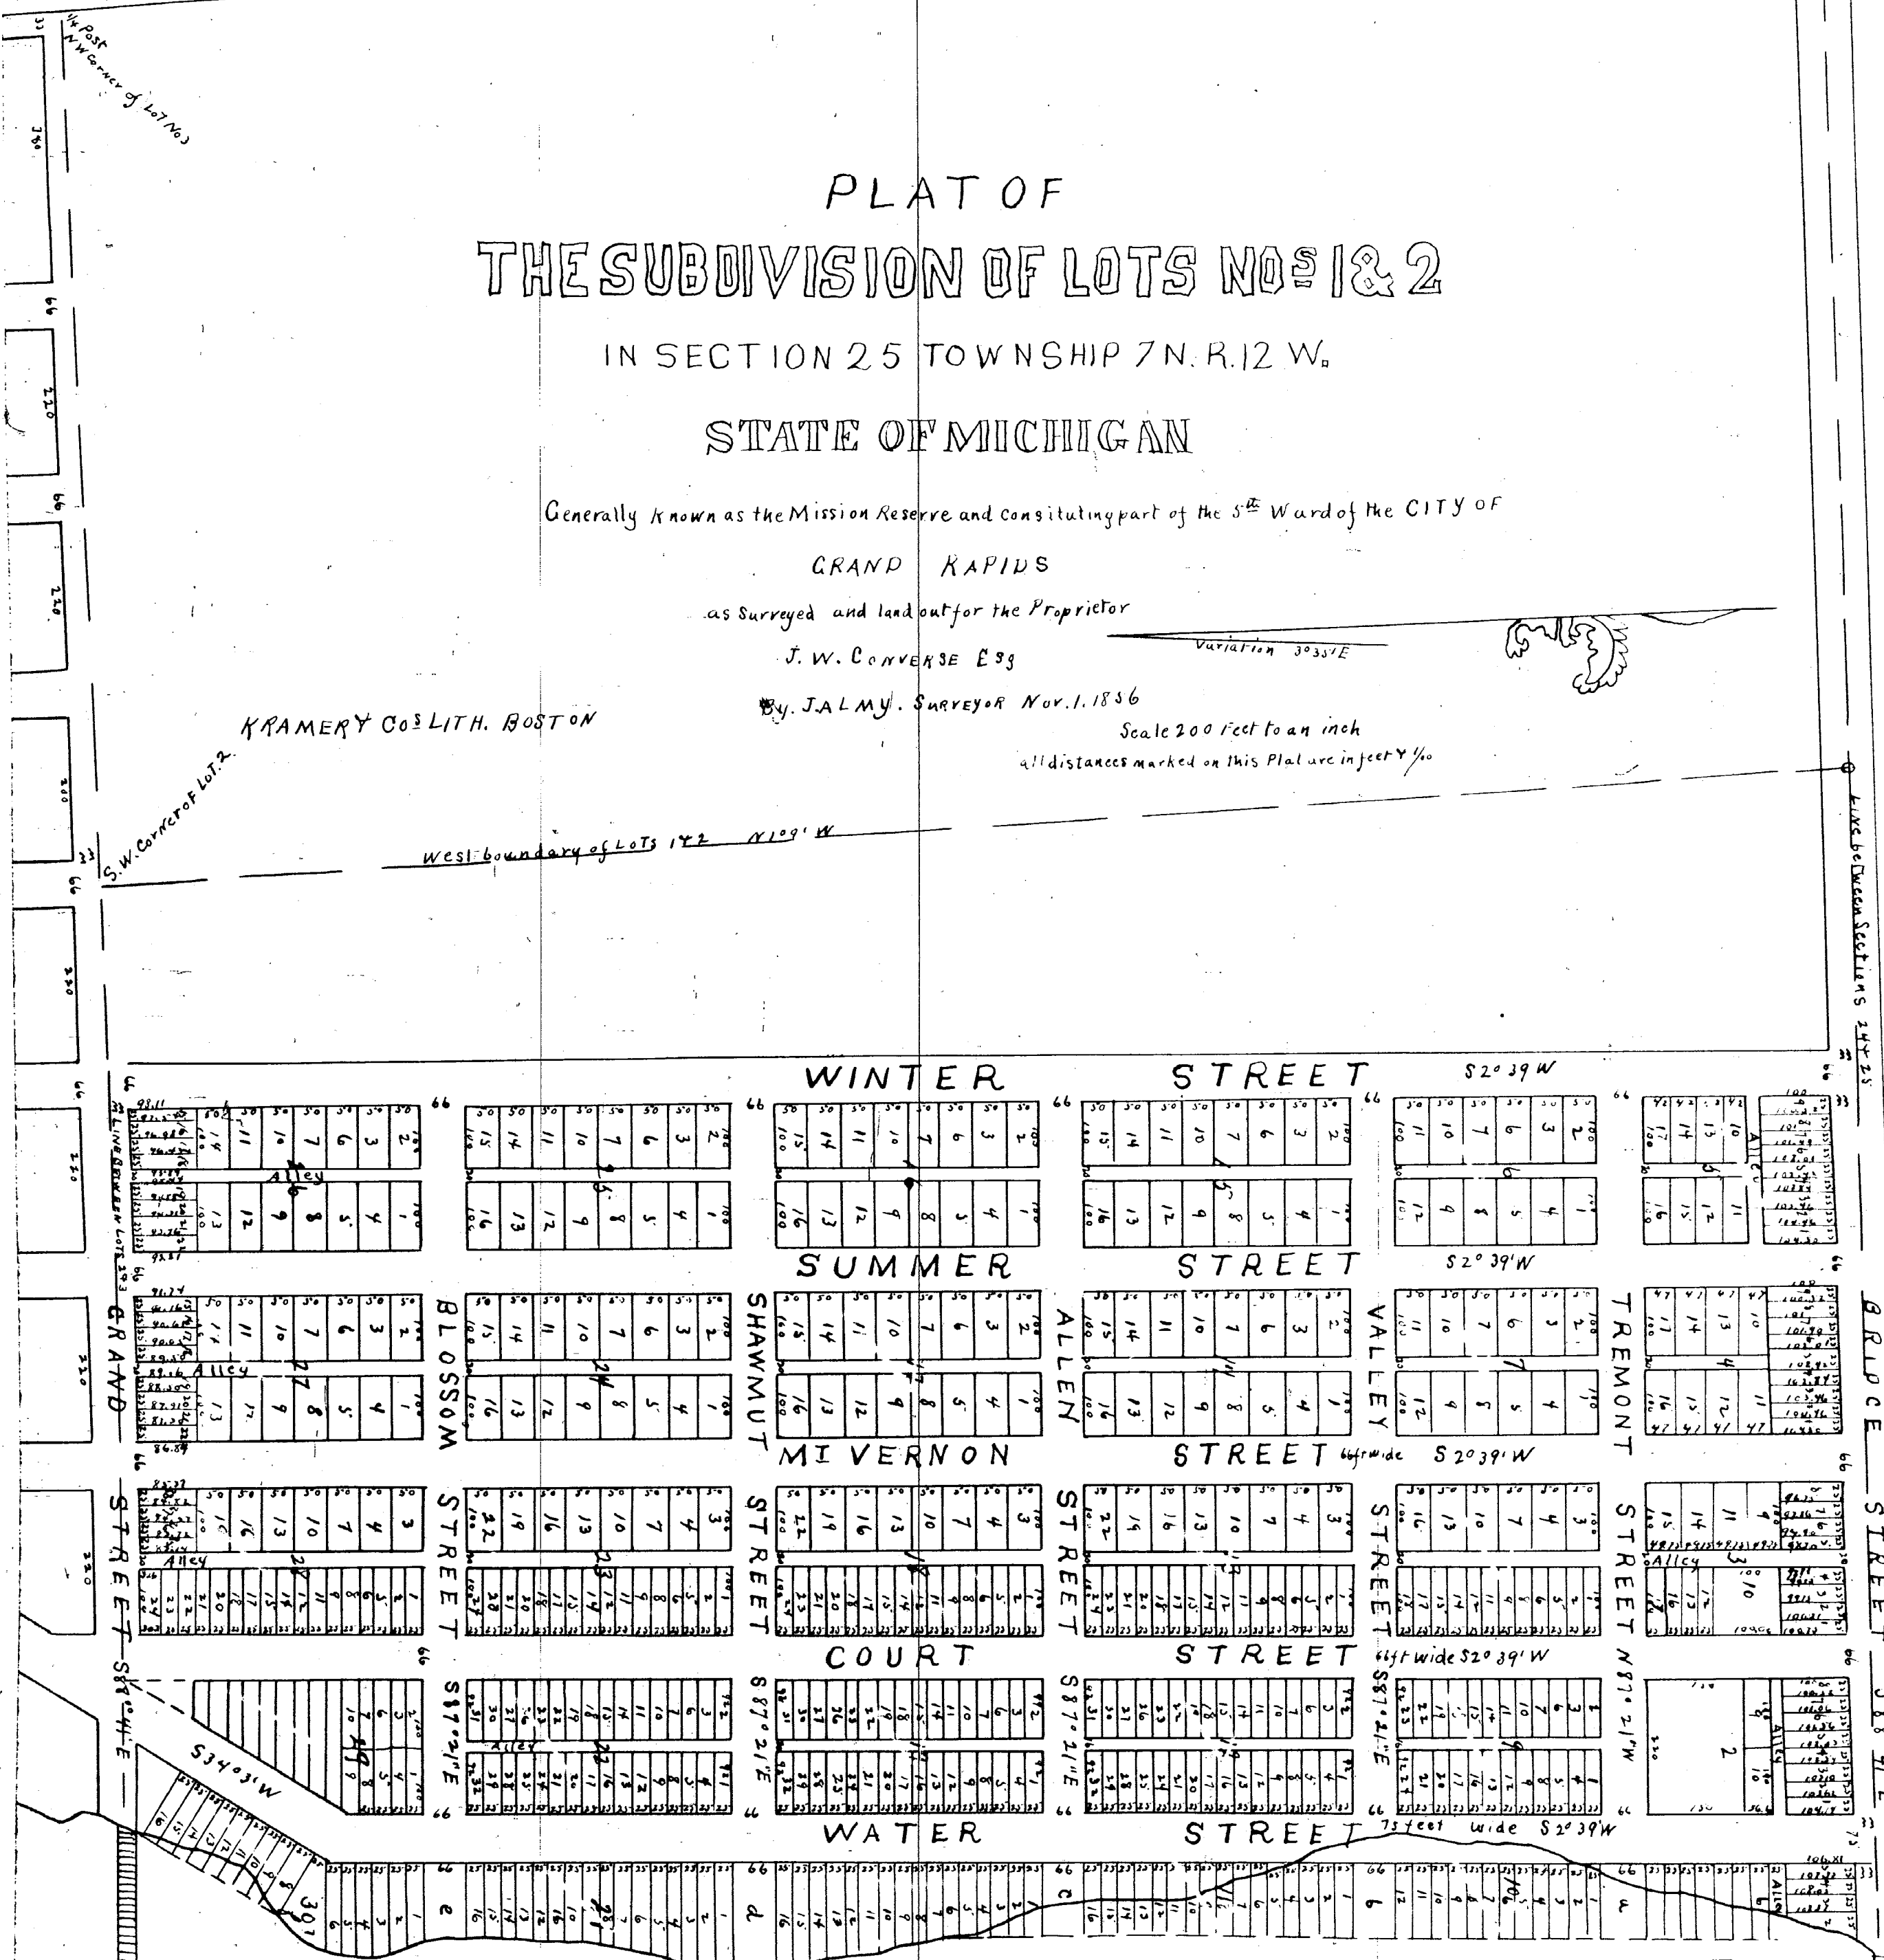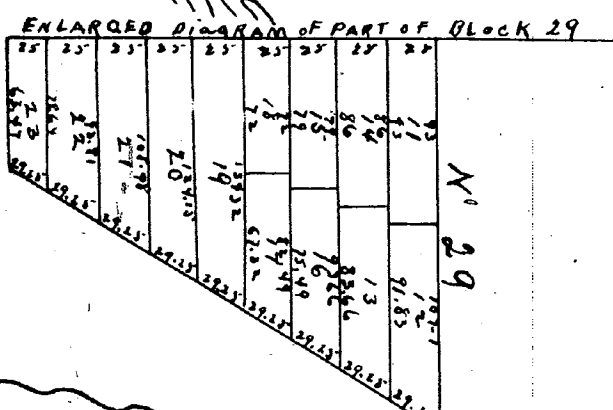

Grand River

I hereby certify that this plat is a correct copy of the plat now on record in the Register of Deeds Office, being made under the supervision of the Auditor General by tracing the plat on record and affixing thereto a carefully compared copy of the ~~dedication~~ and certificates.

Dated this 15th day of Feb. 1887

Geo. W. Bennett

Chief Clerk, Deeds Office.