

Part

JOSIAH BURTON & CO SUBDIVISION

Bridge

S 99° 45' E

33 34	34 35	35 36	36 37
5	4	3	2
122	122	122	122
54 55	55 56	56 57	57 58
6	7	8	9
122	122	122	122
54 55	55 56	56 57	57 58
10	11	12	13
122	122	122	122
54 55	55 56	56 57	57 58

St

30 31	31 32	32 33	33 34
52	51	50	49
122	122	122	122
30 31	31 32	32 33	33 34
11	12	13	14
122	122	122	122
30 31	31 32	32 33	33 34
15	16	17	18
122	122	122	122
30 31	31 32	32 33	33 34

10200 Avenue

Bowery

30 31	31 32	32 33	33 34
52	51	50	49
122	122	122	122
30 31	31 32	32 33	33 34
11	12	13	14
122	122	122	122
30 31	31 32	32 33	33 34
15	16	17	18
122	122	122	122
30 31	31 32	32 33	33 34

St

30 31	31 32	32 33	33 34
52	51	50	49
122	122	122	122
30 31	31 32	32 33	33 34
11	12	13	14
122	122	122	122
30 31	31 32	32 33	33 34
15	16	17	18
122	122	122	122
30 31	31 32	32 33	33 34

Chatham

St

30 31	31 32	32 33	33 34
52	51	50	49
122	122	122	122
30 31	31 32	32 33	33 34
11	12	13	14
122	122	122	122
30 31	31 32	32 33	33 34
15	16	17	18
122	122	122	122
30 31	31 32	32 33	33 34

St

Marion

30 31	31 32	32 33	33 34
52	51	50	49
122	122	122	122
30 31	31 32	32 33	33 34
11	12	13	14
122	122	122	122
30 31	31 32	32 33	33 34
15	16	17	18
122	122	122	122
30 31	31 32	32 33	33 34

Pine

30 31	31 32	32 33	33 34
52	51	50	49
122	122	122	122
30 31	31 32	32 33	33 34
11	12	13	14
122	122	122	122
30 31	31 32	32 33	33 34
15	16	17	18
122	122	122	122
30 31	31 32	32 33	33 34

U

Part II

Know all men by these presents that John N Bruner and Agatha Bruner his wife and John W. Bruner who are the Proprietors of the following parcel of land situate in the City of Grand Rapids County of Kent and State of Michigan to wit Part of the West half of the South East quarter of Section Nineteen Township Seven North of Range Eleven West bounded as follows Beginning at a point which is Thirty (30) Rods West of the South East corner of said $W\frac{1}{2}$ SE $\frac{1}{4}$ Sec 19 and Section 16 Rods North of the North line of Bridge Street said North line of Bridge Street being a line running parallel to the South line of said $W\frac{1}{2}$ SE $\frac{1}{4}$ Sec 19 and forty feet North therefrom thence running Northwardly parallel to the North and South center line of said section 19 to the South line of the Detroit and Milwaukee Railroad grounds thence North Westward along said South line to a point which is two rods east from the said North and South center line of Section 19 thence Southwardly parallel to said center line to a point which is sixteen rods North from the North line of Bridge Street thence easterly parallel to said North line of Bridge Street eight rods to the place of beginning being part of Lot 45 of Sub and Center Partitions Plats (so called) have caused the same to be surveyed and platted into lots under the name of Bruner Subdivision of Sub and Center Partitions Plats of the City of Grand Rapids that the accompanying plat is a true plat of said Subdivision that the several lots are laid down thereon of their true dimensions and the length and width of each lot is represented thereon by figures in their appropriate places on the plat which figures are intended to represent feet and decimal of a foot that said lots are numbered consecutively from 1 to 17 and the number of each lot represented on the plat and that said survey and plat was made by Emory W. Muencher a Civil Engineer and Surveyor at the request of said proprietors

In Witness whereof the said Emory W. Muencher the said Civil Engineer and Surveyor and the said John N Bruner Agatha

Bruner his wife and John W. Bruner the said Proprietors have hereunto set their hands and seals this 29th day of August AD 1870 in the City of Grand Rapids and State of Michigan

In Presence of
Wm C Bruner
Geo A Hanaford

State of Michigan) SS

Kent Co.

On this 29th day of Aug. 1870 before me personally appeared Emory W. Muencher John N Bruner Agatha Bruner and Johannes Wilhelm Bruner known to me to be the persons who executed the above instruments and acknowledged that they executed the same freely and for the purposes therein mentioned

Wm C Bruner Notary Public.
Kent Co Mich

Emory W Muencher LS

Johannes Muencher Bruner LS

Agatha Bruner LS

Johannes Wilhelm Bruner LS

✓ PLAT- THE Alabastine Company's Addition to the City of Grand Rapids.

In re petition)
to vacate Street

ORDERED: That Alabastine Avenue as appearing
on said Plat be and the same is hereby VACATED.

Order Judge Alfred Wolcott
Jan 7. 1907
No. 21333

Vol- 112- Page 7578

PLAT - ALGER PARK ADDITION TO CITY OF GRAND RAPIDS

In re petition)
Frank Conlon to
vacate Plat)

ORDERED: That Frank Conlon's Alger Park to the
City of Grand Rapids as platted recorded with Register
of Deeds April 24 1889, Book 9 of Plats, page 15 be VACATED and all lots included
in said plat shall vest in said Frank Conlon and all streets and alleys shall
be attached to the lot or ground included in said in such plat and bordering
on such streets and alleys, and the title thereto vest in said Frank Conlon,
Descriptions, Starting from the $\frac{1}{4}$ post on S side Sec 34, T 7. R N 11 W thence
Northerly on N and S $\frac{1}{4}$ line 372 24/100 feet thence N 57" West, 1511 5/10 feet,
thence S 3" West 1137 feet to S line of Section 34, thence S 88" 30' E on Sec
line 1318 5/10 feet to place of beginning

Order Judge
W.B. Perkins
October 31 1910
No. 22395

Vol. 52- Page 3571

✓ PLAT BURTON'S & COMPANY'S SUBDIVISION of a part of E $\frac{1}{2}$ of NW $\frac{1}{4}$ of NE $\frac{1}{4}$
Section 26, T 7 N R 12 West, in the City of Grand Rapids, Lots 1, 2, 3, 4, 5 on
North said Alley and Lots 6-7-8-9-10 on South said Alley


In re petition)
Emily Ketchumet)
al to vacate)
Alley)

ORDERED: That the said Alley be VACATED.

Order Judge Montgomery
November 1, 1886
No. 13959

Eddy & Bennett
Plat Examiners

Vol- 152- Page 12837

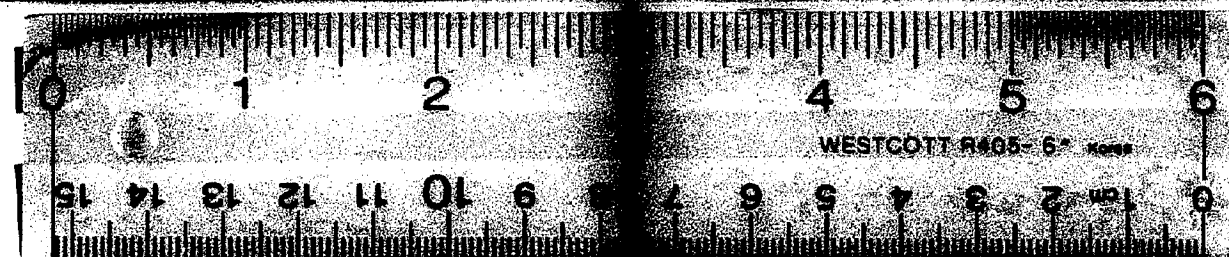

16 X