E. F. Guild
Surveyor

Approved in open Council the 2nd day of Dec AD 1872
Irvin Chase
Dep. City Clerk

OF
J. LIMBACHER'S SUBDIVISION
OF THE
EAST ½ OF OUTLOT No 50, GLASBY AND GALLAGHER'S ADDITION
TO
EAST SAGINAW, MICHIGAN

Scale 30 feet to the inch

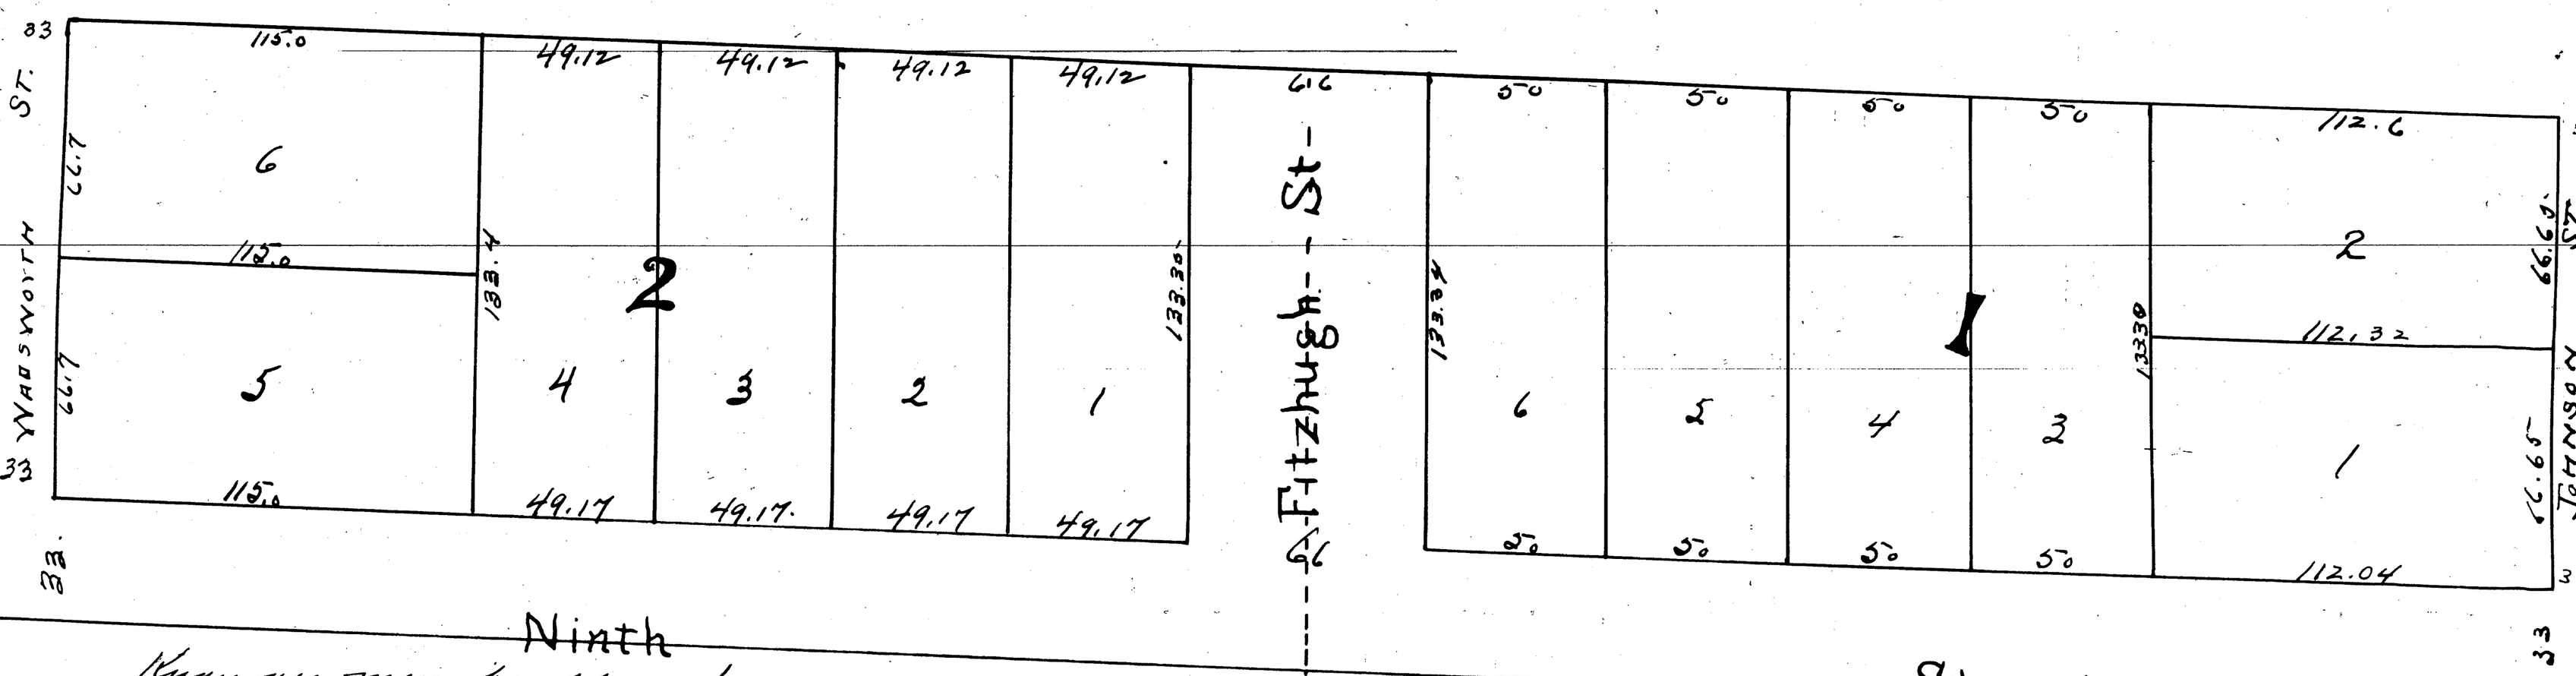

Know all men by these presents that the land laid out and platted on the within map is owned by J. Limbacher of the City of East Saginaw Michigan. That the said plat or map is now executed by said J. Limbacher as proprietor and E. F. Guild as surveyor in accordance with the provision of an act to provide for recording sawn plats and vacating the same in certain cases and the acts amendatory thereto and for the purpose of being recorded as Mr. J. Limbacher subdivision of the E ½ of out lot No 50 Glasby & Gallagher's Addition to the City of East Saginaw Michigan. The size of the lots and width of Street are given on said map in feet and decimal parts of feet. In witness whereof we have hereunto set our hands and affixed our seals this day of AD 187

Geo. Maurer
C. H. Humphrey } witnesses

J. Limbacher (L.S.)
E. F. Guild (L.S.)

Register office
Saginaw County } ss Received for record Dec 4th 1872 at 10 o'clock A.M. and recorded in liber 76 of Deeds page 17

C. K. Stevens
Register.

State of Michigan
County of Saginaw } ss On this 4th day of Dec 1872 before me a notary Public in & for the above named County personally appeared the named J. Limbacher and E. F. Guild known to me to be the persons who executed the above and who severally acknowledged the execution of the same for the purpose therein expressed. In testimony whereof I have hereunto set my hand and affixed my seal on the day and year above mentioned

Geo. Maurer Notary Public
Sag. Co. Mich.

I hereby certify that this Plat is a correct copy of the Plat now on record in the Register of Deeds office, being made under the supervision of the Auditor General by tracing the Plat on record and affixing thereto a carefully compared copy of the dedication and certificates

Dated this 20th day of June 1911

Ray C. Warner
Clerk, Aud. Gen. Dept.