


# BOYBOND

SECTION LINE BETWEEN SECTIONS SIXTEEN AND TWENTY ONE — — Public Highway

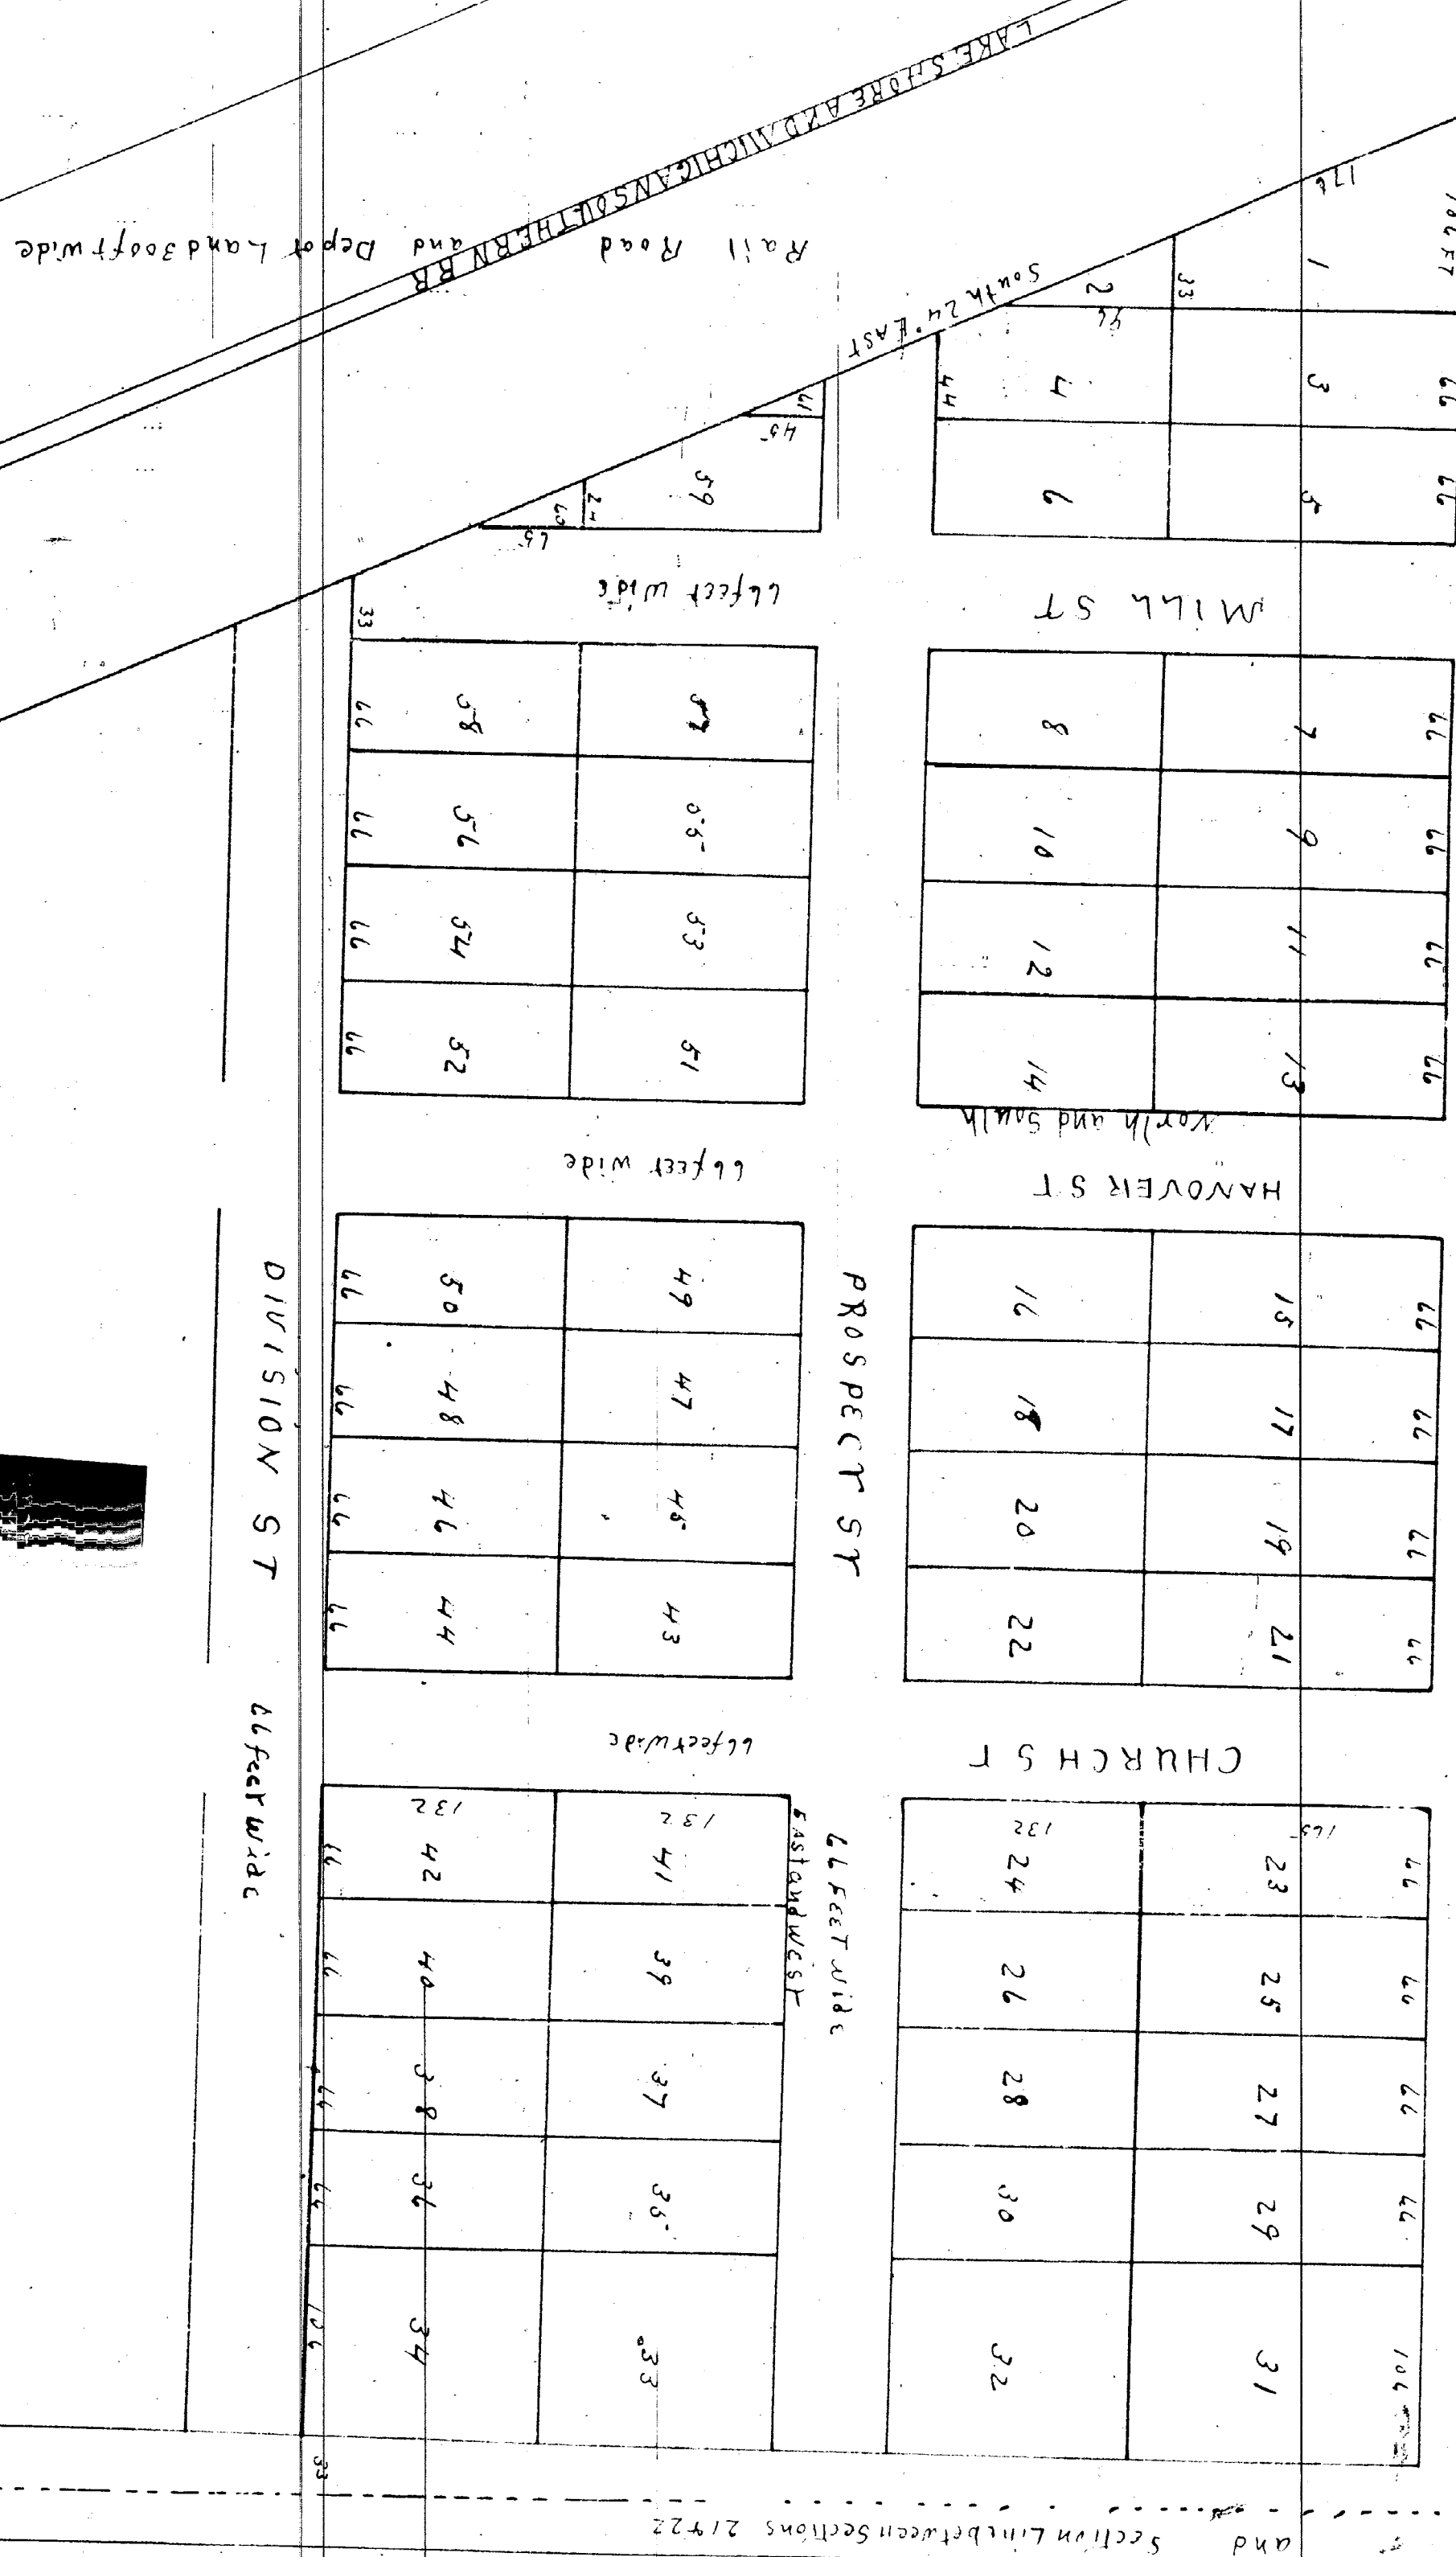

Received for record August 6<sup>th</sup> 1872. at 3 o'clock Pm  
Wm E Beckwith



PLAT - LEONARD BENJAMIN'S ADDITION TO CITY OF GRAND RAPIDS

In re petition )  
Geo. Matz et al )  
to Vacate Plat )

ORDERED: That the entire plat excepting such part of said lands as lie in what is known as Leona Ave; Plymouth Ave; Wealthy Ave; and the Robinson Road in the Village of East Grand Rapids be and the same is hereby VACATED.

Order Judge  
Alfred Wolcott  
December 15, 1906  
No. 21303

Vol- 54- Page- 3737 ✓

PLAT- BYRON CENTER KENT CO VACATING PORTION OF STREETS.

In re petition )  
S.S. Towner et )  
al for Vacating )  
portion of Mill )  
and Division )  
Streets )

ORDERED: That the portion of DIVISION STREET on the plat of Bryon Center so called, which lies west of W line Hanover Street produced S across Division Street and E of L S & M S Ry grounds and S of Lots 52-54-56 and 58 of the Plat of Bryon Center as recorded, And also that portion of MILL STREET on the plat of Bryon Center so called, which lies south of S line of Prospect Street, and between S line of Prospect Street and N line of Division Street, and E'ly of the L S & M S Ry grounds and bounded on E by Lots 59 & 60 of said plat, be and the same is hereby VACATED.

Order Judge  
R.M. Montgomery  
May 14 1888  
No. 14605

Vol- 152- Page- 12846 ✓


PLAT BOYNTON & JUDD'S LAKE ADDITION - E GRAND RAPIDS

In re petition )  
E.M. Barnard )  
for-alteration )  
of Plat. )

ORDERED: That that part of LAKE Avenue as laid down in said Plat which lies between Lot 12 on the Northerly side and Lot 26 on the Southerly side, also BAKER Street, 33 feet wide, extending N & S immediately W of and adjoining Lots 1, 12, & 26 of said Plat be and the same are hereby VACATED.

Order Judge  
W.B. Perkins  
May 23 1907  
No. 15670.

Vol- 49- Page 3340 ✓

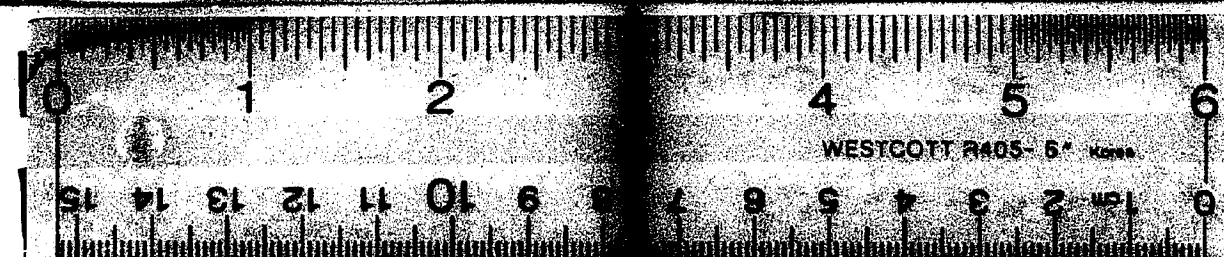

16 X