


Received for Record April 1st A.D. 1870 at 8 O'clock A.M.
Wm G. Beckwith
Register

LEE'S ADDITION
TO THE
VILLAGE OF LOWELL

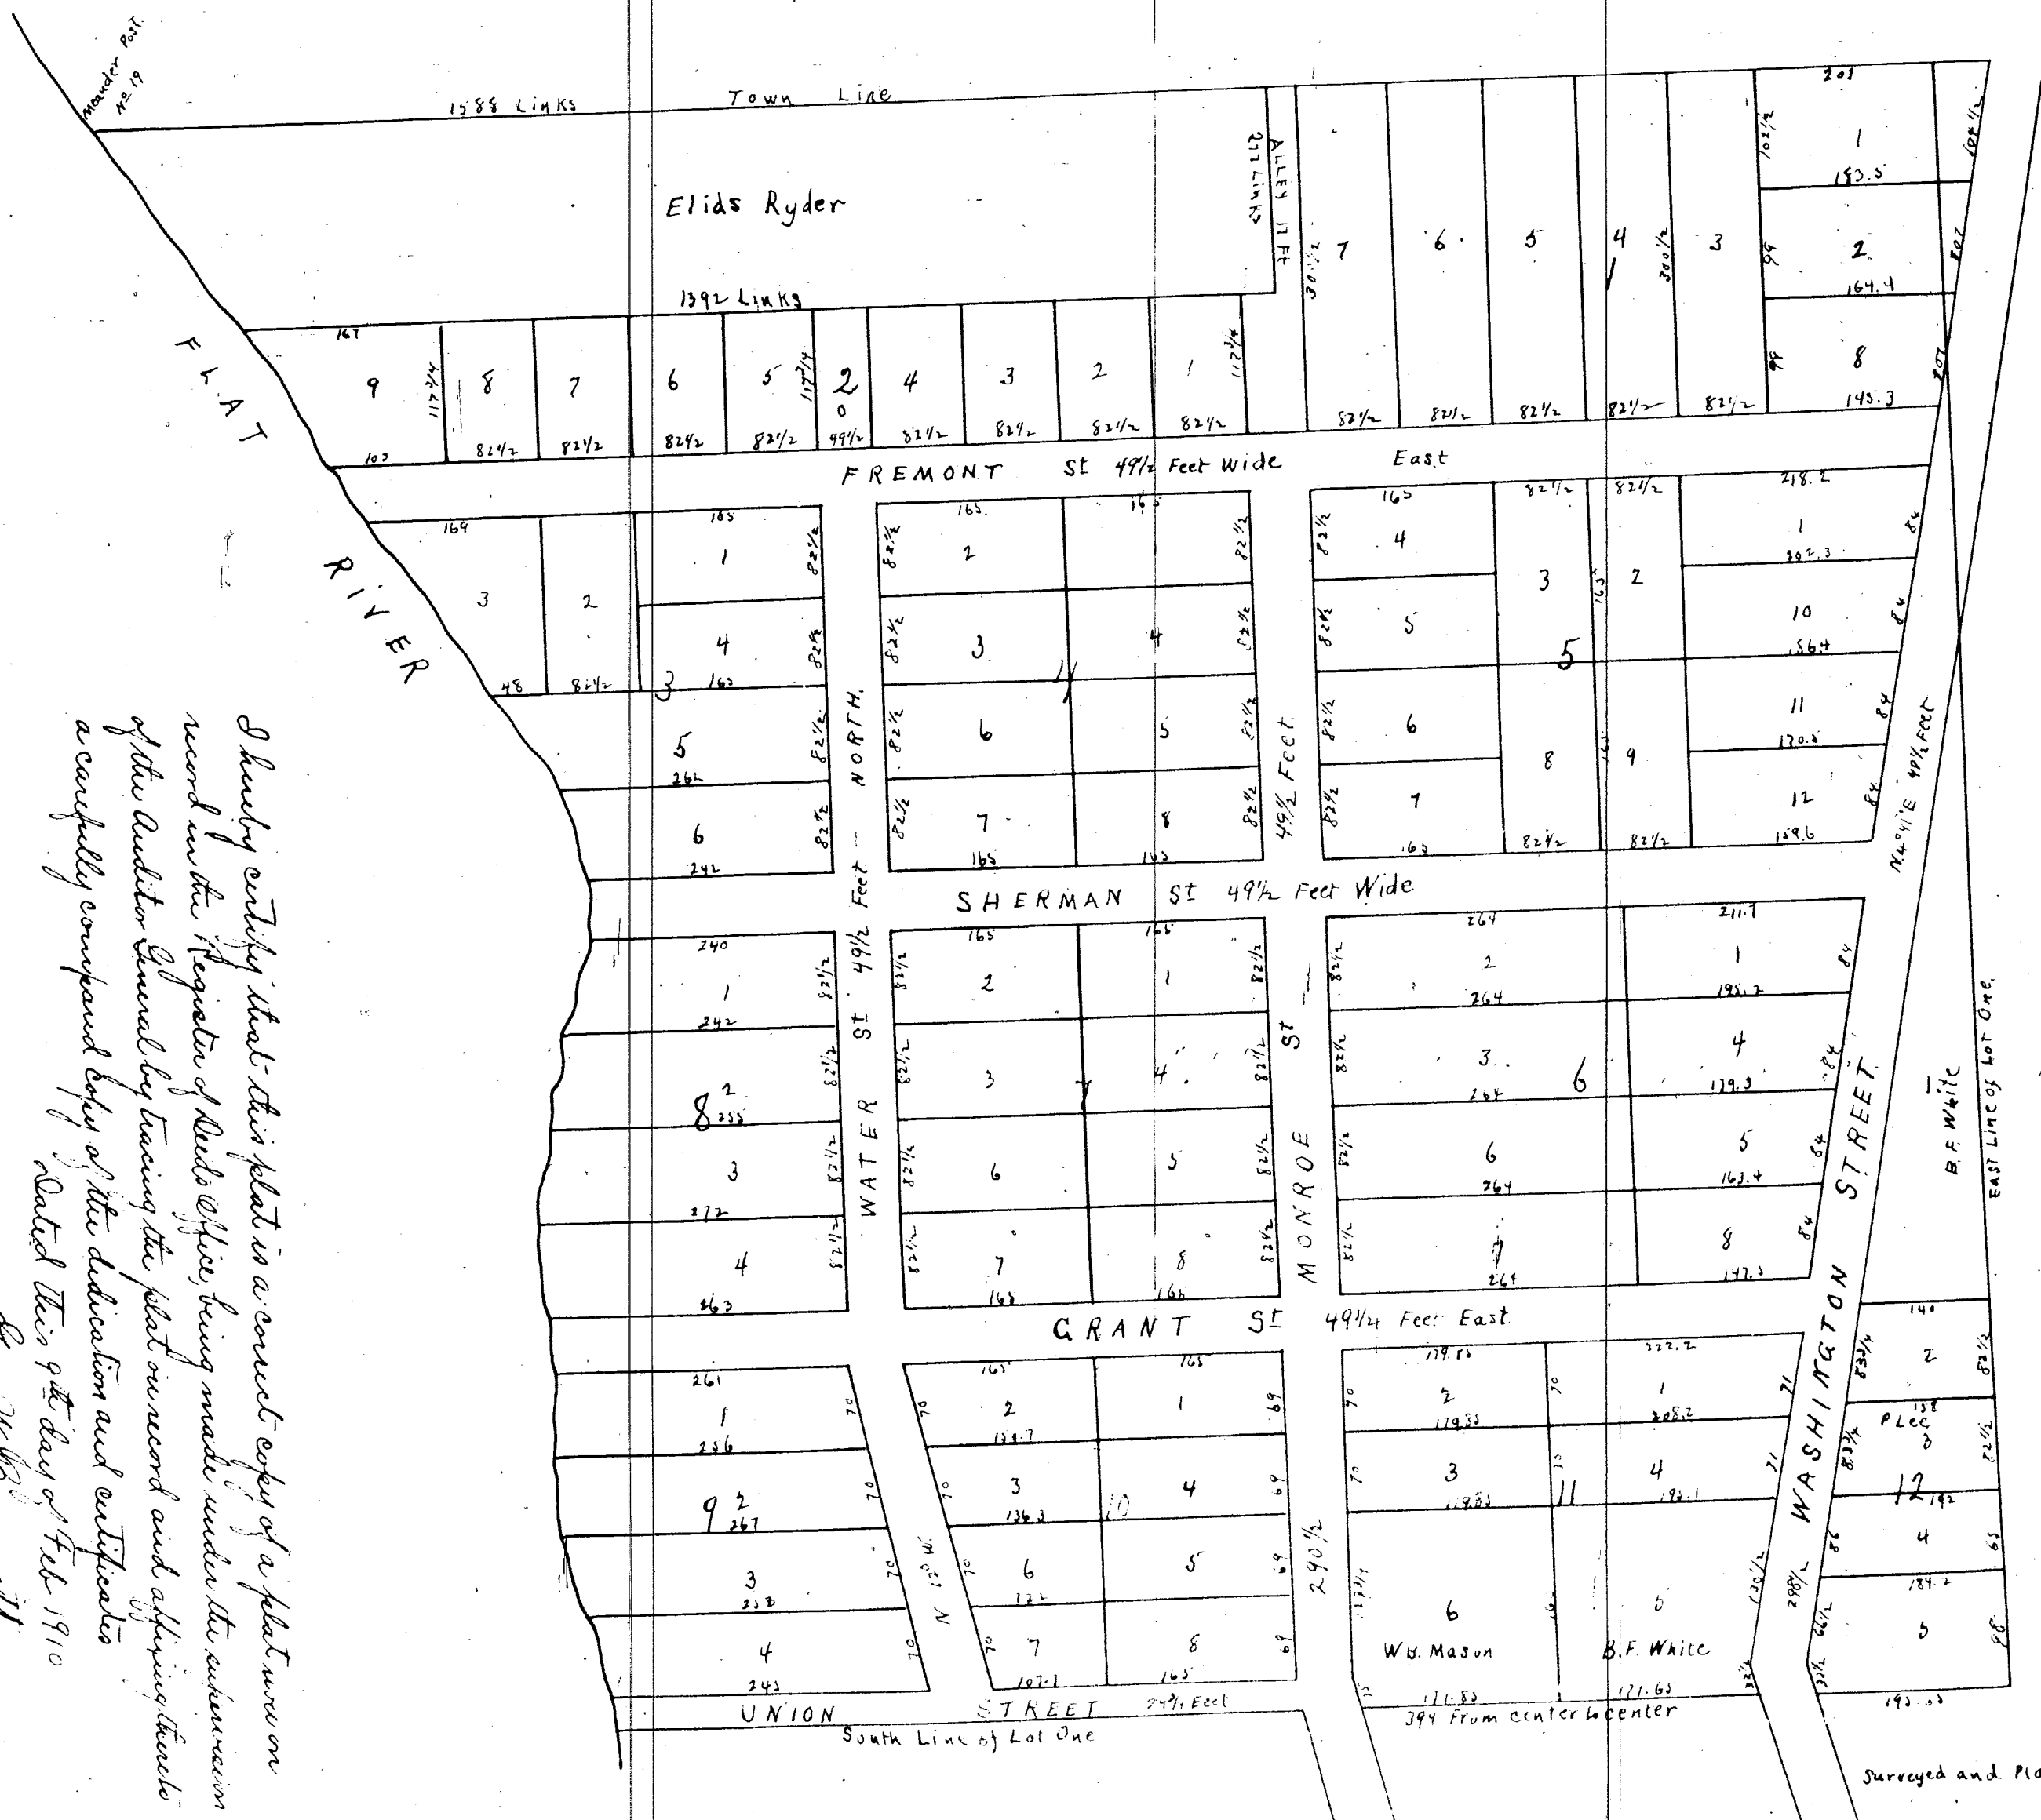

Surveyed and Platted by R. S. Jackson L. C.

Part II

Explanation.

Blocks are numbered with large figures

Lots are numbered with medium size figures

Distances marked in feet with small figures

Streets are shown with red ink.

Being Lot One Section Two of Town Six North of Range Nine West. Together with that portion of the $\text{NE}\frac{1}{4}$ of the above said section lying West of Washington Street. Commencing at the NW corner of the $\text{NE}\frac{1}{4}$ of the above described $\frac{1}{4}$, thence East on section line 108 links. Thence $\text{S} 11^{\circ} 41' \text{W}$ along the center of Washington St 504 links, thence North on East line of Lot One 494 links to place of beginning. Excepting therefrom certain pieces or parcels heretofore sold by meters and bounds. said parcels being bounded on this plot by red ink.

Peter Sel. Proprietor (LS)
Robert S. Jackson Surveyor (LS)

State of Michigan,
County of Kent.

On this 23^d day of March A. D. 1870 personally appeared before me the undersigned a Justice of the Peace for said County of Kent Peter Sel the proprietor of this Plot and R. S. Jackson Surveyor of the same and hereby certify and acknowledge that they have surveyed and platted the above described lands into streets blocks and lots for the purpose of sale of lots and blocks according to their designation on said plat. And the said Peter Sel hereby relinquishes to the Public the streets as appears by this plat for the purpose therein designated.

Edw. A. Howe
Harvey H. Vinton

Peter Sel. Proprietor (LS)
Robert S. Jackson Surveyor (LS)

Subscribed and acknowledged before me the day said year above written by the said Peter Sel, proprietor and Robert S. Jackson Surveyor as their free act and deed for the purposes above mentioned
Thomas J. Clayton
Justice of the Peace for
Kent County Michigan