


Map of Wm Lloyd's sub-division of Out Lot 21 and the East four-fifths of
Out Lot 20 of Glasby, Gallagher and Little's Addition to East Saginaw

MICHIGAN

Scale 100 FT To One Inch

12849

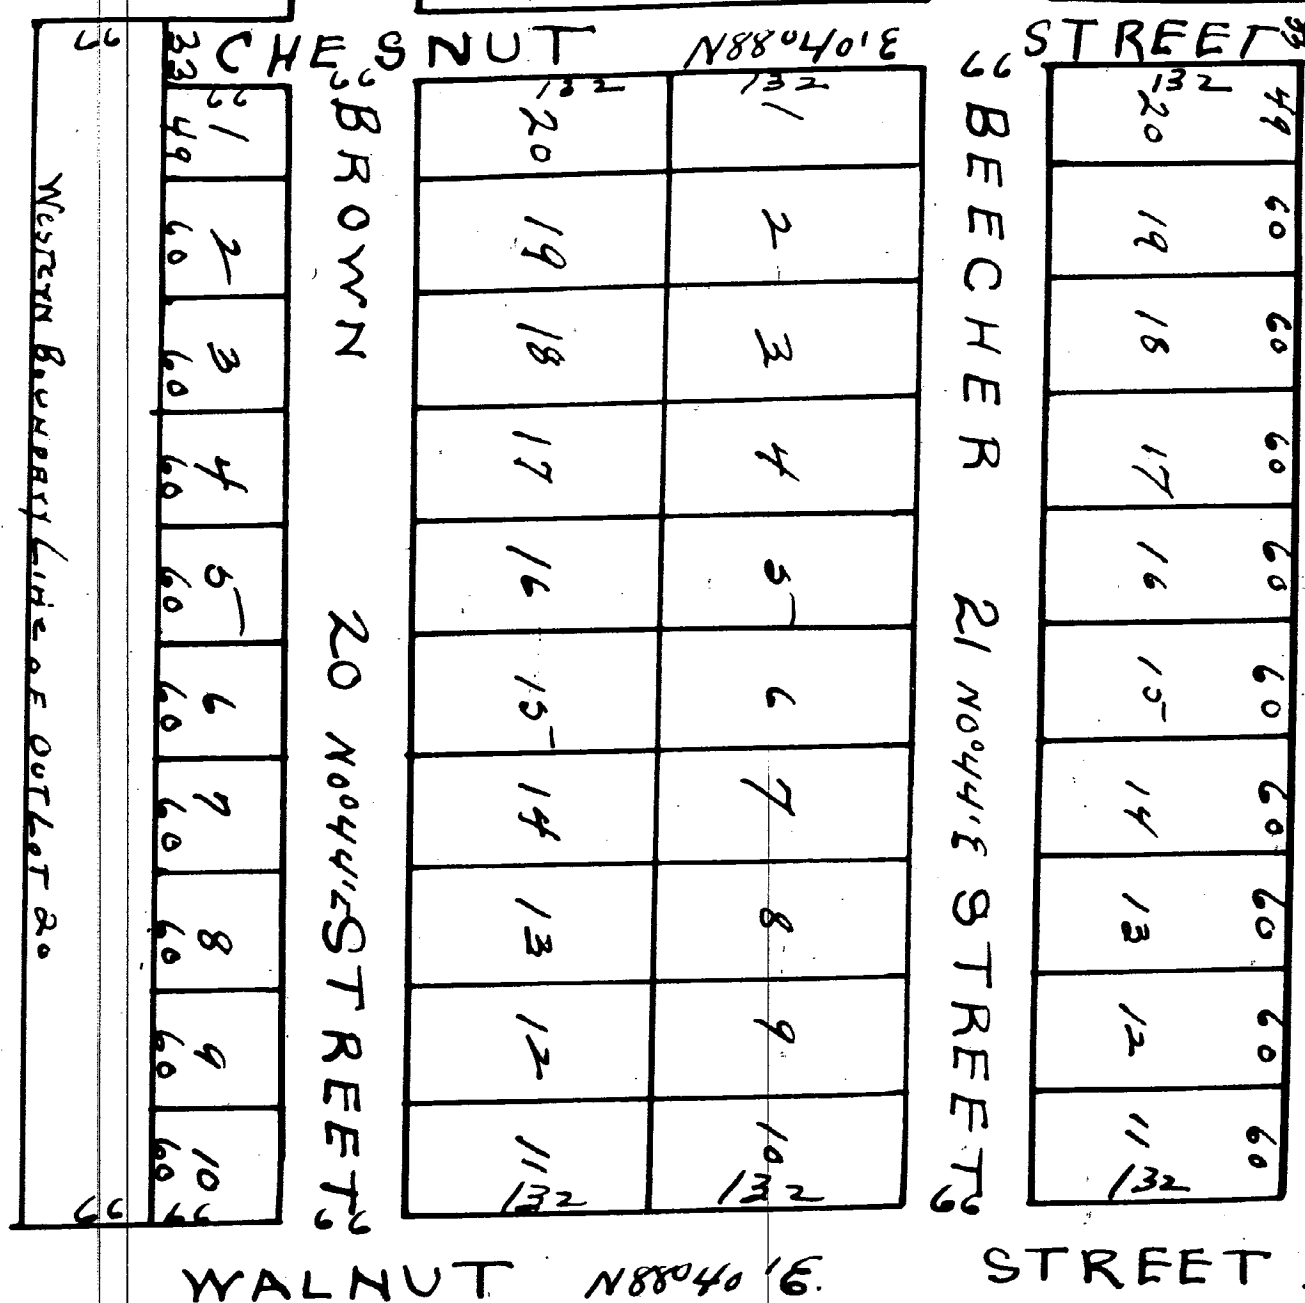

Know all men by these presents that the land laid out as plotted on the above map is owned by William Lloyd of East Saginaw Mich. that the said map or Plat is now situated by the said William Lloyd as proprietor & C. H. Seavenworth of the same place as surveyor in accordance with the provisions of an act to provide for making town plats and for creating the same in certain cases and the acts amendatory thereto & for the purpose of being recorded as done by Lloyd as Proprietor of out lot 21 and the East four-fifths of out lot 20 of Glasby, Gallagher & Little Addition to East Saginaw Michigan map or Plat. The size of the lots and width of the St are given on said map or Plat. In witness whereof we have hereunto set our hands and seals this day of August 9th 1869.
 C. H. Seavenworth (S)
 William Lloyd (S)
 Chas. W. C. Hage (S)
 G. W. Maurer (S)

State of Michigan } On this 13th day of August 9th 1869. before me a Notary Public in & for Saginaw County, State of Michigan County of Saginaw } ss. Notary Public in & for Saginaw County, State of Michigan personally came the above named William Lloyd and C. H. Seavenworth known to me to be the persons who executed the above said plat which is acknowledged the execution of the same for the purpose therein expressed.
 W. W. C. Hage, Notary Public for Saginaw Co. Mich.

State of Michigan } C. Geo. Maurer, Clerk, of the City of East Saginaw County of Saginaw } ss. State and County of said City Certify that the within Plat has been approved by the Common Council of the City of East Saginaw Mich. on the 6th day of Sept. 9th 1869. Witness my hand and the corporate seal of said City at East Saginaw Mich. this 15th day of Sept 1869.
 Geo. Maurer, Clerk.

Register office } Received for record this 9th day of April A.D. 1887
 Saginaw County } ss. at 5 o'clock P.M. and recorded in Liber 76 of maps
 for plots on page 37.
 E. A. Freeman, Register.

I hereby certify that this Plat is a correct copy of the Plat made on record in the Register of Deeds office being made under the supervision of the Auditor General by tracing the Plat on record and affixing thereto a carefully compared copy of the dedication & certificate.

Dated this 20th day of June 1911

Ray C. Warner
 Clerk, Aud. Gen. Mich.