


**LANDSBERG'S SUBDIVISION  
OF PARK LOT 5  
QUARTER SECTION 5  
TEN THOUSAND ACRE TRACT  
VILLAGE OF HIGHLAND PARK  
WAYNE COUNTY, MICHIGAN.**

Scale, one inch = 200 feet

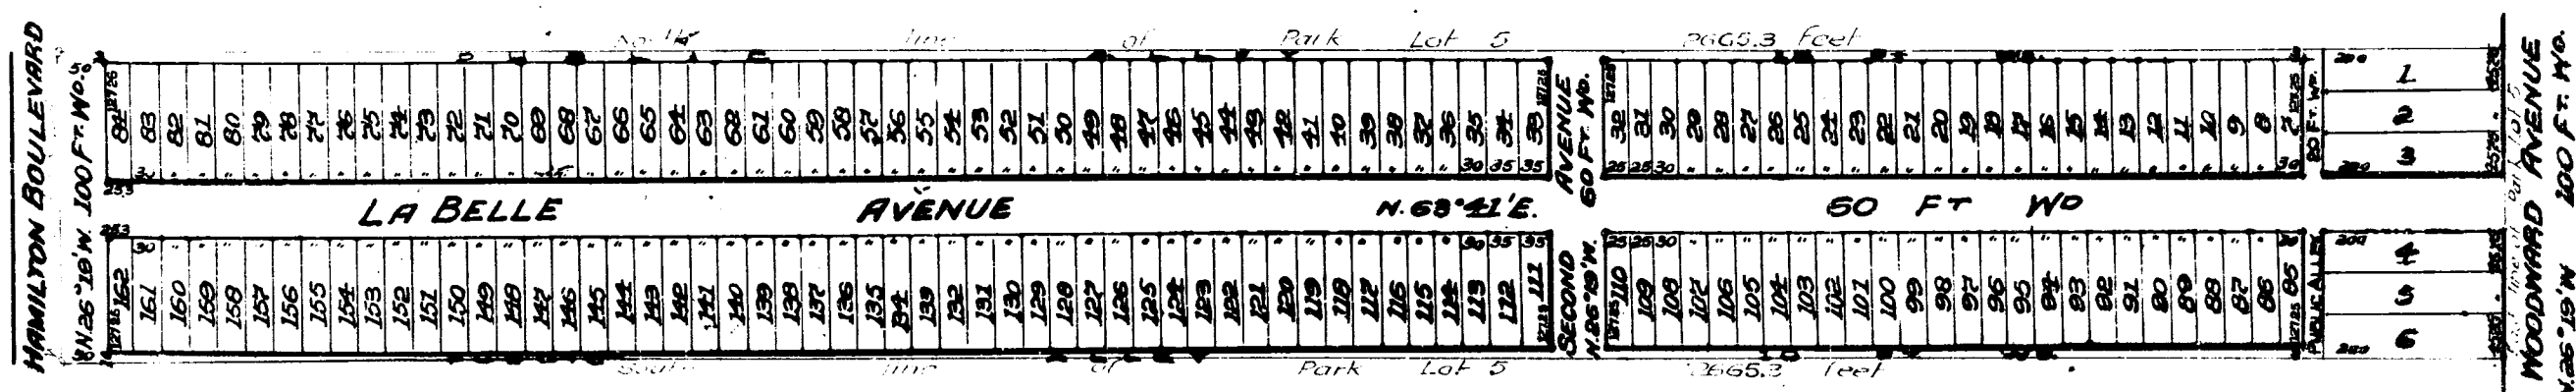

Know All Men by these Presents, That we Alexander Black and Trissie Black, his wife, and Isabella Landsberg have caused the land embraced in the above plat to be surveyed, laid out, and plotted to be known as "Landsberg's subdivision of Park Lot 5, Quarter Section 5, Ten Thousand Acre Tract, Village of Highland Park, Wayne County, Michigan," and that the streets and alleys shown on said plat are hereby dedicated to the use of the public.

Witness our hands and seals this eighth day of May, 1903.

Presence of  
F. J. Chittenden  
C. W. F. Kirkey

Alex Black  
Trissie Black

I.S.

I.S.

I.S.

Geo. B. Schinnerer  
J. W. Reid

Isabella Landsberg

State of Michigan } ss. We O. P. Lundy, Register of  
County of Wayne } Deeds, and R. H. McCormick, Surveyor, hereby  
certify that we have each carefully compared the annexed copy with the plat of "Landsberg's subdivision of Park Lot 5, Quarter Section 5, Ten Thousand Acre Tract, Village of Highland Park, Wayne County, Michigan" now of record in the office of the Register of Deeds, and that it is a true transcript therefrom and of the whole of such record.

O. P. Lundy  
Register of Deeds.

R. H. McCormick  
Surveyor.

Examined and approved by the Common Council of the village of Highland Park May 18, 1903

R. Milton Ford, Clerk

Examined and Approved

May 16, 1903

John F. Williamson

Deputy Auditor General

REGISTER OF DEEDS OFFICE

WAYNE COUNTY

This instrument was received for record this 21st day of May, 1903, at 1:30 o'clock P. M. and filed in Liber...

O. P. Lundy  
Register of Deeds.

State of Ohio } ss. On the eighth day of May, 1903,  
County of Lucas } before me a Notary Public in and for said  
County personally appeared the above named Alexander Black, and Trissie Black, his wife, known to me to be the persons who executed the above dedication and who acknowledged the same to be their free act and deed.

F. J. Chittenden  
Notary Public, Lucas County, Ohio

I hereby certify that the above plat is correct and that monuments consisting of oak stakes 1 1/2 inches square and 18 inches long have been placed at all intersections of streets or streets and alleys as shown on plat, thus:

R. H. McCormick  
Surveyor.

State of Michigan } ss. We O. P. Lundy, Register of Deeds and  
County of Wayne } R. H. McCormick, Surveyor, hereby certify that we  
have each carefully compared this copy with the original plat of "Landsberg's subdivision of Park Lot 5, Quarter Section 5, Ten Thousand Acre Tract, Village of Highland Park, Wayne County, Michigan" and that it is an exact copy thereof and of the whole of such original map or plat.

O. P. Lundy  
Register of Deeds.

R. H. McCormick  
Surveyor.

State of Michigan } ss. On the Eleventh day of May, 1903,  
County of Wayne } before me a notary public in and  
for said county personally appeared the above named Isabella Landsberg known to me to be the person who executed the above dedication and who acknowledged the same to be her free act and deed.

John W. Reid  
Notary Public  
Wayne County, Michigan


Com. expires Dec. 23, 1903

RECEIVED AND FILED  
IN AUDITOR GENERAL'S OFFICE,

June 22, 1903.

John F. Williamson  
Deputy Auditor General

Scale, one inch = 200 feet

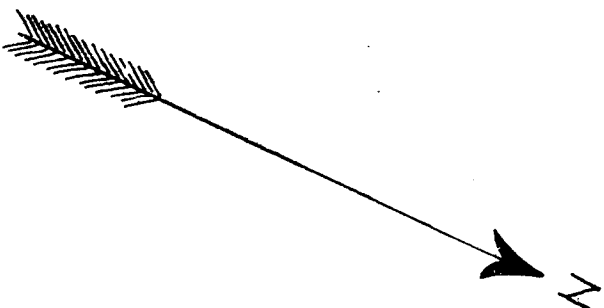

State of Illinois) SS. On the eighth day of May, 1903,  
Henry Johnson }  
before me a Notary Public in and for said  
County, personally appeared the above named Elizabeth  
, Black, and Eliza, Black, his wife.  
known to me to be the persons whose names the above  
declaration and who acknowledged the same to be their  
free act and deed

W. J. B. '17

I hereby certify that the above plot is correct and that  
 monument consisting of oak stakes 1 1/2 inches square and 15 inches  
 long have been placed at all intersections of streets or streets  
 and alleys as shown on plan, there?  
 R. A. W. McCormick  
 -Surveyor-

State of Michigan } 59. We O. S. Service, Register of Deeds and  
County of Wayne }  
W. H. Little & Company, having custody, that we  
have and legally compare this copy with the original that  
of Frank Lloyd's endorsement of Park Lot 5, Quarter Section 5,  
Township 36 North, Range 26 East, Village of Highland Park, Longme  
County, Michigan and that it is an exact copy thereof  
and of the whole of such original map or plat.

P. Milton Ford, Clerk

Con. expires Dec. 23, 1903

RECEIVED AND FILED,  
IN AUDITOR GENERAL'S OFFICE,  
June 22, 1903,  
Charles H. Hedges, Auditor  
Deputy Auditor General,  
George Thomas  
Michigan