


PLAT OF
HAY AND WHEELER'S ADDITION
TO THE CITY OF SAGINAW
MICHIGAN

Dec 1871
SCALE 200 FT = 1 INCH

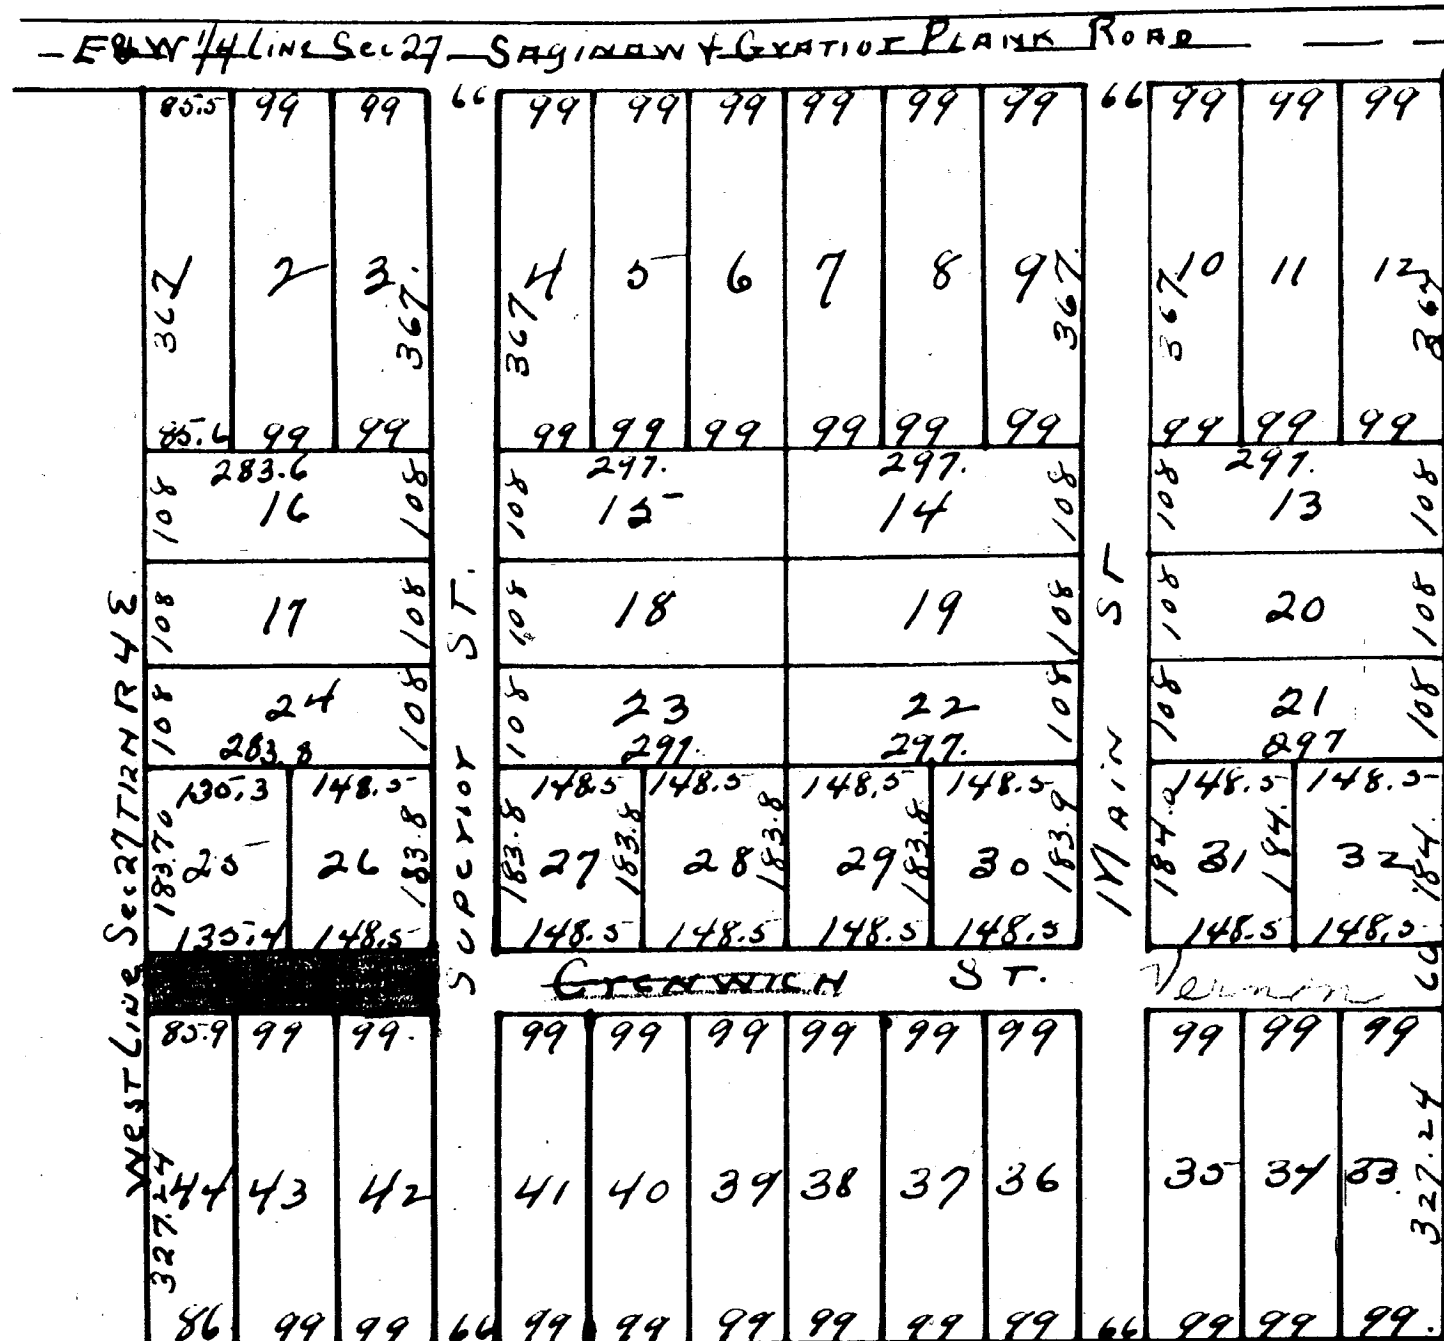

CITY COUNCIL
May 28, 1872
431-56

Street names of
City of Saginaw
1852
10149

I know all men by their presents that the land laid out & platted on the annexed map is owned by James Hay & Charles E. Wheeler of Saginaw, Saginaw County and State of Michigan said land is known and described as the North West Quarter of the South West Quarter of Section (27) in T22N R12W of Range (4) East. State of Michigan that the said map or plat is now owned by the said James Hay & Charles E. Wheeler as proprietors & Frank Eastman of the City of East Saginaw as surveyor in accordance with an act to provide for marking Towns Plats and for vacating the same in certain cases and the acts amendatory thereto and for the purpose of being recorded as Hay & Wheeler's Addition to the City of Saginaw the size of lots and width of streets are given in feet and decimal of a foot.

In witness whereof we have hereunto set our hands this 20th day of December, A.D. one thousand eight hundred and seventy and.

James Hay (LS)

Charles E. Wheeler (LS)

Frank Eastman (LS)

State of Michigan } On this 20th day of December, A.D. 1871, before
Saginaw County } me a Notary Public in and for said County
Personally came the above named James Hay, Charles E. Wheeler
& Frank Eastman known to me to be the persons who executed
the foregoing instrument and mutually acknowledged that they
executed the same for the purpose therein expressed.

Register office } Received for record August 6th
Saginaw County } A.D. 1872 at 2 o'clock P.M. and recorded in file
76 of book page 3. C. H. Stevens Register

I hereby certify that this Plat is a correct copy of the Plat now on record in the Register of Deeds office, being made under the supervision of the Auditor General by tracing the Plat on record and affixing thereto a carefully compared copy of the notation and certificate.

Dated this 17th day of June 1911

Ray C. Warner.
Clk, Aud. Gen. Dept.