


L. E. Backus, Register.

Part of the village of Greenville Pontiac Co. laid out
April 26th 1855 Comprising Lots 89 90, 91 & part of lot 88 of the first
Recorded plat of Greenville.

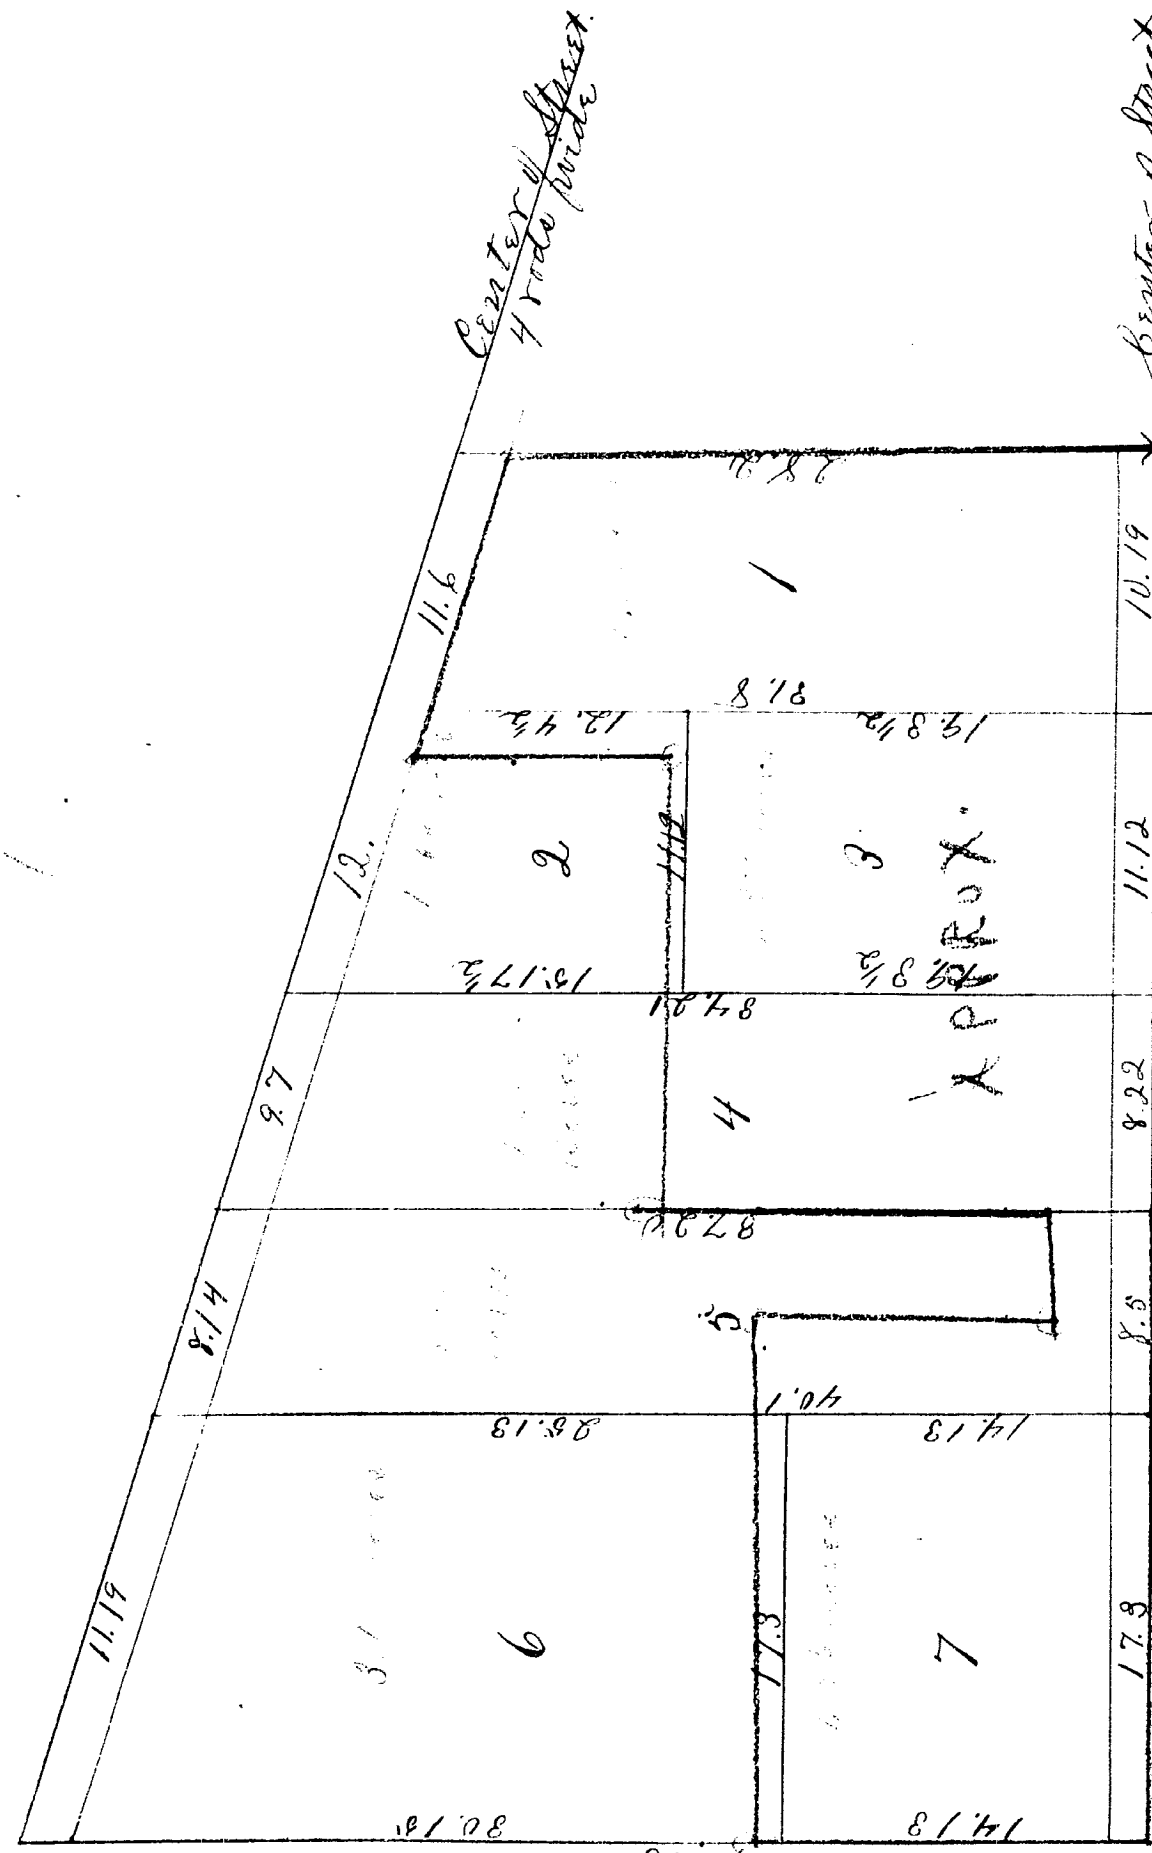

Portion Vacated 191-1935
Com. at a point on N B S. $\frac{1}{4}$ line of Sec. 9 T 9 A R S W 116.5' N.
of S $\frac{1}{4}$ post of Sec. 9, th. N 40° 00' E 263.5' th. N 89° 05' E 392.7'
th. S 0° 15' E 213.3' th. N 89° 47' E 73.5' th. N 10° 15' W 257.5'
th. S 89° 18' E 277.0' th. N 10° 15' W 212.4' th. S 13° 03' E 223.7'
th. S 0° 15' W 452.7' to 109.

STATE OF MICHIGAN,
COUNTY OF MONTCALM.

I, Wm. P. Lunn, Register of Deeds for said County, do hereby certify that the annexed and foregoing copy is a true transcript, compared by me with the original record in my office, of an instrument which was received for record in said office on the 16th day of December, A. D. 1856, and recorded in Liber 20 of Deeds on page 252, and that it is a true transcript of the whole of such original record.

Witness my hand and the seal of said office at Stanton, in said County, this
1st day of June A D 1897

Register of Deeds

Certificate of 4-M Collins,

I hereby certify that the plat in the several parts of the Survey of the above Lots, the Subdivision of Lots eighty nine, Ninety Ninety one and Ninety two, is the plat of the Village of Greenwell surveyed by me April the 28th 1884, in the year eighteen hundred and eighty four, which said plat on the record of this Court was made by me on the same day that the survey was made, or within a few days thereafter and it is the only plat of said subdivision furnished by me to John Green, by whose order the Subdivision was made by me, said plat on the reverse of this sheet is drawn on a scale of eight rods to the inch, the lengths of links of rods of the Subdivision are indicated by figures in black ink on the lines in rods, the decimals being links. The number of acres in each lot is indicated by figures in red ink. The number of the lots of the Subdivision are indicated by large figures near the center of the respective lots. I further certify that no mark, mark better, or figure has been added to or erased from said plat since it was drawn and delivered to said John Green by me.

Henry M. Calkins Surveyor.

State of Michigan } ss
County of Washtenaw }

On this 16th day of December, 1856 personally appeared before me Henry M. Perkins known to me to be the person who executed the foregoing certificate and made oath that the same together with the facts herein contained is true.

John Lewis.

in view,
Notary Public for said Montezuma County,
Michigan

PROCURED AND FILED
ACT 136 LAWS 1895
IN AUDITOR GENERAL'S OFFICE

1897-1898

John F. Williams

4472

12855