ClibPDF - www.fastio.com

Backus and Churches Addition

to the Village of Greenville

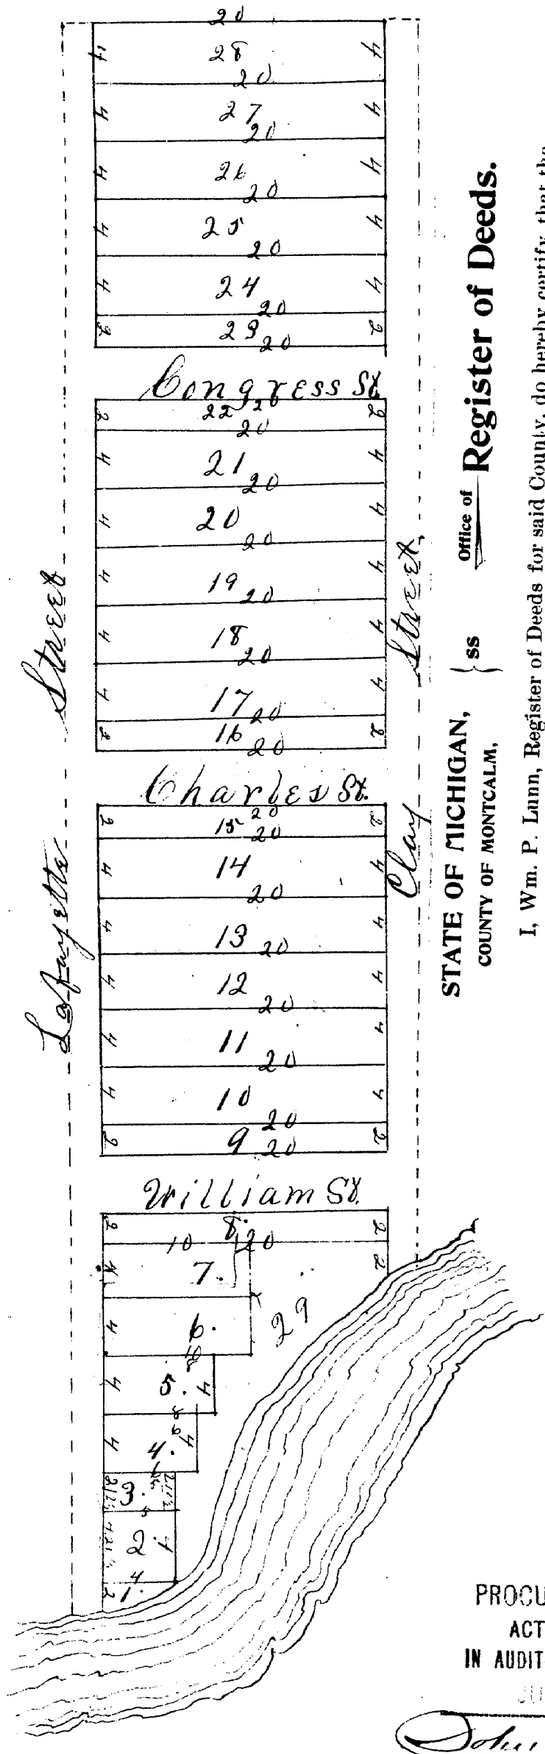

STATE OF MICHIGAN, } ss
COUNTY OF MONTCALM,

I, Wm. P. Lunn, Register of Deeds for said County, do hereby certify that the annexed and foregoing copy is a true transcript, compared by me with the original record in my office, of an instrument which was received for record in said office on the 12th day of December, A. D. 1866, and recorded in Liber M of Deeds on pages 358 & 359,

and that it is a true transcript of the whole of such original record.

Witness my hand and the seal of said office at Stanton, in said County, this 12th day of December, A. D. 1866

Wm P Lunn
Register of Deeds.

Office of **Register of Deeds.**

PROCURED AND FILED
ACT 136 LAWS 1895
IN AUDITOR GENERAL'S OFFICE
JUN 8 - 1897 189...
John T. Winnemuth
Deputy Auditor General.

4462

Backus & Churches
Addition to Greenville
Montcalm Co, Mich.

Recd for record Dec 12th 1866
at 12 o'clock M.

State of Michigan
County of Montcalm ss- Be it remembered and known that we the undersigned proprietors of the land hereinafter described do hereby by these presents execute, as required by law the Plat on the reverse of this sheet of said land which shall be known and designated as Backus & Churches addition to the village of Greenville, a description of which according to a survey made by Henry M. Caukin by our order is as follows: The parcel of land included in said plat is bounded and described as follows: Beginning on the west line of section Ten Township Nine north of Range eight west in the County of Montcalm and State of Michigan at the north bank of Flat River, running thence north on said section line to the center of the west side of the north west quarter of said section, thence running east on the half quarter line of said quarter section six chains, thence southerly parallel with said section line twenty one chains and fifty links more or less to said left bank of Flat River, thence up said bank to place of beginning, it being a part of Lot one of the United States Subdivision of said section Ten. Lafayette Street, one half of which is included in said plat is four rods wide & the center thereof is the entire west line of said plat. Clay Street, one half of which is included in said plat is four rods wide and the center thereof is the entire east line of said plat. Williams Street is four rods wide and the center thereof begins at the quarter post on the west side of said section Ten and runs thence easterly parallel with the north line of said Lot One to the east line of said plat. Charles Street is four rods wide and the center thereof begins on the west lined of said plat seven chains north from the center of Williams street & runs thence easterly parallel therewith to the east lined of said Plat. Congress Street is four rods wide, and the center thereof begins on the west line of said plat fourteen chains north from the center of William Street and runs thence Easterly parallel therewith to the east line of said plat. The lengths of all lines on said plat are designated by small figures on or near the lines to which they respectively refer, being expressed in rods and links, the links being expressed in the form of decimals. It is the intention of the said proprietors that the lengths of all north and south lines and width of east and west streets shall be measured north or south as the case may be from said quarter post or from William Street, and that any excess or deficiency if any there be shall be added to or deducted from the width of the lots on and next to the North line of said plat, or the lots on and next to said River bank. The number of Lots on said plat are designated by figures at or near the center of the lots to which they respectfully refer.

Henry M Caukin, Surveyor.

In witness whereof we have hereunto set our hands and seals this 11th day of December, in the year of our Lord, one thousand eight hundred and sixty six.

Wm Backus (L.S.)
C. J. Church (seal)

In Presence of.
John F Loase
H. M. Caukin

State of Michigan
County of Montcalm ss- On the eleventh day of December one thousand eight hundred and sixty-six, personally came before me, a Justice of the Peace, in and for said County, the above named William Backus and Charles J. Church, known to me to be the persons who executed the foregoing instrument, and acknowledged the same to be their free act and deed.

H. M. Caukin,
Justice of the Peace.

5 cent Revenue
Stamps December 11th 1866
C J C. Backus & Co.

12857

Montcalm

CITY of GREENVILLE

MICHIGAN

AUDITOR GENERAL DEPARTMENT
RECEIVED
NOV 2 1963
MICHIGAN

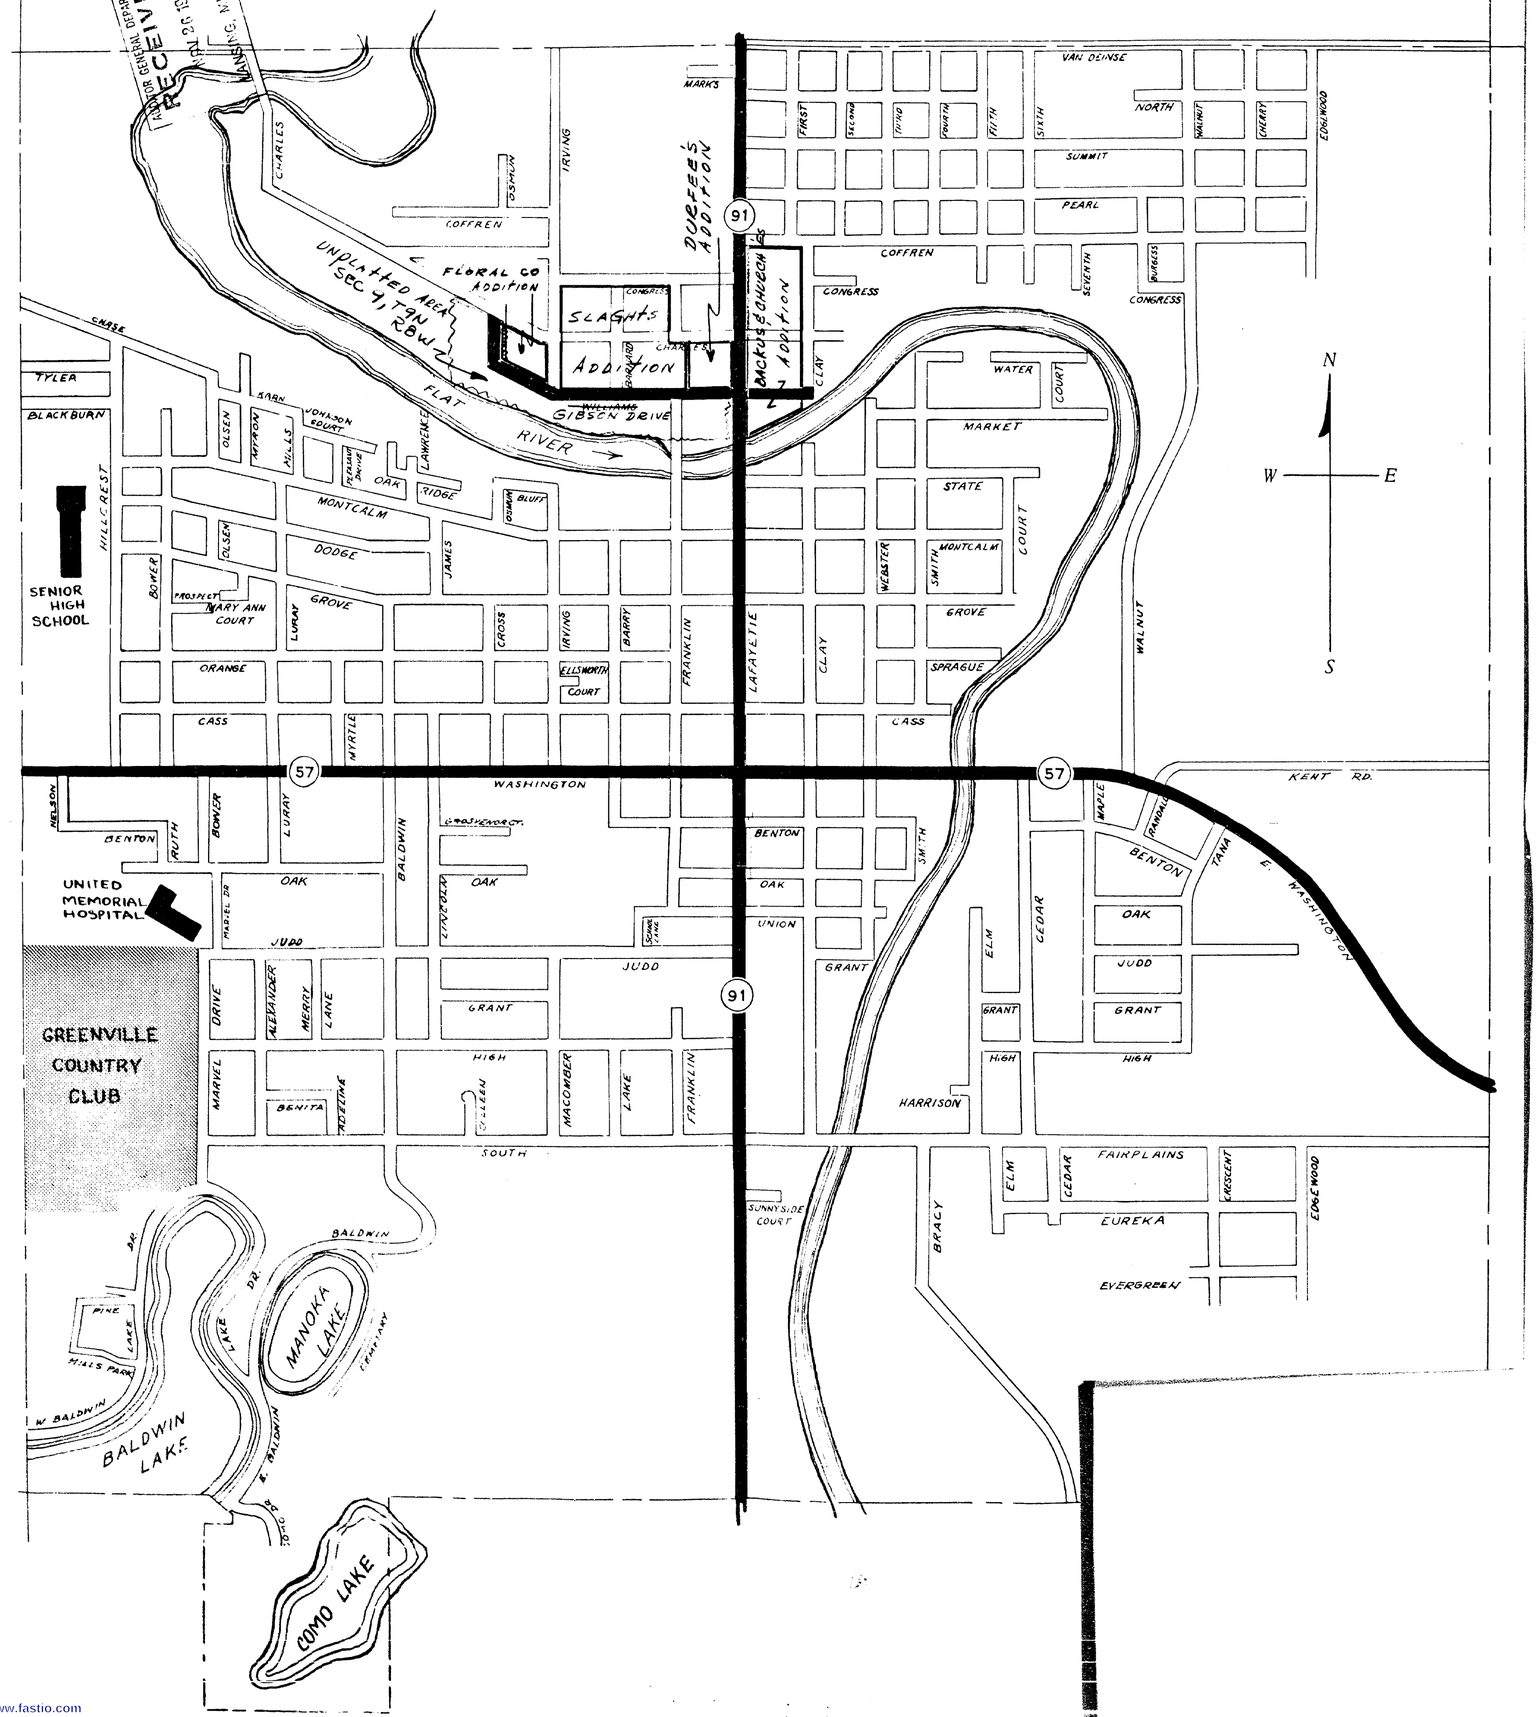

Montcalm

12857
12946
12947
12953

CITY OF GREENVILLE

GREENVILLE, MICHIGAN

OFFICE OF CITY CLERK — OCTOBER 8, 1963

Department of Auditor General
Lansing 2, Michigan

Gentlemen:

A regular meeting of the City Council of Greenville was called to order at 8:00 PM in the Council Room of the City Hall, October 1, 1963. Present: Councilmen Stevens, Peterson, VanHarn, Irish, Stuewer, Plank, and Crimmins. Absent: None.

On September 20, 1963, the City Clerk advertised a hearing to be held at 8:00 PM, October 1, 1963, in the Council Room of the City Hall, for the consideration of changing the names of Williams Street and one block of Osmun Street between Williams Street and Charles Street to Gibson Drive, in the City of Greenville.

On October 1, 1963, at 8:00 PM, a hearing was held on the street name change.

Councilman Stuewer RESOLVED: That the name of Williams Street and one block of Osmun Street between Williams Street and Charles Street be changed to Gibson Drive effective November 1, 1963. Councilman Plank supported. Unanimously adopted.

I, Leo Foster, Jr., certify the above proceedings and resolution is as found in the records of the council proceedings of the City of Greenville, Michigan, as of October 1, 1963.

Leo Foster, Jr.
Leo Foster, Jr.,
Greenville City Clerk

The following is a list of the plats, sub-divisions or additions affected by this resolution:

1. Backus & Church's Addition to the Village of Greenville
2. Durfee's Addition to Greenville
3. Slaght's Addition to the Village of Greenville
4. Floral Co's Addition to the City of Greenville

Yours very truly,

CITY OF GREENVILLE
Leo Foster, Jr.
Leo Foster, Jr.
City Clerk

/jp

ClibPDF - www.fastio.com