

Received for record July 3rd 1868 at 12 o'clock PM.

A P. Bess Register.

Description of Macomber's Addition to Greenville, Commencing at the quarter post on the east side of Section 16, T. 9. N. R. 8. W. running thence North on the section line 20.04 Chains to the half quarter post thence South 89°36' W 21.59 Chains on the half quarter line; thence South 50° West 20.54 Chains to a point 50 links South of the quarter line; thence North 89°36' East 40 Chains; thence North 30° East 50 links to the quarter line; thence North 89°36' East 40 Chains; thence to the place of beginning. Know all men that I, J. J. Macomber, proprietor of the above described parcel of land, have caused the same to be surveyed and subdivided into lots and streets as shown on the reverse of this sheet; the size of lots and distances being marked in chains and links. Witnesses my hand and seal at Greenville July 1st 1868.

J. J. Macomber S.S.

I Edward H. Jones of Greenville do certify that I have surveyed for J. J. Macomber the above described parcel of land and subdivided the same into lots and streets as shown on the plot on the reverse of this sheet; the bearings of the lines were taken June 30, 1868 at 10 1/2 A.M. May be 30 30'E

Witness my hand and seal at Greenville July 1st 1868.

Edward H. Jones S.S.

Surveyor.

State of Michigan SS on this first day of July A.D. 1868, personally County of Montcalm SS, came before me J. J. Macomber and Edward H. Jones, to me known to be the persons named in and who executed the foregoing instrument, and acknowledged the execution of the same to be their free act and deed.

5 C
Rev. Stamp
Cancelled


Thomas H. Stevens
Notary Public.

STATE OF MICHIGAN, ss Office of Register of Deeds.
COUNTY OF MONTCALM.

I, Wm. P. Lunn, Register of Deeds for said County, do hereby certify that the annexed and foregoing copy is a true transcript, compared by me with the original record in my office, of an instrument which was received for record in said office on the 3rd day of July, A. D. 1868, and recorded in Liber 8 of Deeds on page 12862 & 12863, and that it is a true transcript of the whole of such original record.

Witness my hand and the seal of said office at Stanton, in said County, this 1st day of June, A. D. 1867

Wm. P. Lunn
Register of Deeds.

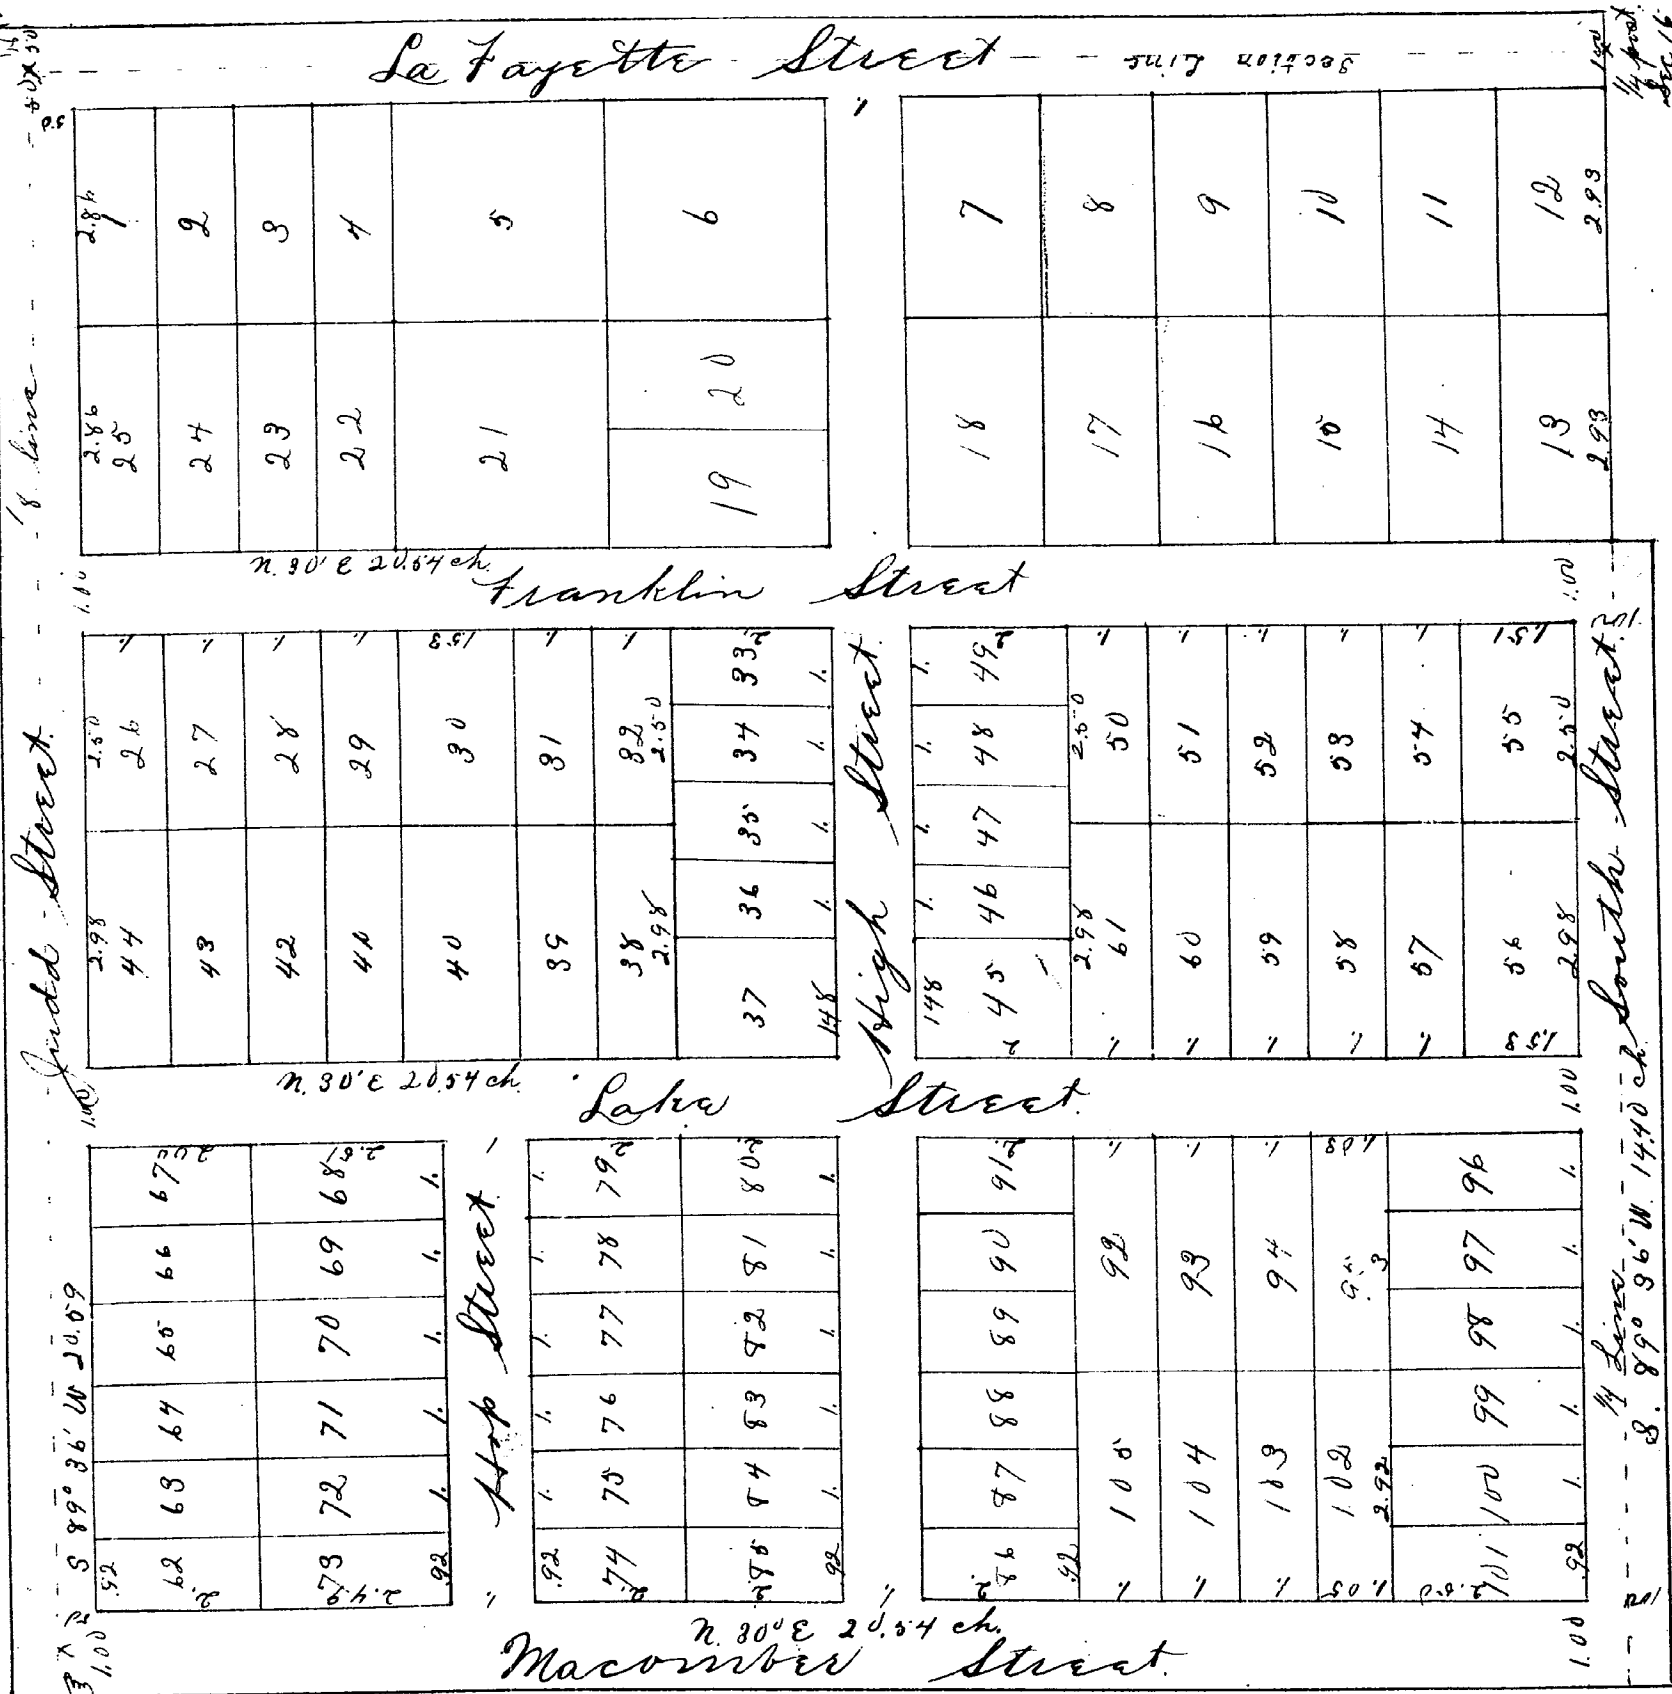

Scale 10 rods to an inch

Macomber's Addition
to
Greenville

See plat of S. J. Jones
Vol. 12862 & 12863

PROCEDED AND FILED
ACT 136 LAWS 1895
IN AUDITOR GENERAL'S OFFICE

JUN 8 - 1897 189

John F. McElroy
Deputy Auditor General.