

Records for Rena August 11th 1869 at 10 o'clock P.M.

J.P. Bens Regulator
Description of Charles Parker's Plot of the Village of Coral Monticau
County Michigan

Commencing at a point on the East line of Section Eight from Elwin
North of Range Nine West twenty three chains and nearly three links (23.93 ch.)
North of the quarter post on said sec line running thence West at right angles
with said sec line 4.13 chains; thence S parallel with said sec line 5 chains;
thence N at right angles with sec line to margin of Spring Lake; thence S 61°
E 2 chains more or less to a stake near the N.W. corner of Shump & Co's Shaw Saw mill
thence S 94° E 4 1/4 chains to a stake near the margin of said lake; thence S
parallel with said sec line 9 1/4 chains; thence E at right angles with sec
line 11 chains; thence N parallel with said sec line 15 1/2 chains; thence W
at right angles 5 1/2 chains to sec line; thence N on sec line 4 chains to
place of beginning

I Charles Parker, proprietor of the land above described have caused
the same to be surveyed and subdivided as shown by the within plot to
be known as "Charles Parker's Plot of the Village of Coral"

Witness my hand and seal this 26th day of May 1869

Charles Parker
Superior of
T. N. Stevens, R.E. Bonds

I, Edward H. Jones do certify that I have surveyed the land above
described and subdivided the same into Block lots and streets as shown
on the within plot distances being marked in chains and links
Witness my hand and seal this 26th day of May 1869
Edward H. Jones

In presence of
T. N. Stevens
R.E. Bonds

State of Michigan
County of Monticau


On the 17th day of July A.D. 1869 personally
came before me Charles Parker and Edward H. Jones known to
me to be the persons named in and who executed the above
instrument and acknowledged the execution thereof to be
their free act and deed

Thomas H. Stevens
Notary Public

we hereby certify this is a true and
correct copy of Deed in record in
the Register of said office Monticau
County Michigan on Deed map 19-1910
under the supervision of the said Sec.
exp

E. J. Cline
Paul J. Davis
Clerk and Sec. Dep.

Part of record
Volume 3 Page 114
see first

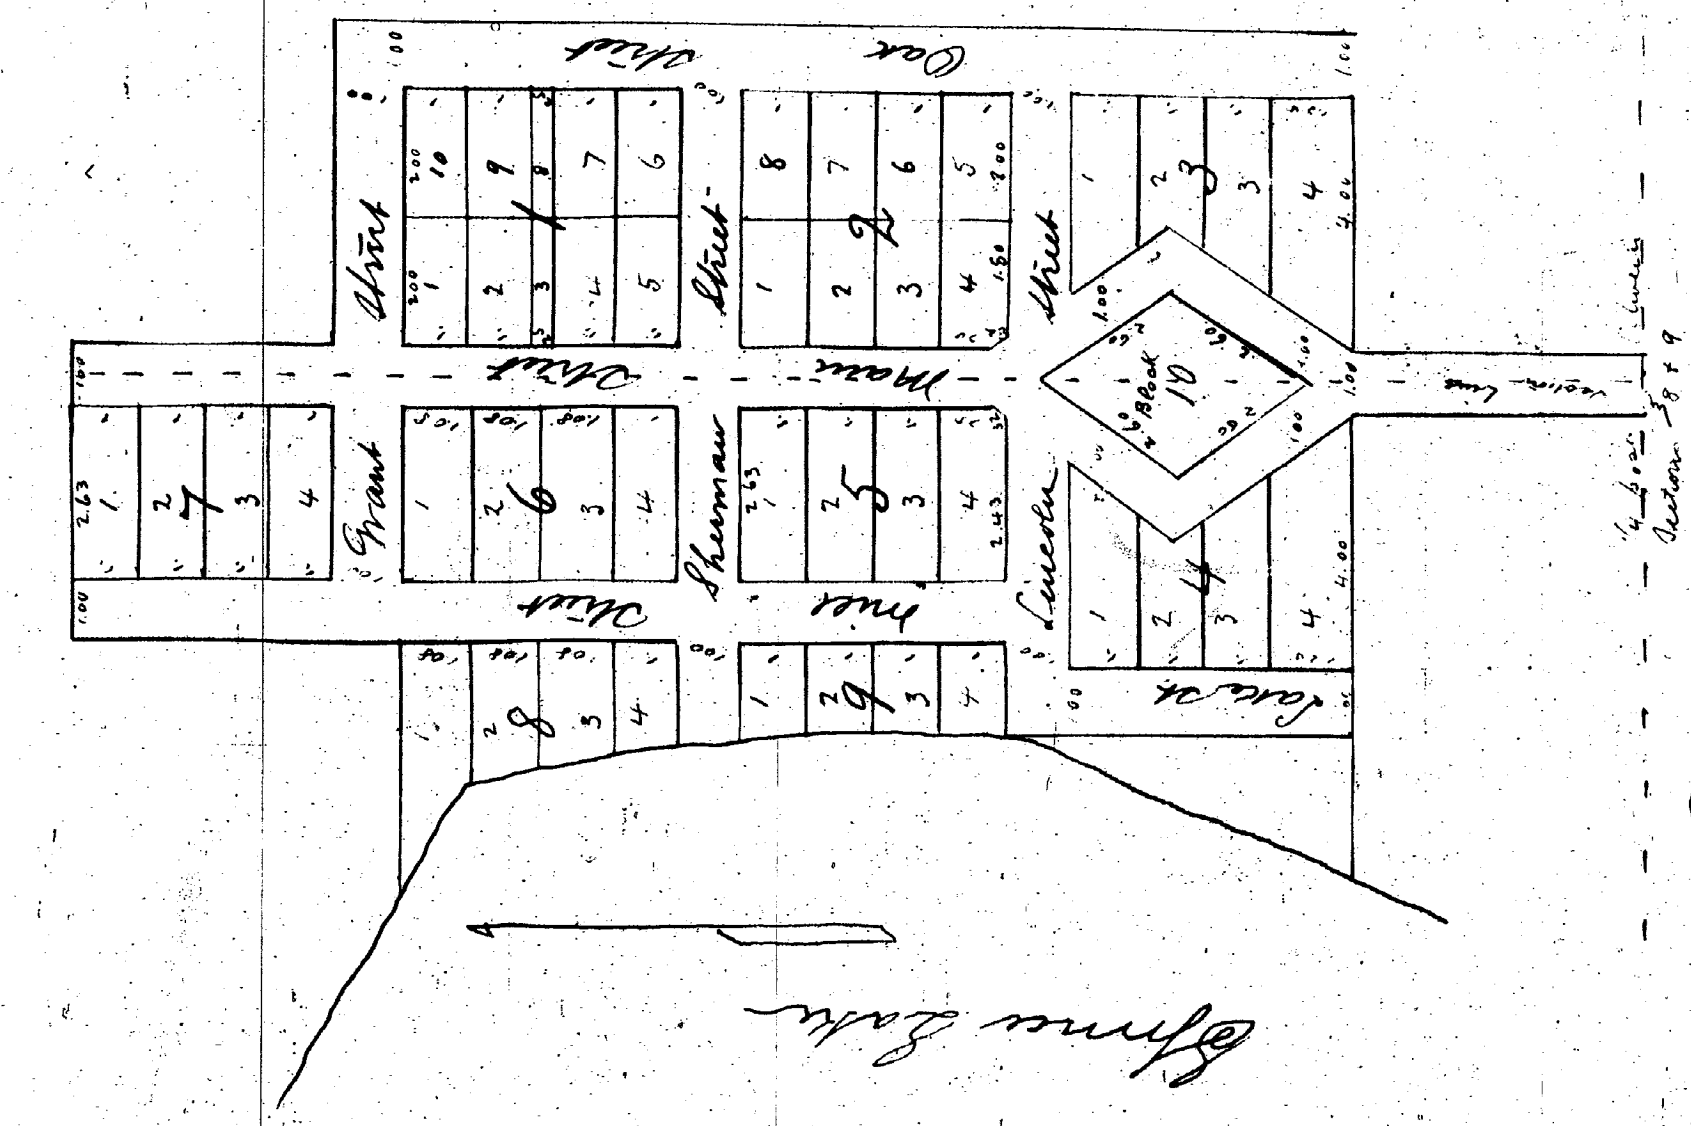

Charles Parker Plot
Village of Coral

See near location of this plot towards in Deed
of date in page 411 & 412
of N. Stevens

PLAT * --village of CORAL PART VACATED-

Circuit Court April 15-1872 Liber Z Page 411
On mption of Ellsworth and Lewis Attorney for said petitioner, it is ordered,
and adjudged by this courtm that Blocks Three four and Ten, of Chas. Parker's
Plat of the Village of Coral with all these lots and streets now platted,
on record in the Register Office in Liber P Page 489 and 490 be and the same
are hereby vacated.

✓ This is the first plat by Chas Parker, And Gen Vol 151 P 12062

Curts & Taylor
Plat Examiners

Vol 153- Page 12867- Vol 151- Page 12659

PLAT - MACOMBER AND JEFFERDS ADDITION TO Village of Greenville. All va cated


By Circuit Court October 15, 1877 C C Journal
No 2 Page 437

✓ It is ordered and adjudged by the court now here that the said plat known
as Macomber and Jeffers Addition to Greenville with all its lots Parks,
and Streets and Avenues, all platted is hereby vacated. See Fairgrounds Addition
which comes above plat.

And Gen Dept Vol 71 P 4457

Curts & Taylor
Plat Examiners

Vol- 153- Page 12882

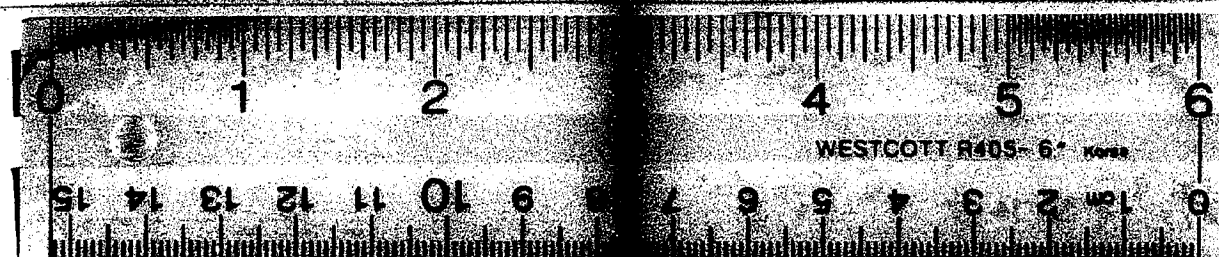

16 X