

Record for record August-29th 1897 at 12 M.

J. P. Bess Register

12869

Boundaries of John Lewis addition to the village of Greenville Montcalm County Michigan. Commencing at a point on the north & south quarter line in Section nine Township nine north of Range eight west Eighth Chain and forty links. Southern from the center of said section nine running thence southeasterly along said quarter line seven chains and sixty nine links thence north 75° 00' West six chains and fifty links thence northerly parallel with said quarter line seven chains and fifty nine links thence south 75° East to the place of beginning.

Now all men by these presents that I John Lewis proprietor of the land above bounded and described have caused the same to be surveyed and subdivided into lots and a street as shown by the plat on the opposite side of this sheet.

The same to be known as (John Lewis addition) to the village of Greenville Montcalm Co Michigan. The size of lots and width of street are indicated in chains and links.

Witness my hand and seal at Greenville Aug 24th 1897

In presence of John Lewis (seal)

W. J. Sack J. H. Stevens

State of Michigan

County of Montcalm J. C. H. Jones do certify that I have surveyed the land described in the above instrument by direction of John Lewis the proprietor thereof and subdivided the same into lots and a street as shown on the plat or map on the opposite side of this sheet.

Witness my hand and seal at Greenville August 24th 1897

In presence of J. C. H. Jones (seal)

W. J. Sack J. H. Stevens

State of Michigan

County of Montcalm On this 24 day of August A.D. 1897 Personally came before me John Lewis & J. C. H. Jones known to me to be the persons named in and who executed the above instrument. Who personally acknowledged the execution of said instruments to be their free act and deed.

W. J. Sack

Notary Public

STATE OF MICHIGAN, ss Office of Register of Deeds.

COUNTY OF MONTCALM.

I, Wm. P. Lunn, Register of Deeds for said County, do hereby certify that the annexed and foregoing copy is a true transcript, compared by me with the original record in my office, of an instrument which was received for record in said office on

the 29th day of August, A. D. 1897, and

recorded in Liber 11 of Deeds on page 1404-1411,

and that it is a true transcript of the whole of such original record.

Witness my hand and the seal of said office at Stanton, in said County, this

1st day of June, A. D. 1897


W. P. Lunn

Register of Deeds.

John Lewis Addition

To The

Village of Greenville.

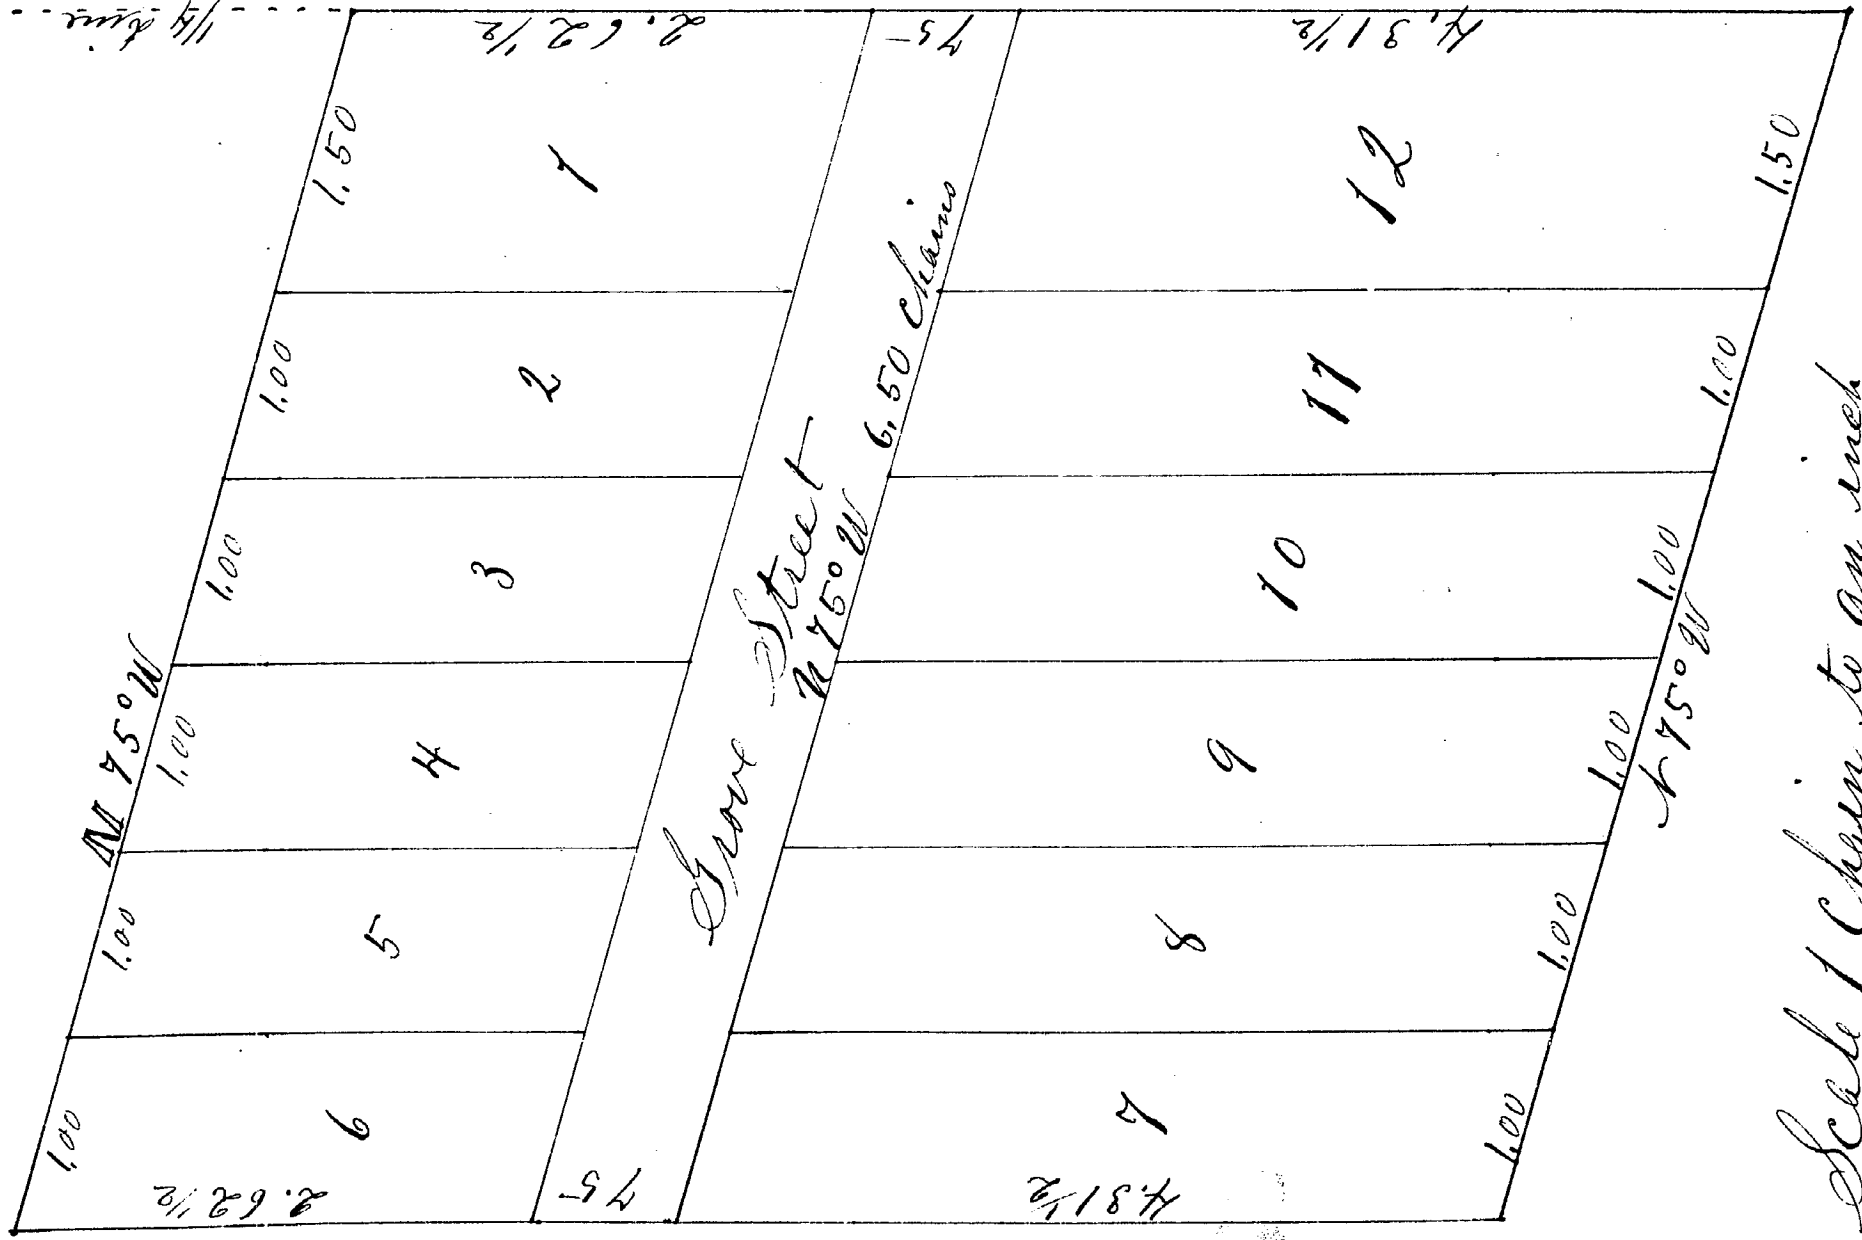

Scale 1 Chain to an inch.